


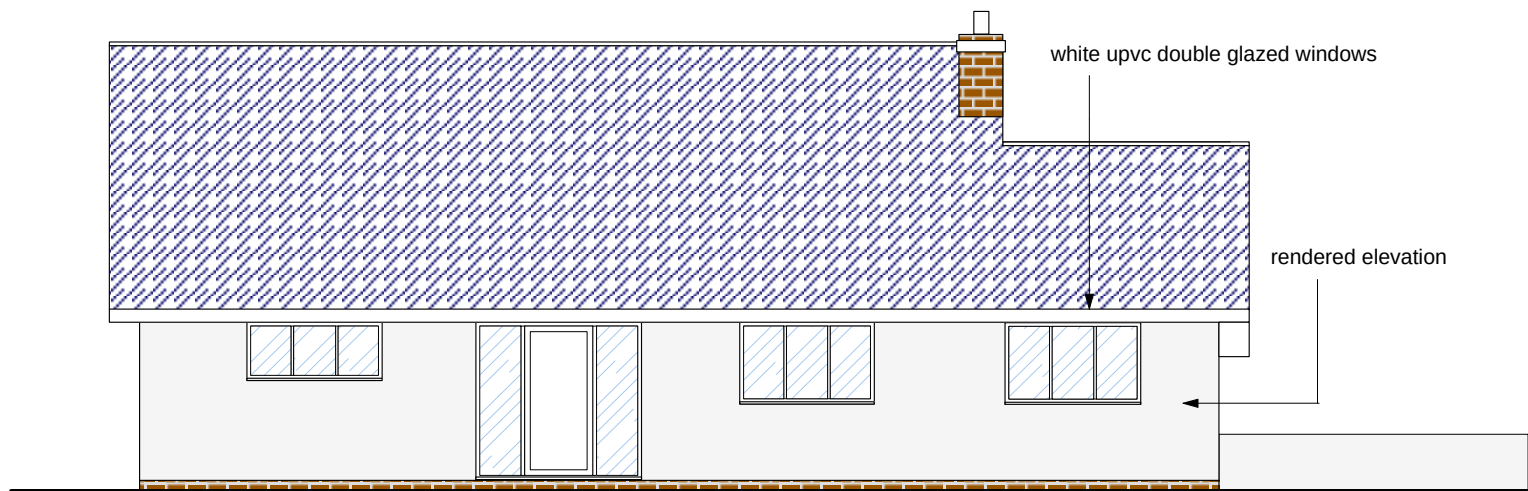


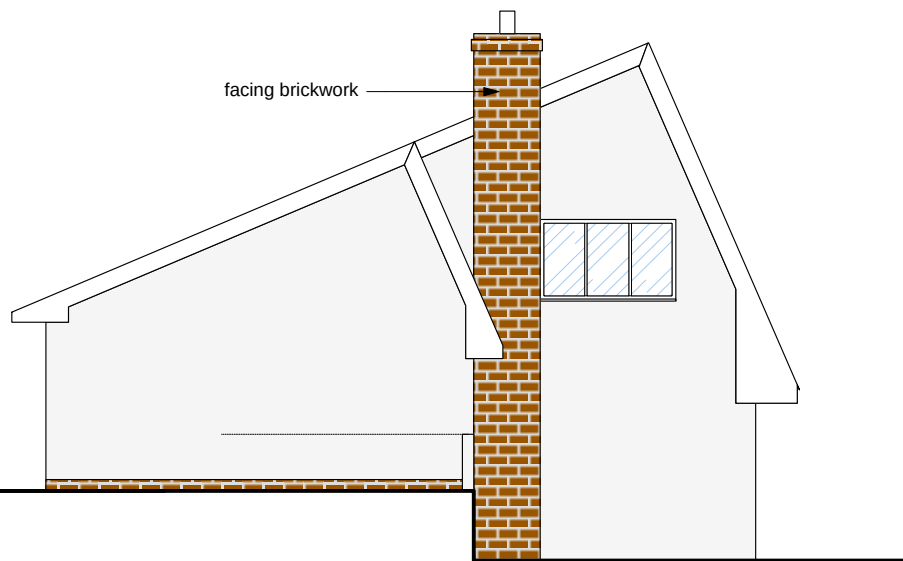

FRONT ELEVATION

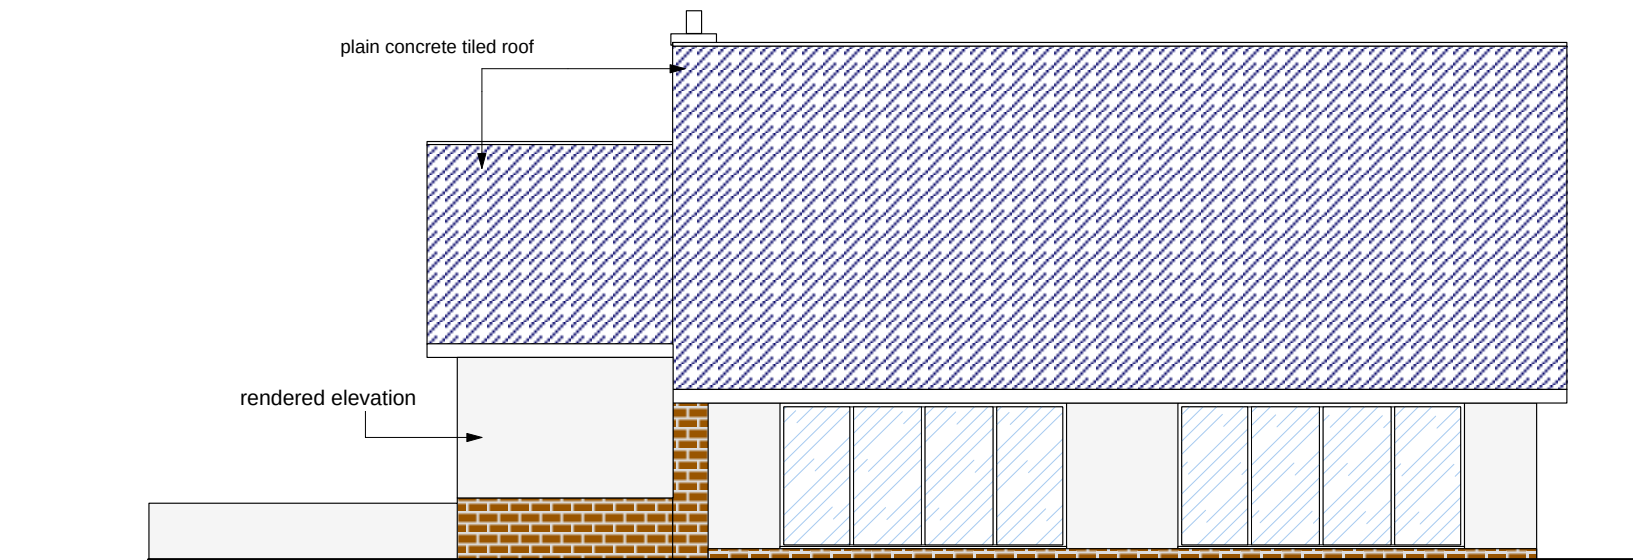

RHS ELEVATION

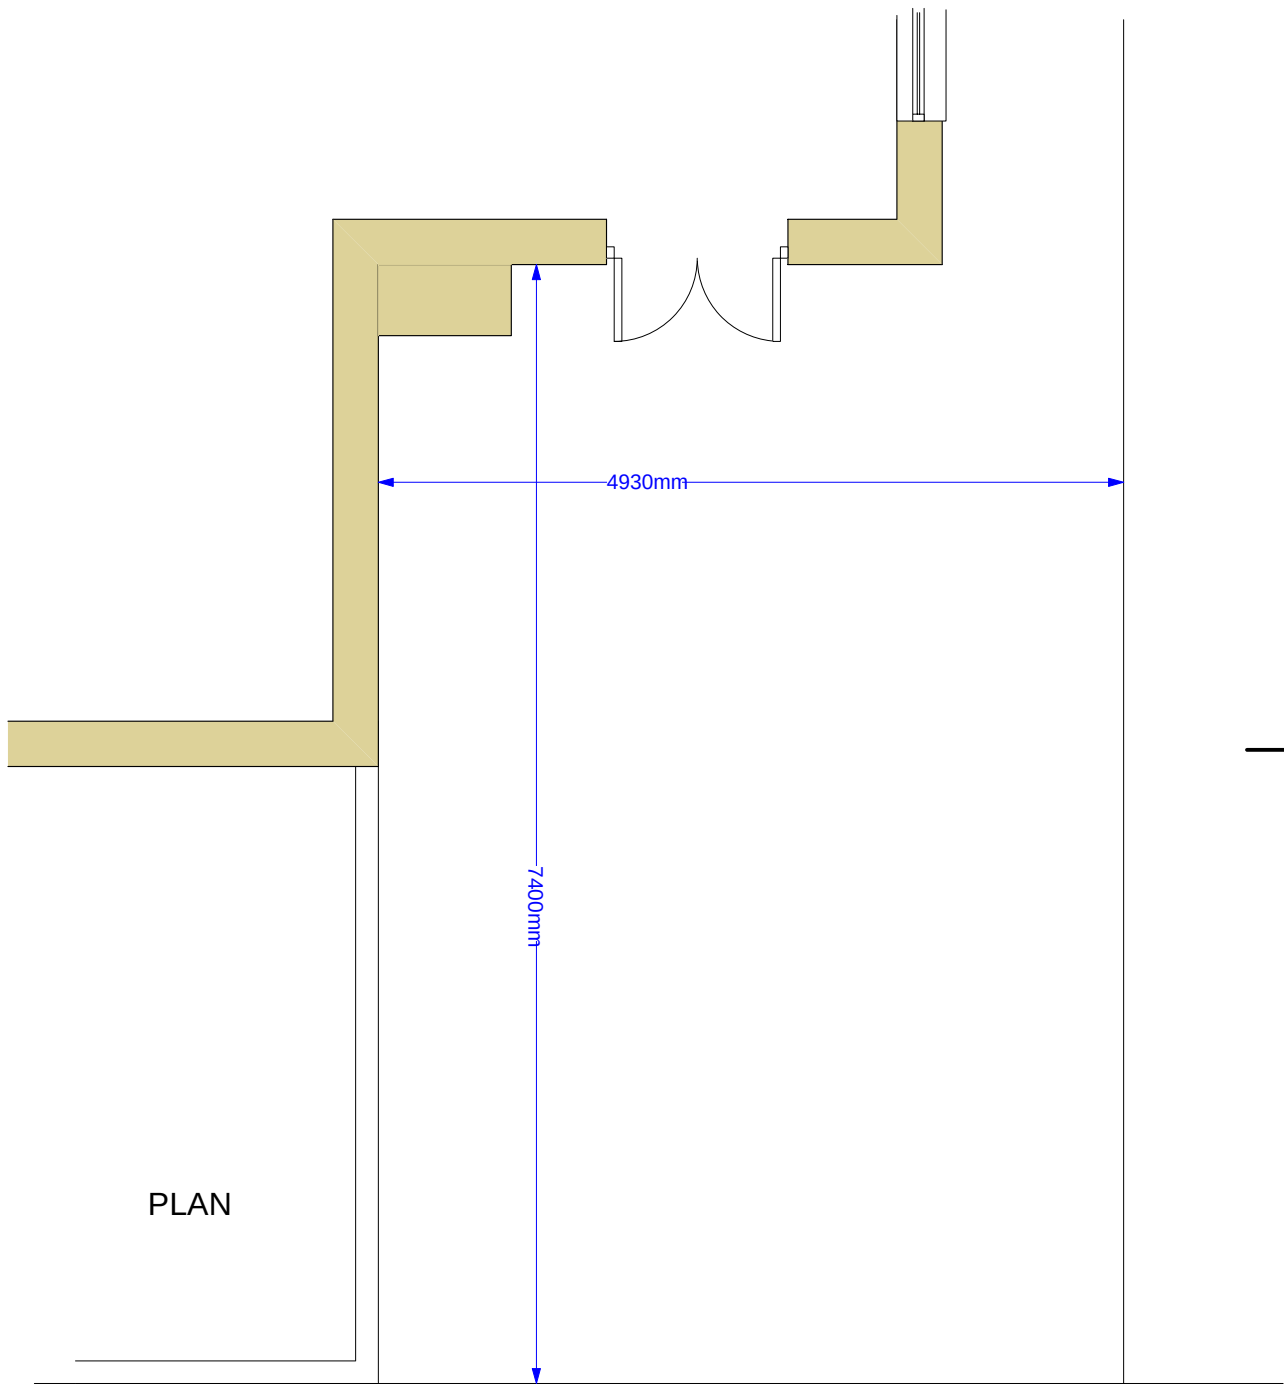

REAR ELEVATION

Mr. P. Mercer,
"Tanglewood",
Oak Alyn Court,
Cefn y Bedd.

Existing Premises

Dwg No.	M31/1	Rev.	
Scale	1/50, 1/100 @ A3	Date	April 2024

Drawn by:
JNL **DESIGN**
Tel: 07792 595 480