


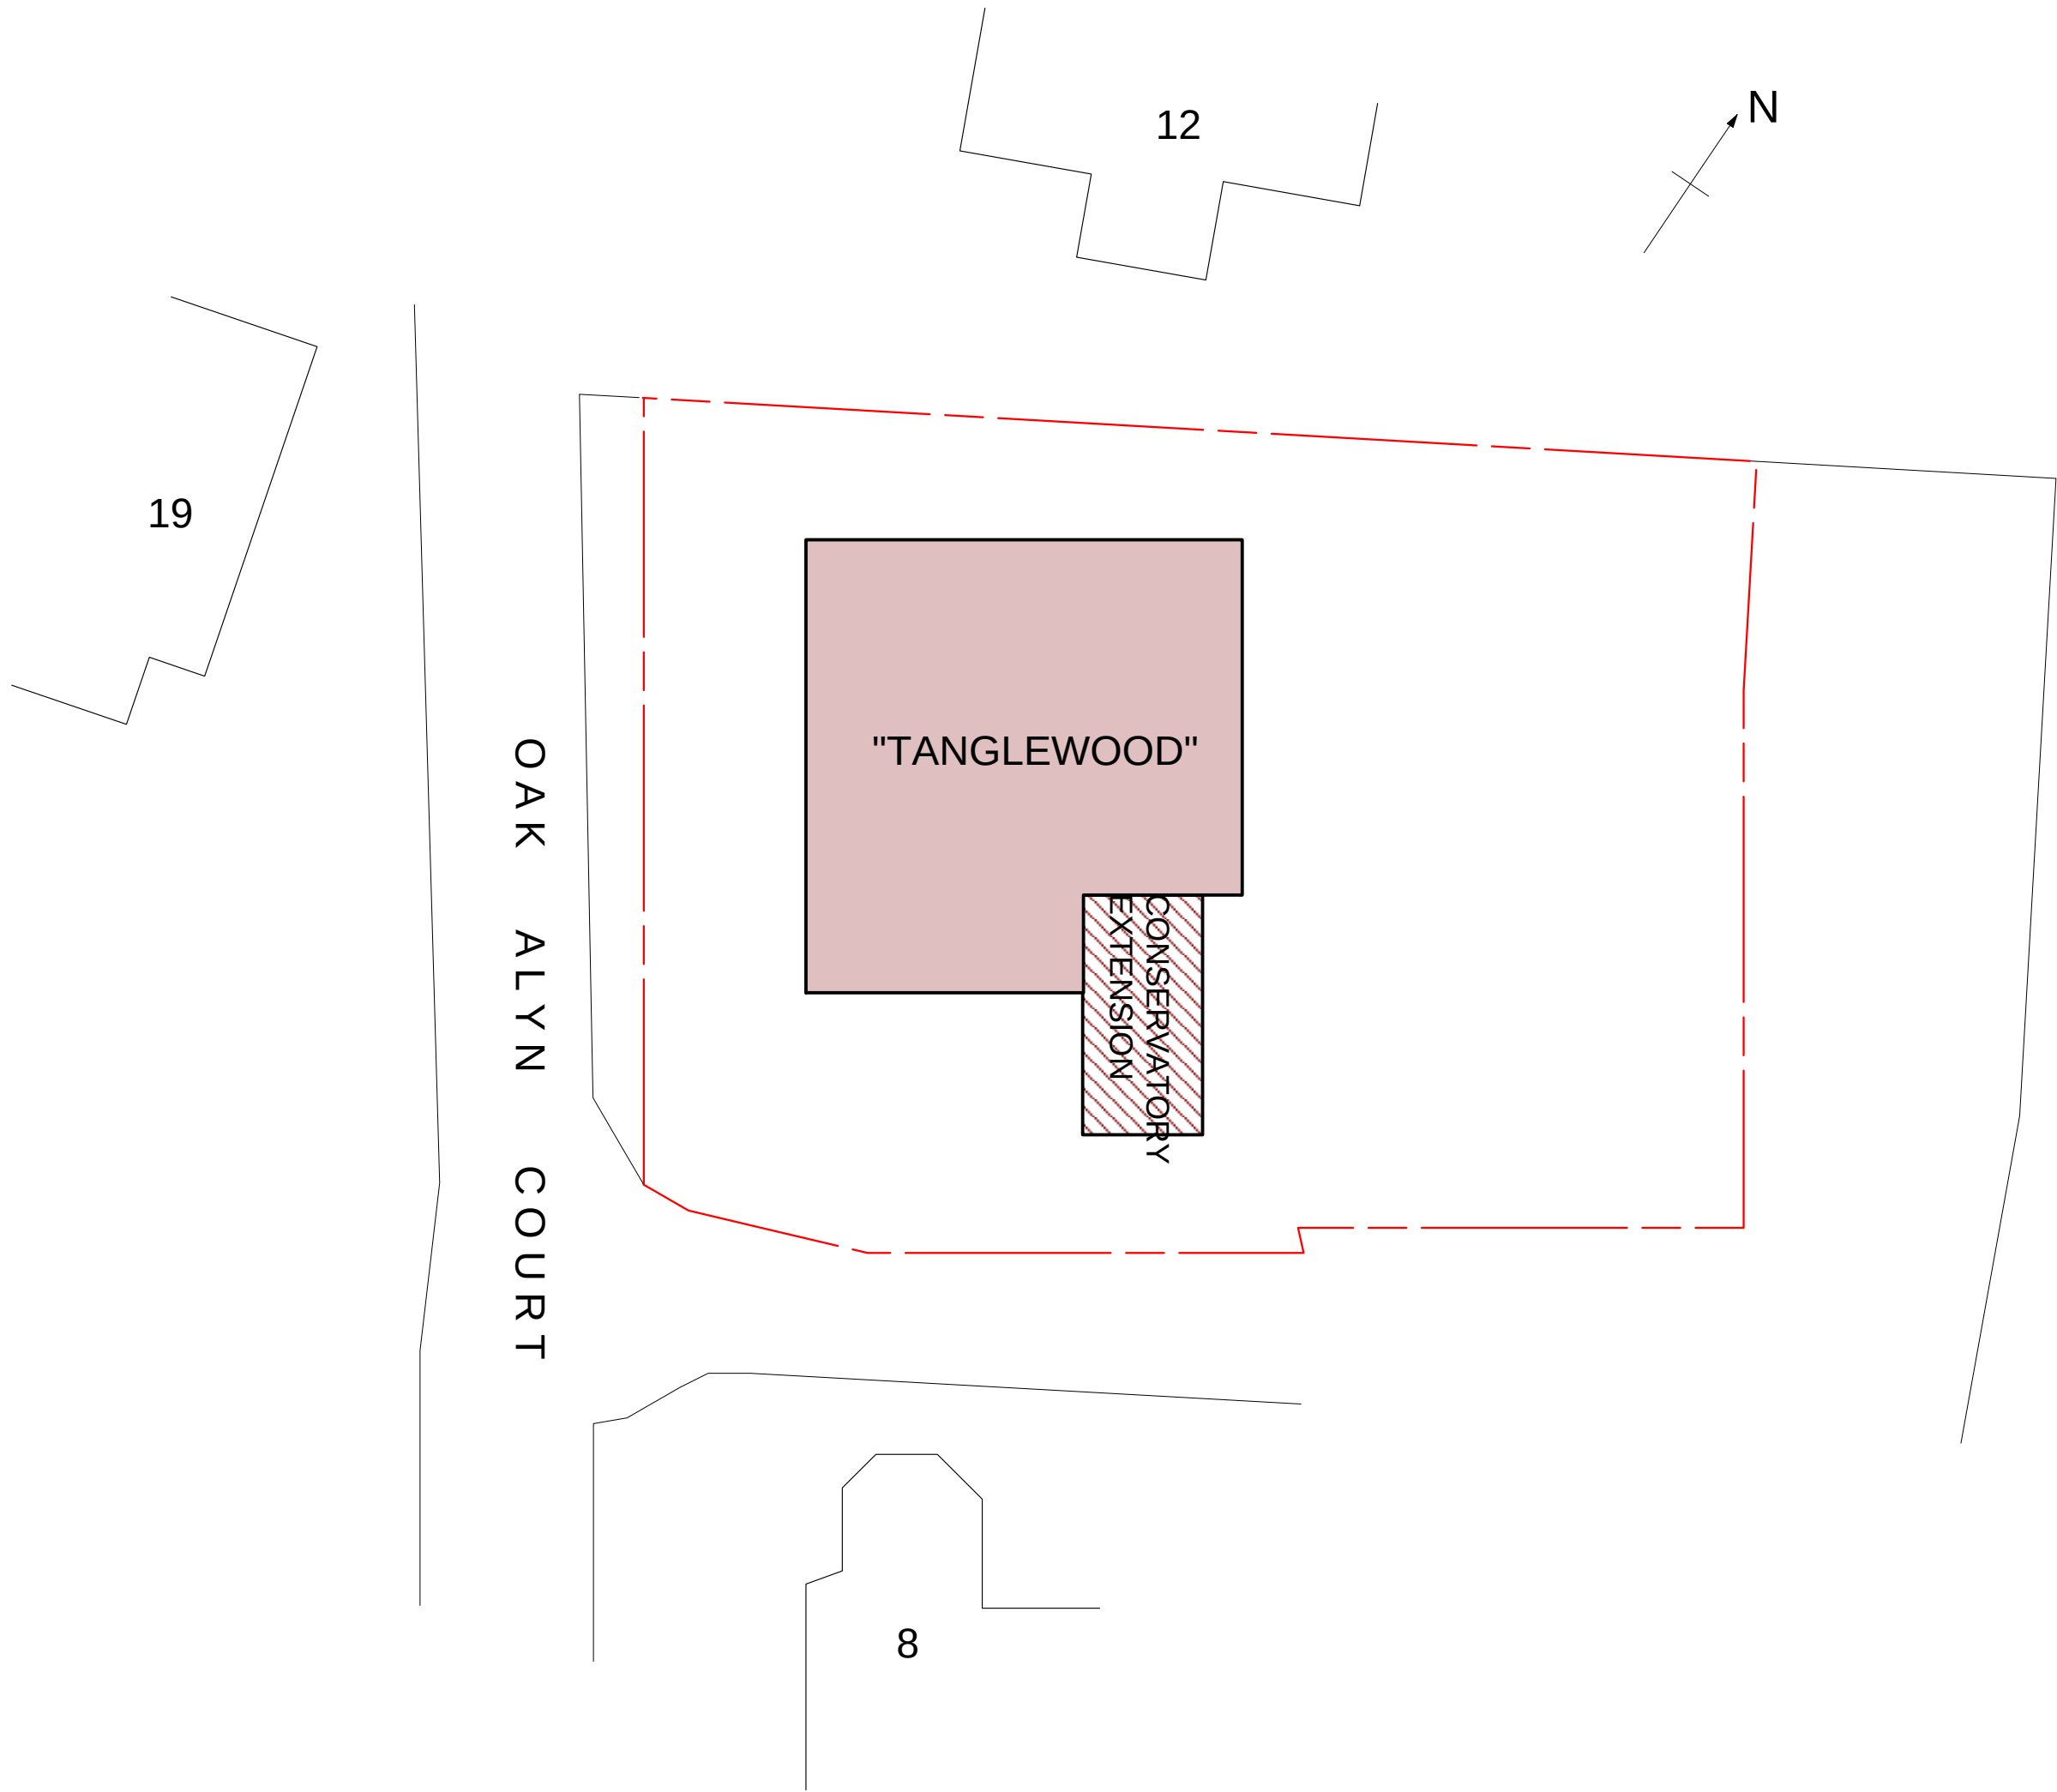

Mr. P. Mercer, "Tanglewood", Oak Alyn Court, Cefn y Bedd.		
Site Plan		
Dwg No.	M31/3	Rev.
Scale	1/200 @ A3	Date April 2024
Drawn by: JNL DESIGN Tel:07792 595 480		