



FRONT ELEVATION

RHS ELEVATION

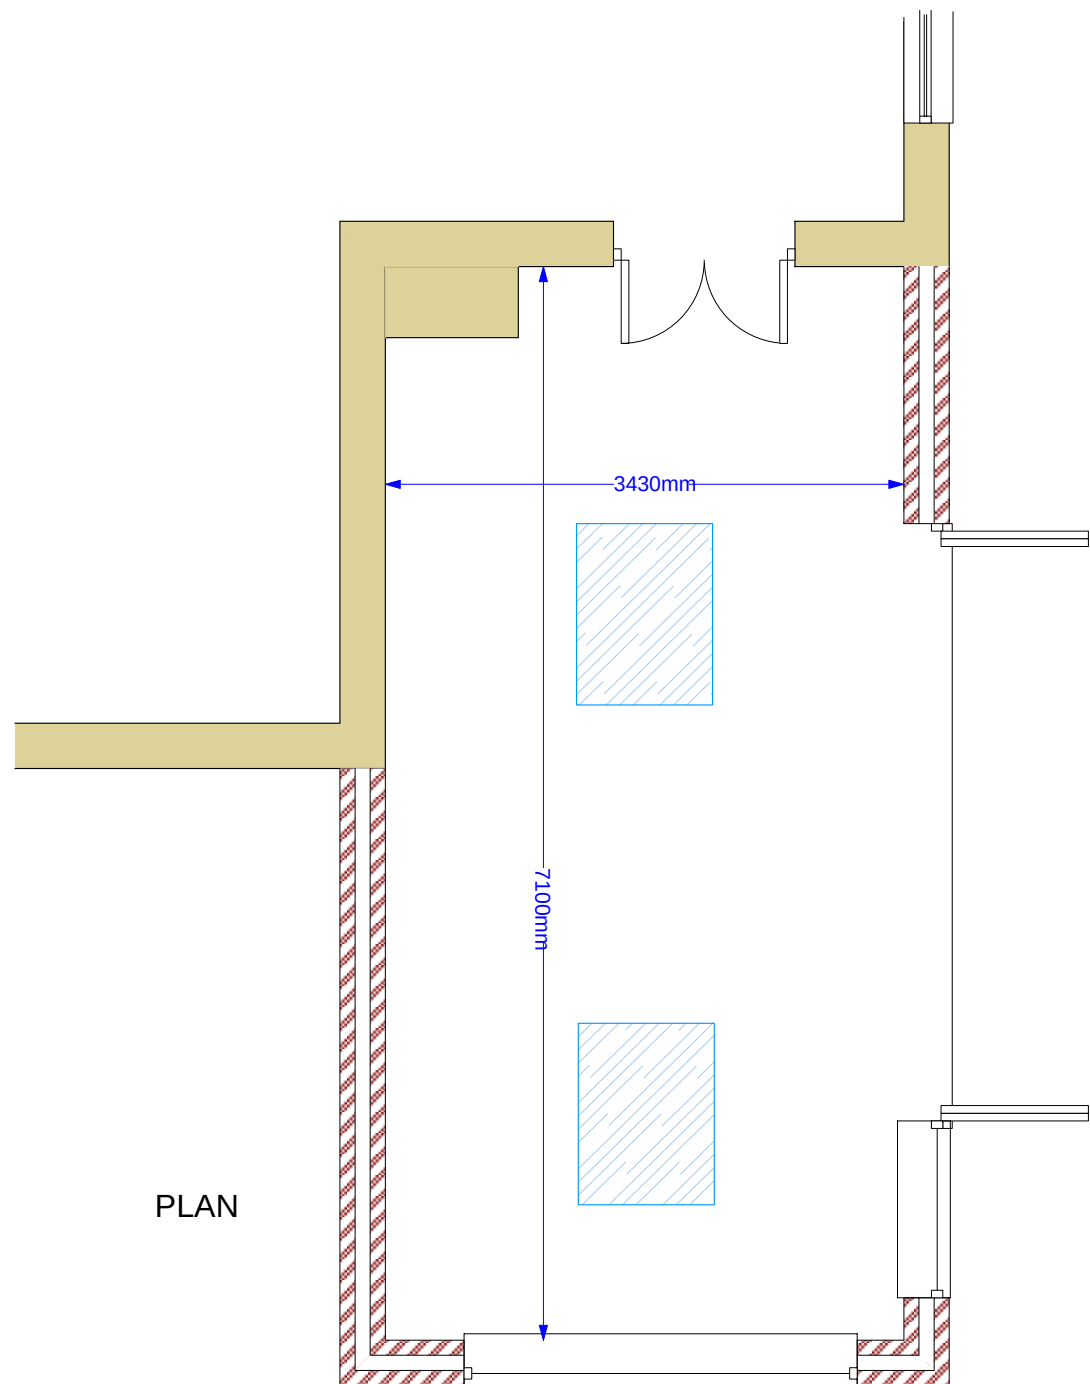

PLAN

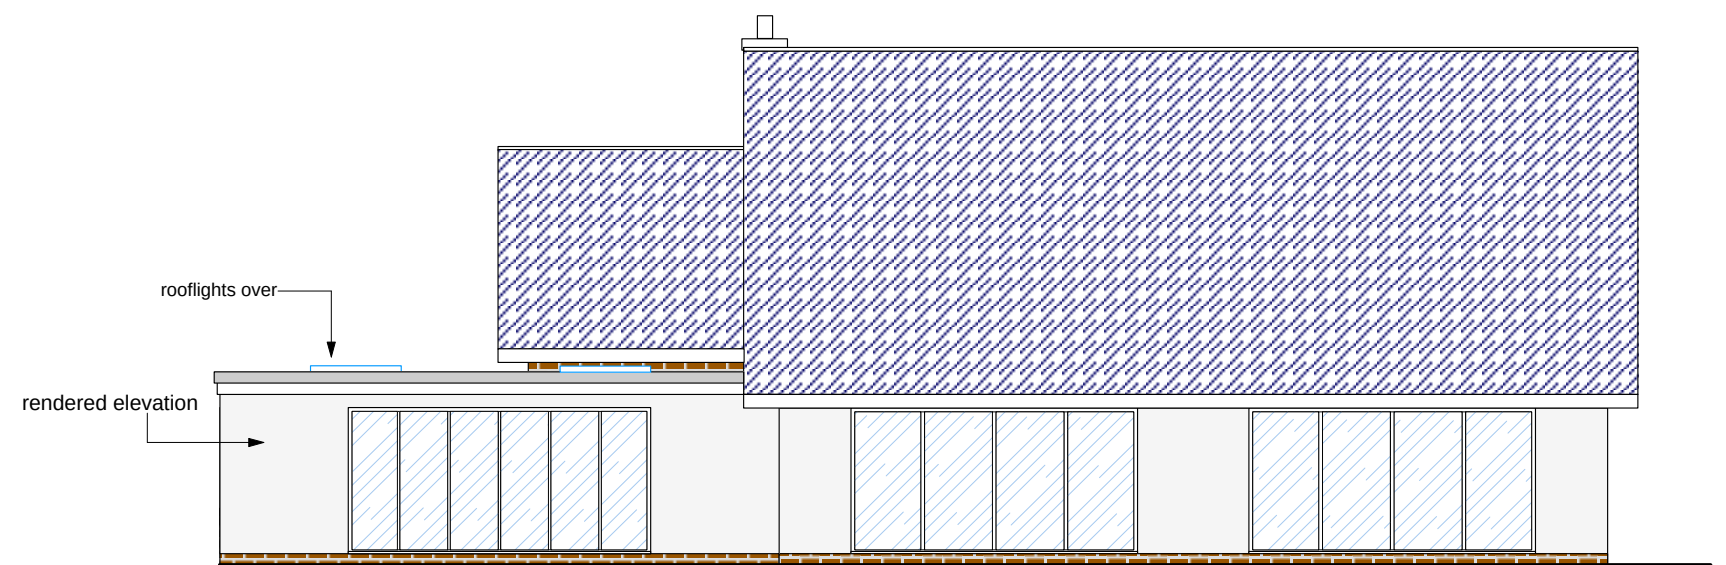

REAR ELEVATION

Mr. P. Mercer,
"Tanglewood",
Oak Alyn Court,
Cefn y Bedd.

Proposed Conservatory

Dwg No. M31/2 Rev.

Scale 1/50, 1/100 @ A3 Date April 2024

Drawn by: **JNL DESIGN**
Tel: 07792 595 480