


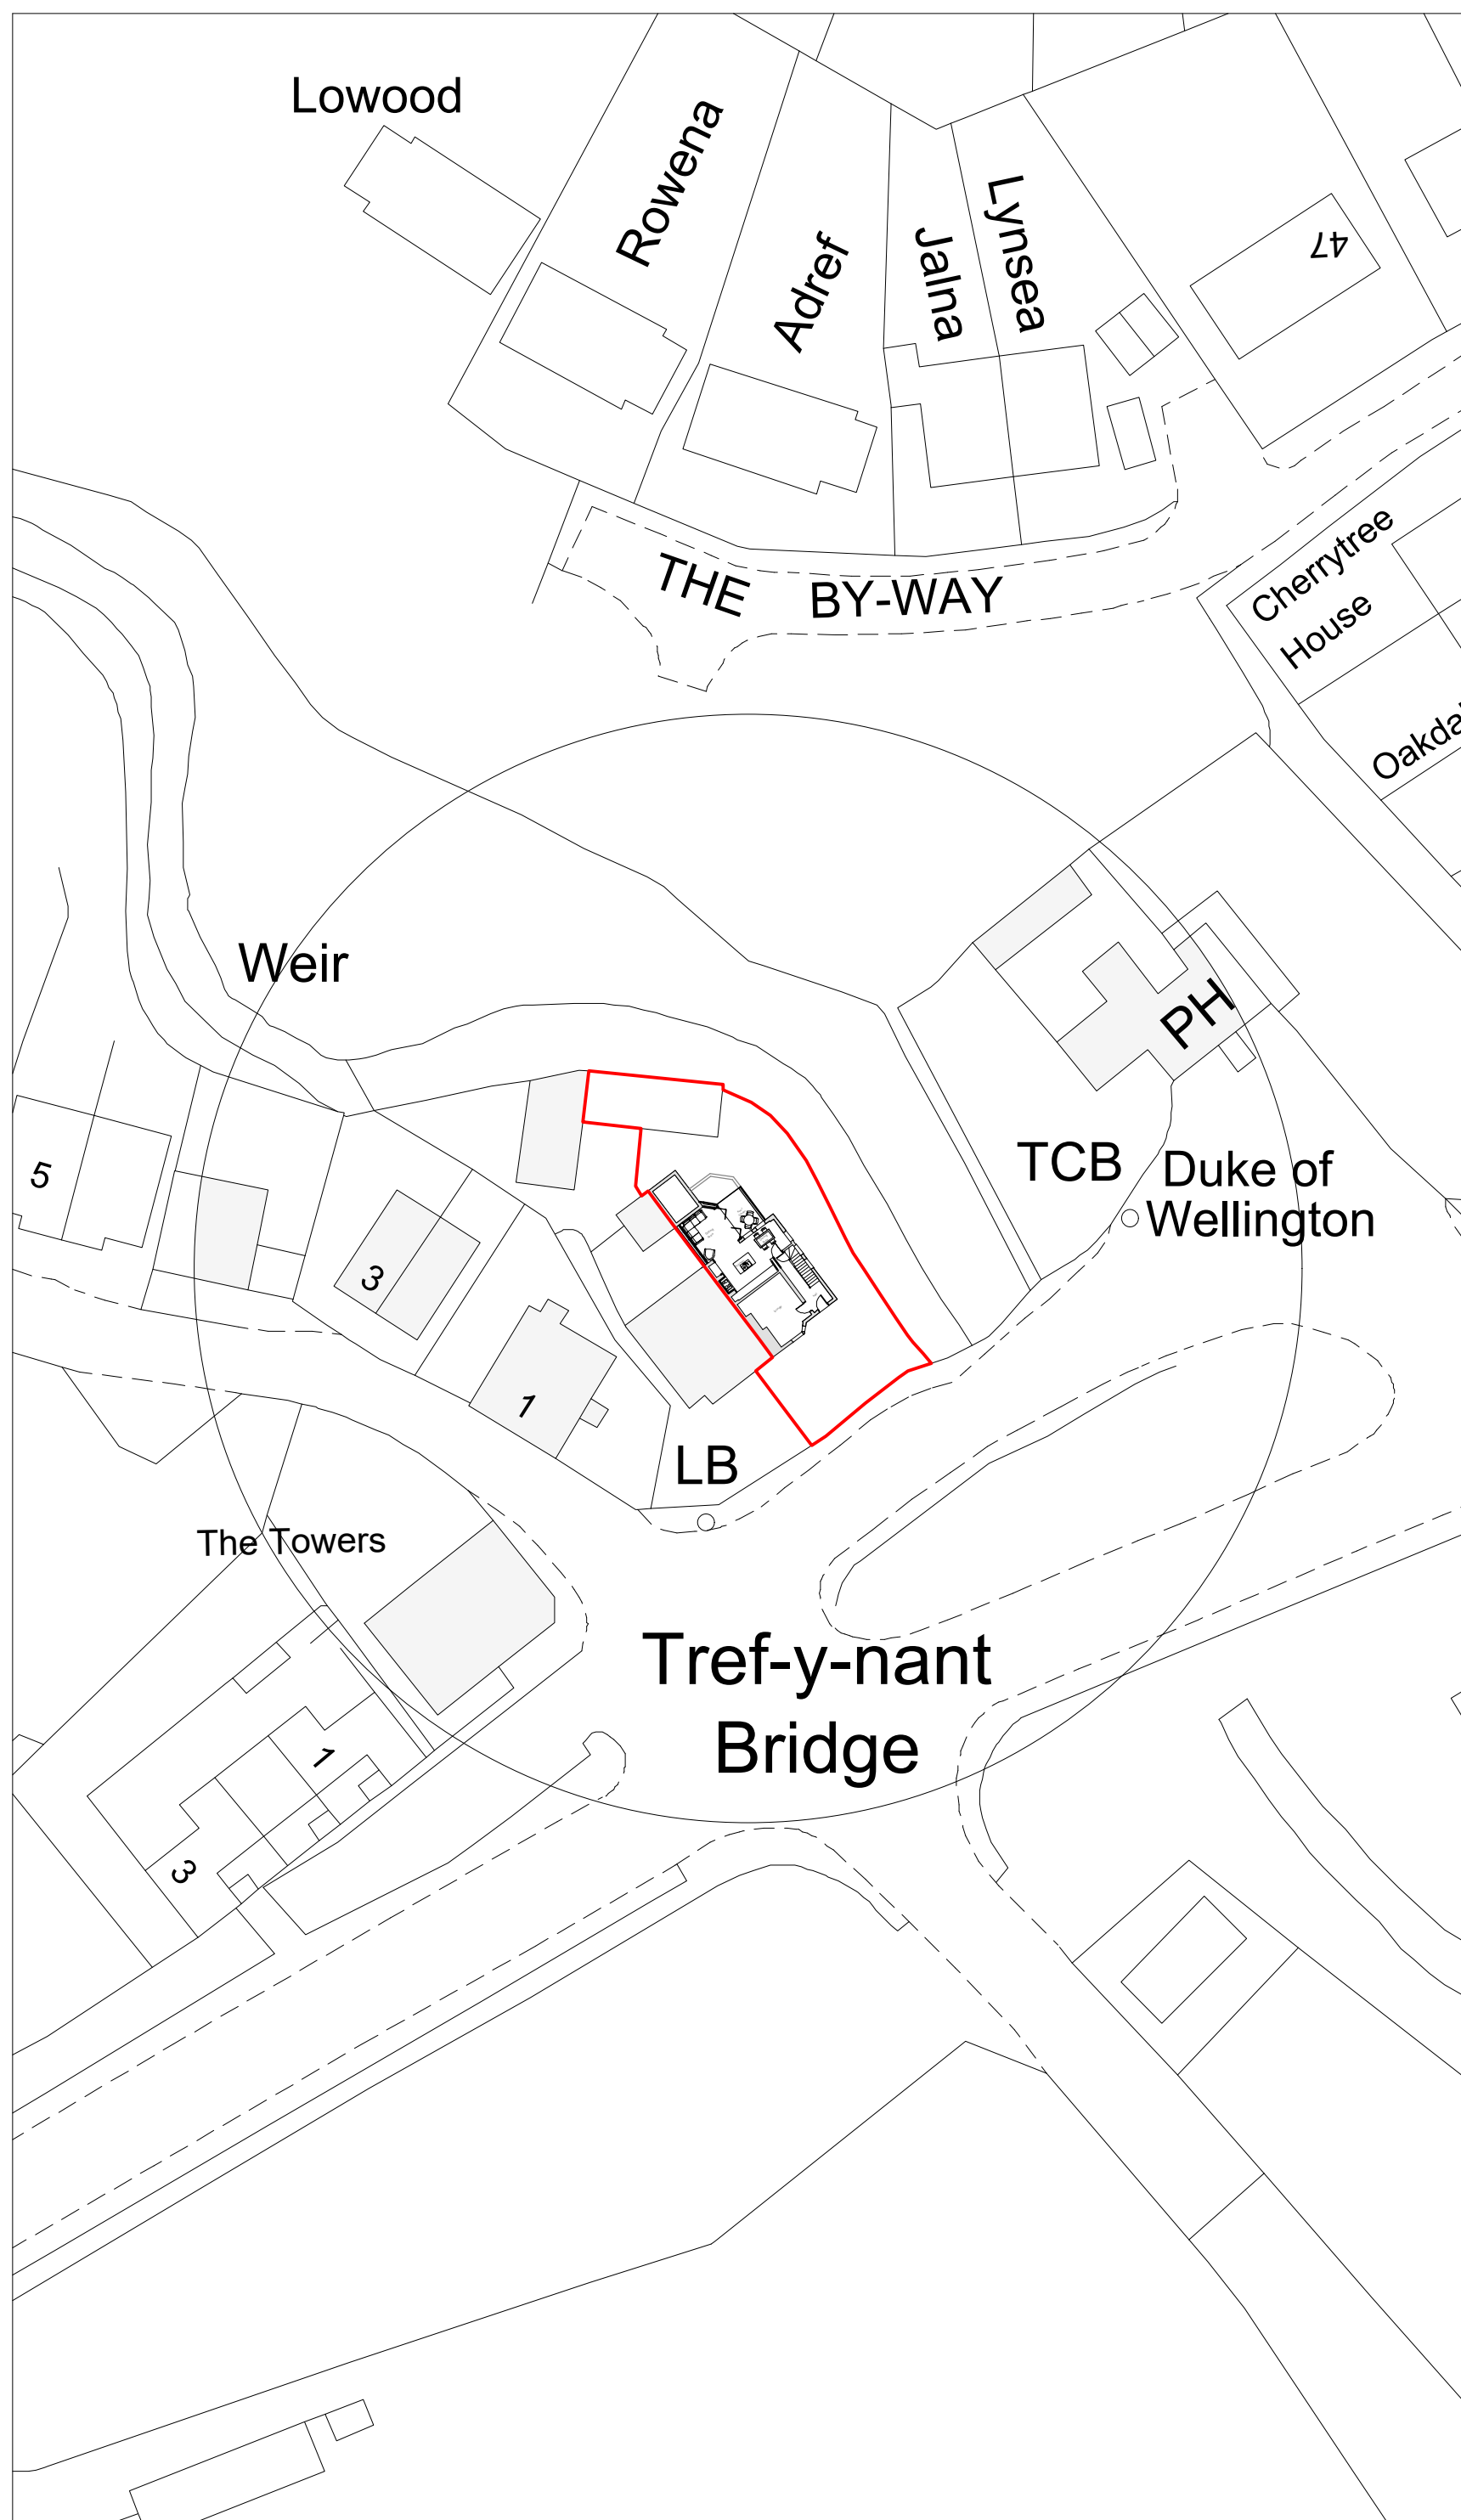


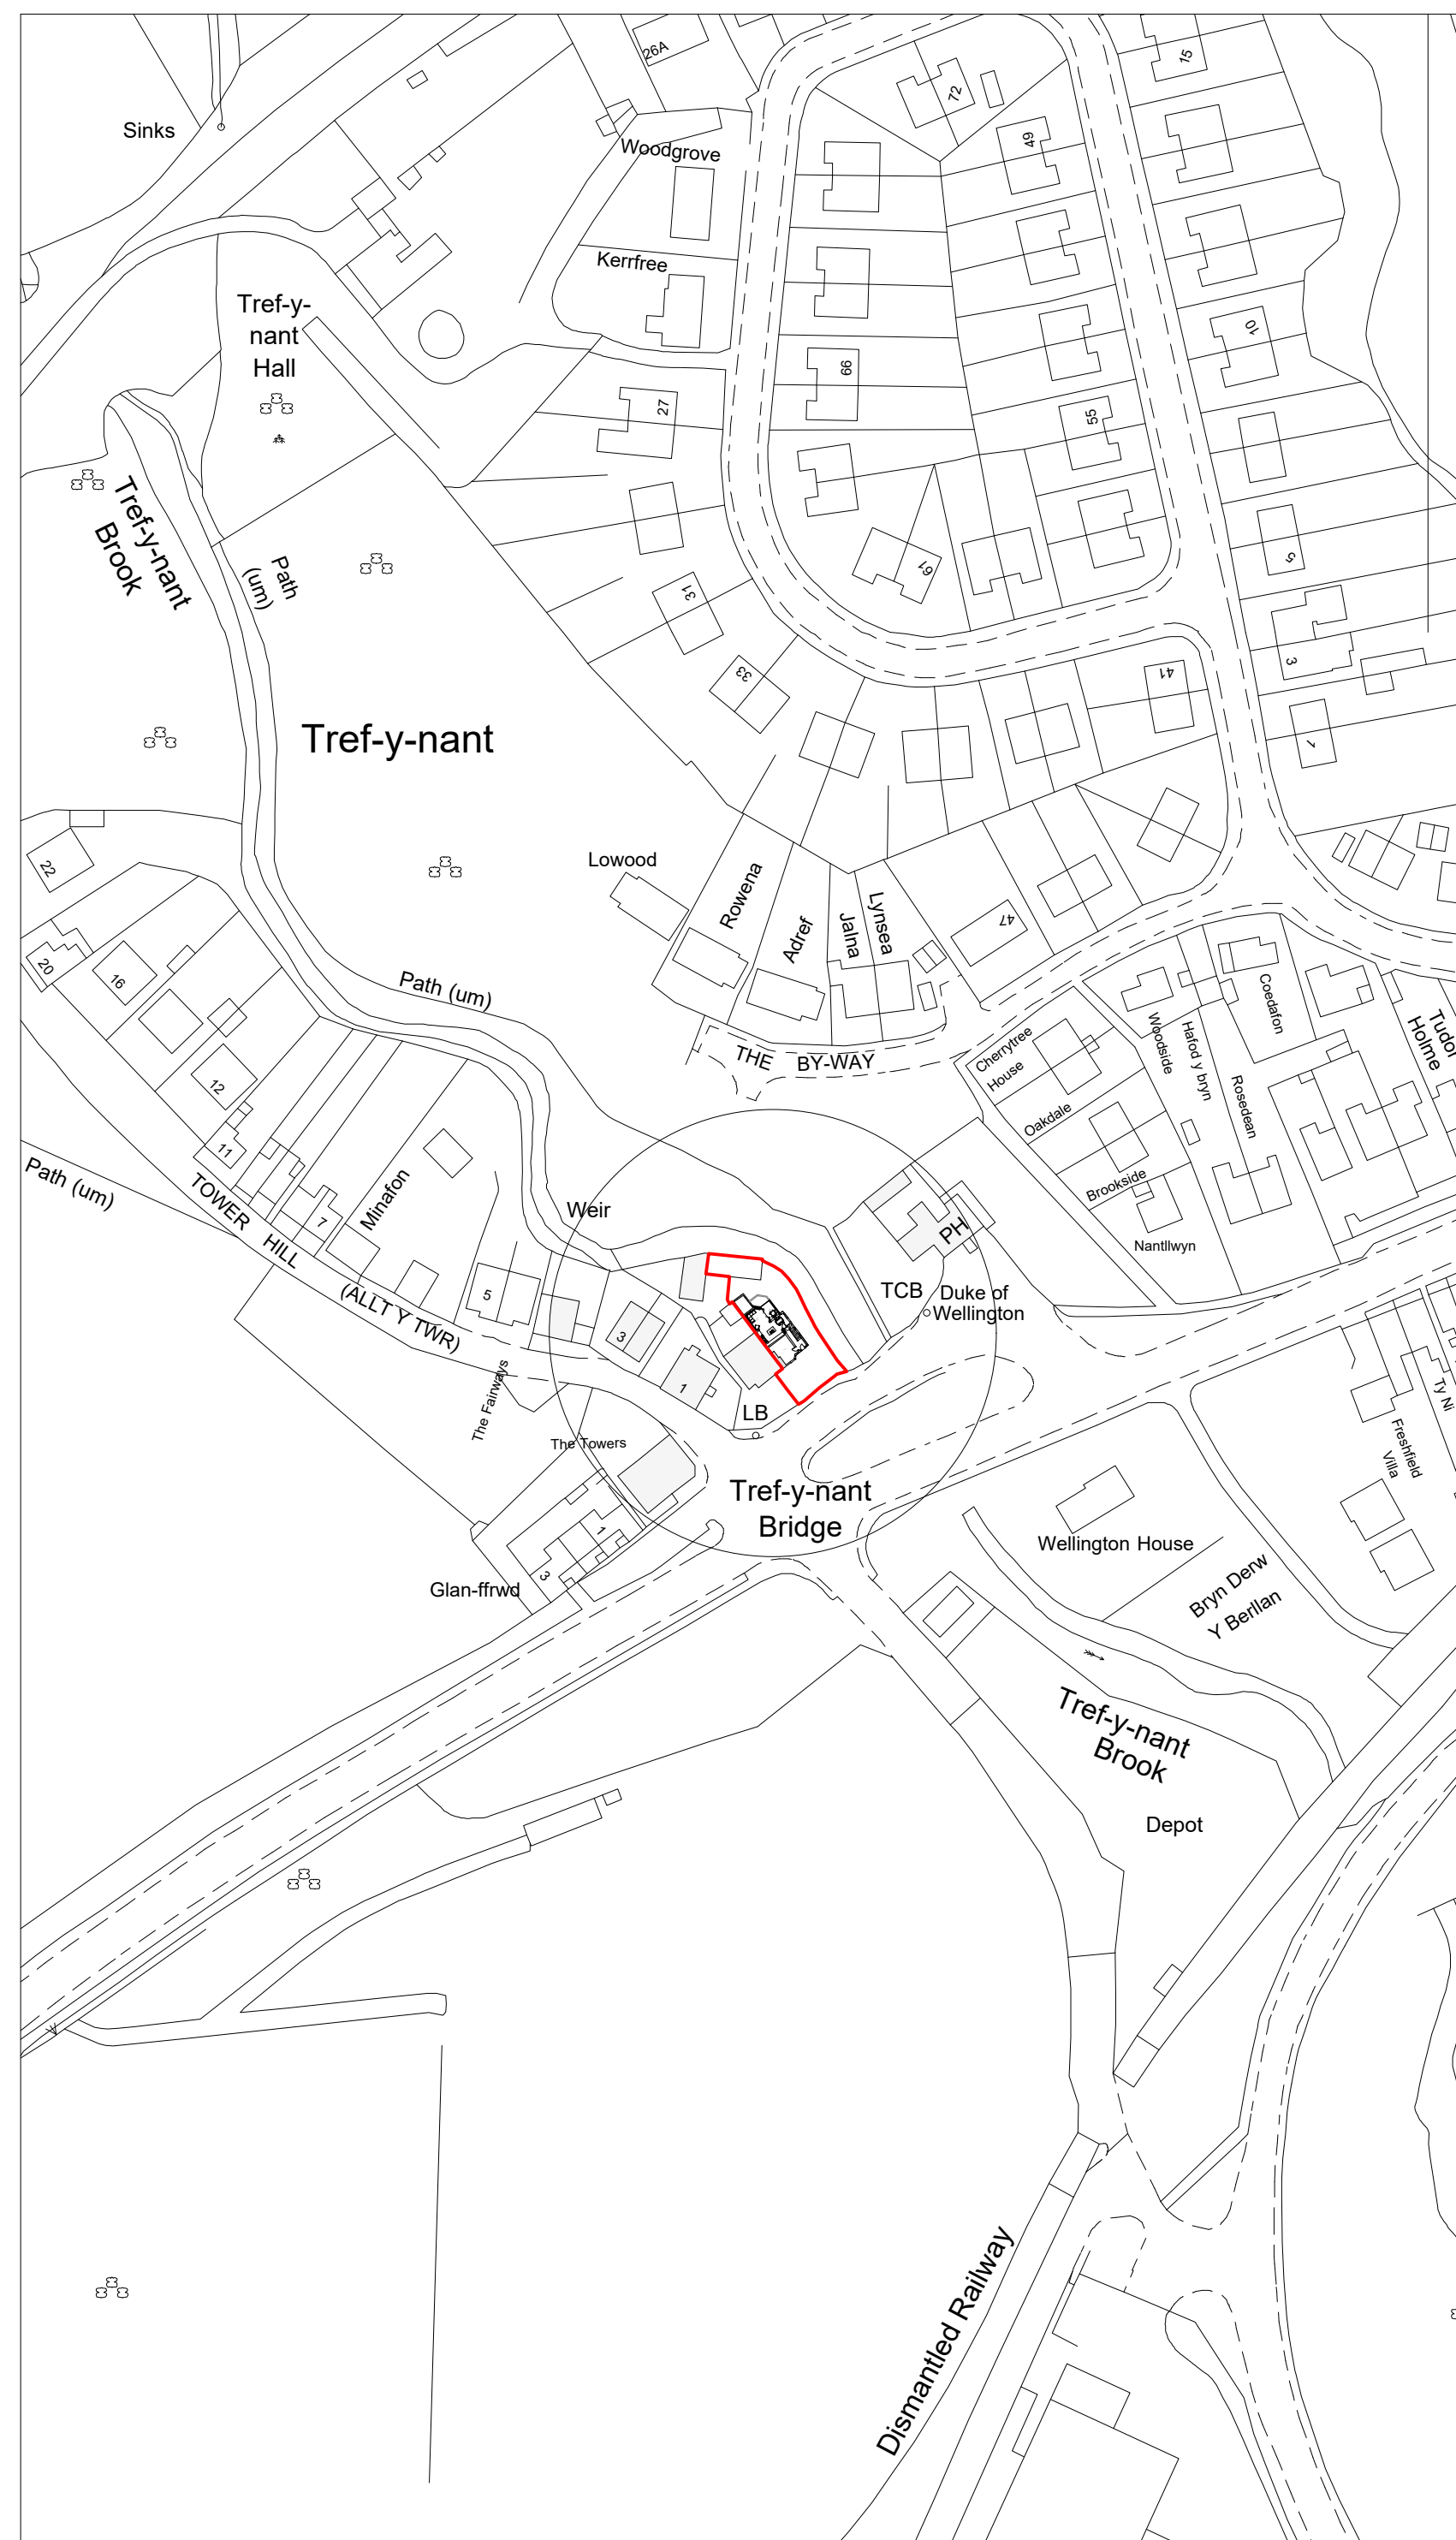

Site Plan 1:500

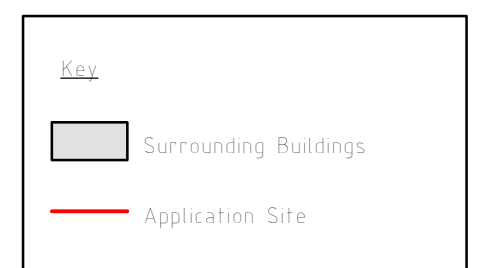

Location Plan 1:1250

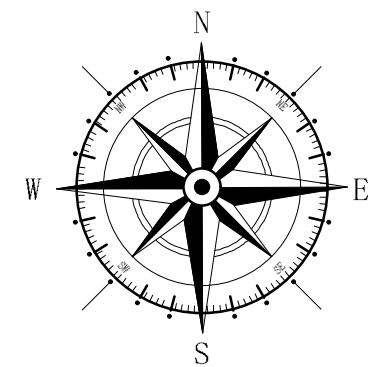

Rev	Date	Detail	Initial

Project:
Proposed Alterations to,
Bridge House,
Acrefair, Wrexham,
LL14 3SG

Title:	Scale: (A2)
Planning:	1 : 50
Site & Location	1 : 100

Drawn By: L. Fowles	Date: Feb 2024
------------------------	-------------------

Drawing No: M I 30/004	Sheet: 1 of 1
---------------------------	------------------

blueprint
architectural services



Office 3K4,
Redwither Business Tower,
Wrexham. LL13 9XT
Tel: 01978 356500
www.blueprintarchitectural.com
© copyright all rights reserved