



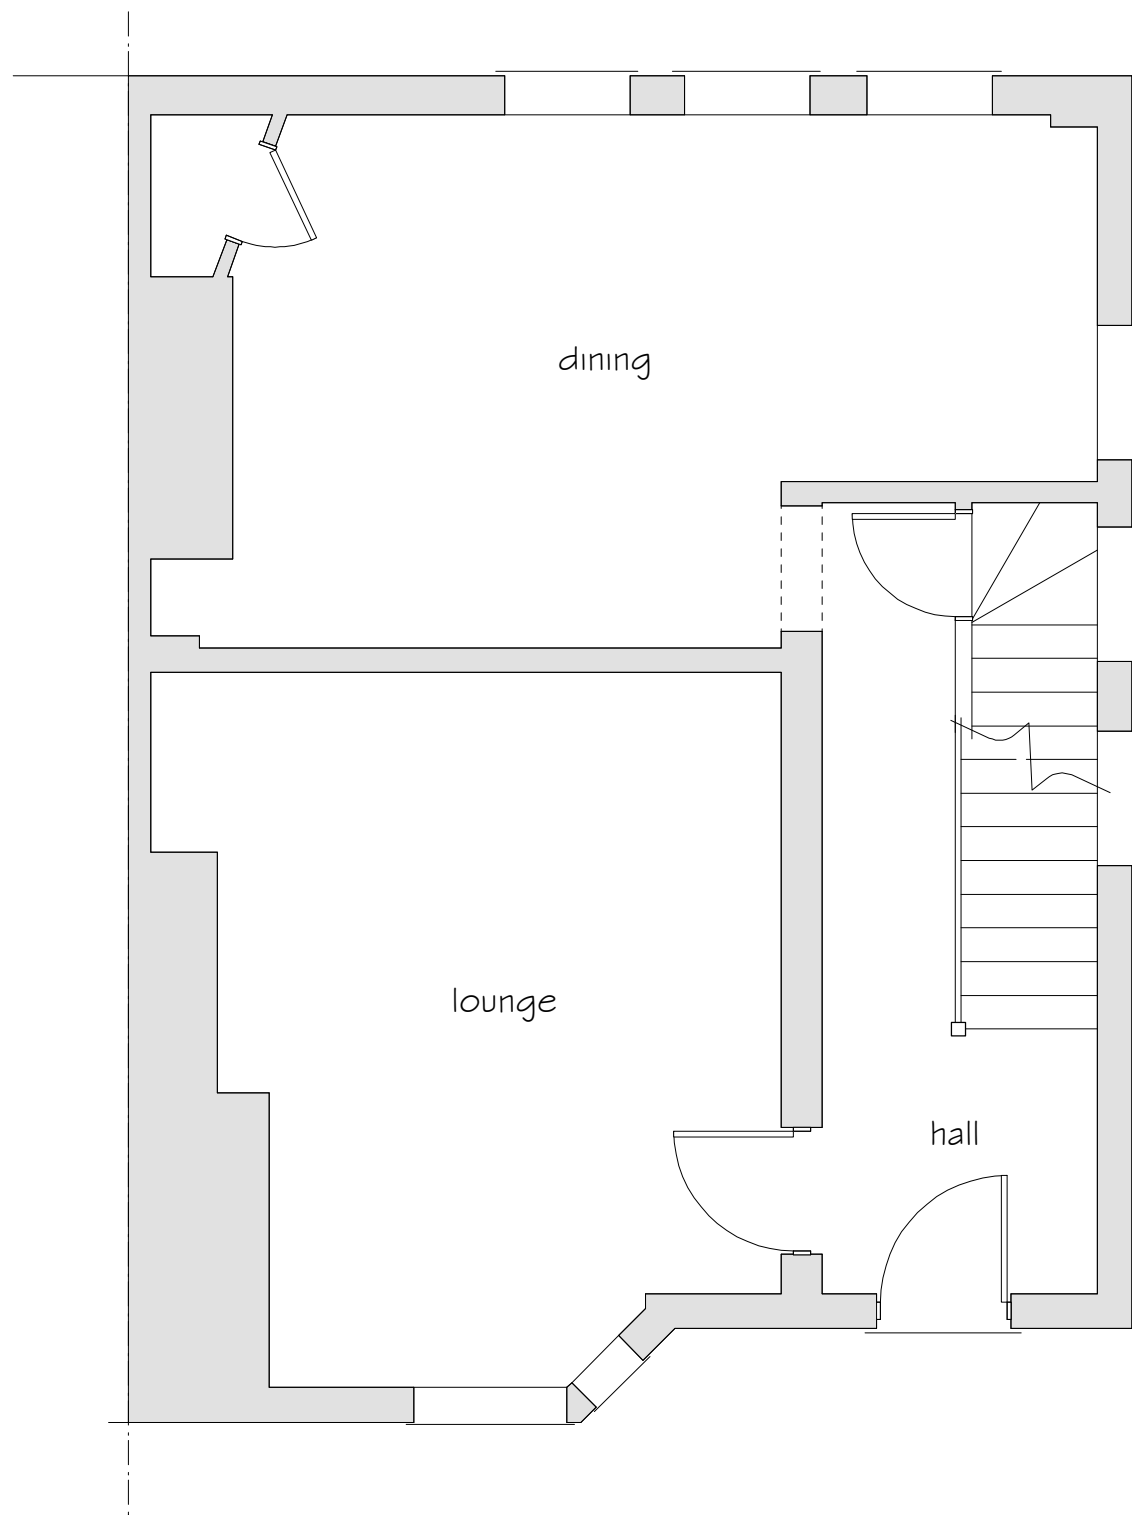

Ground Floor Plan 1:50

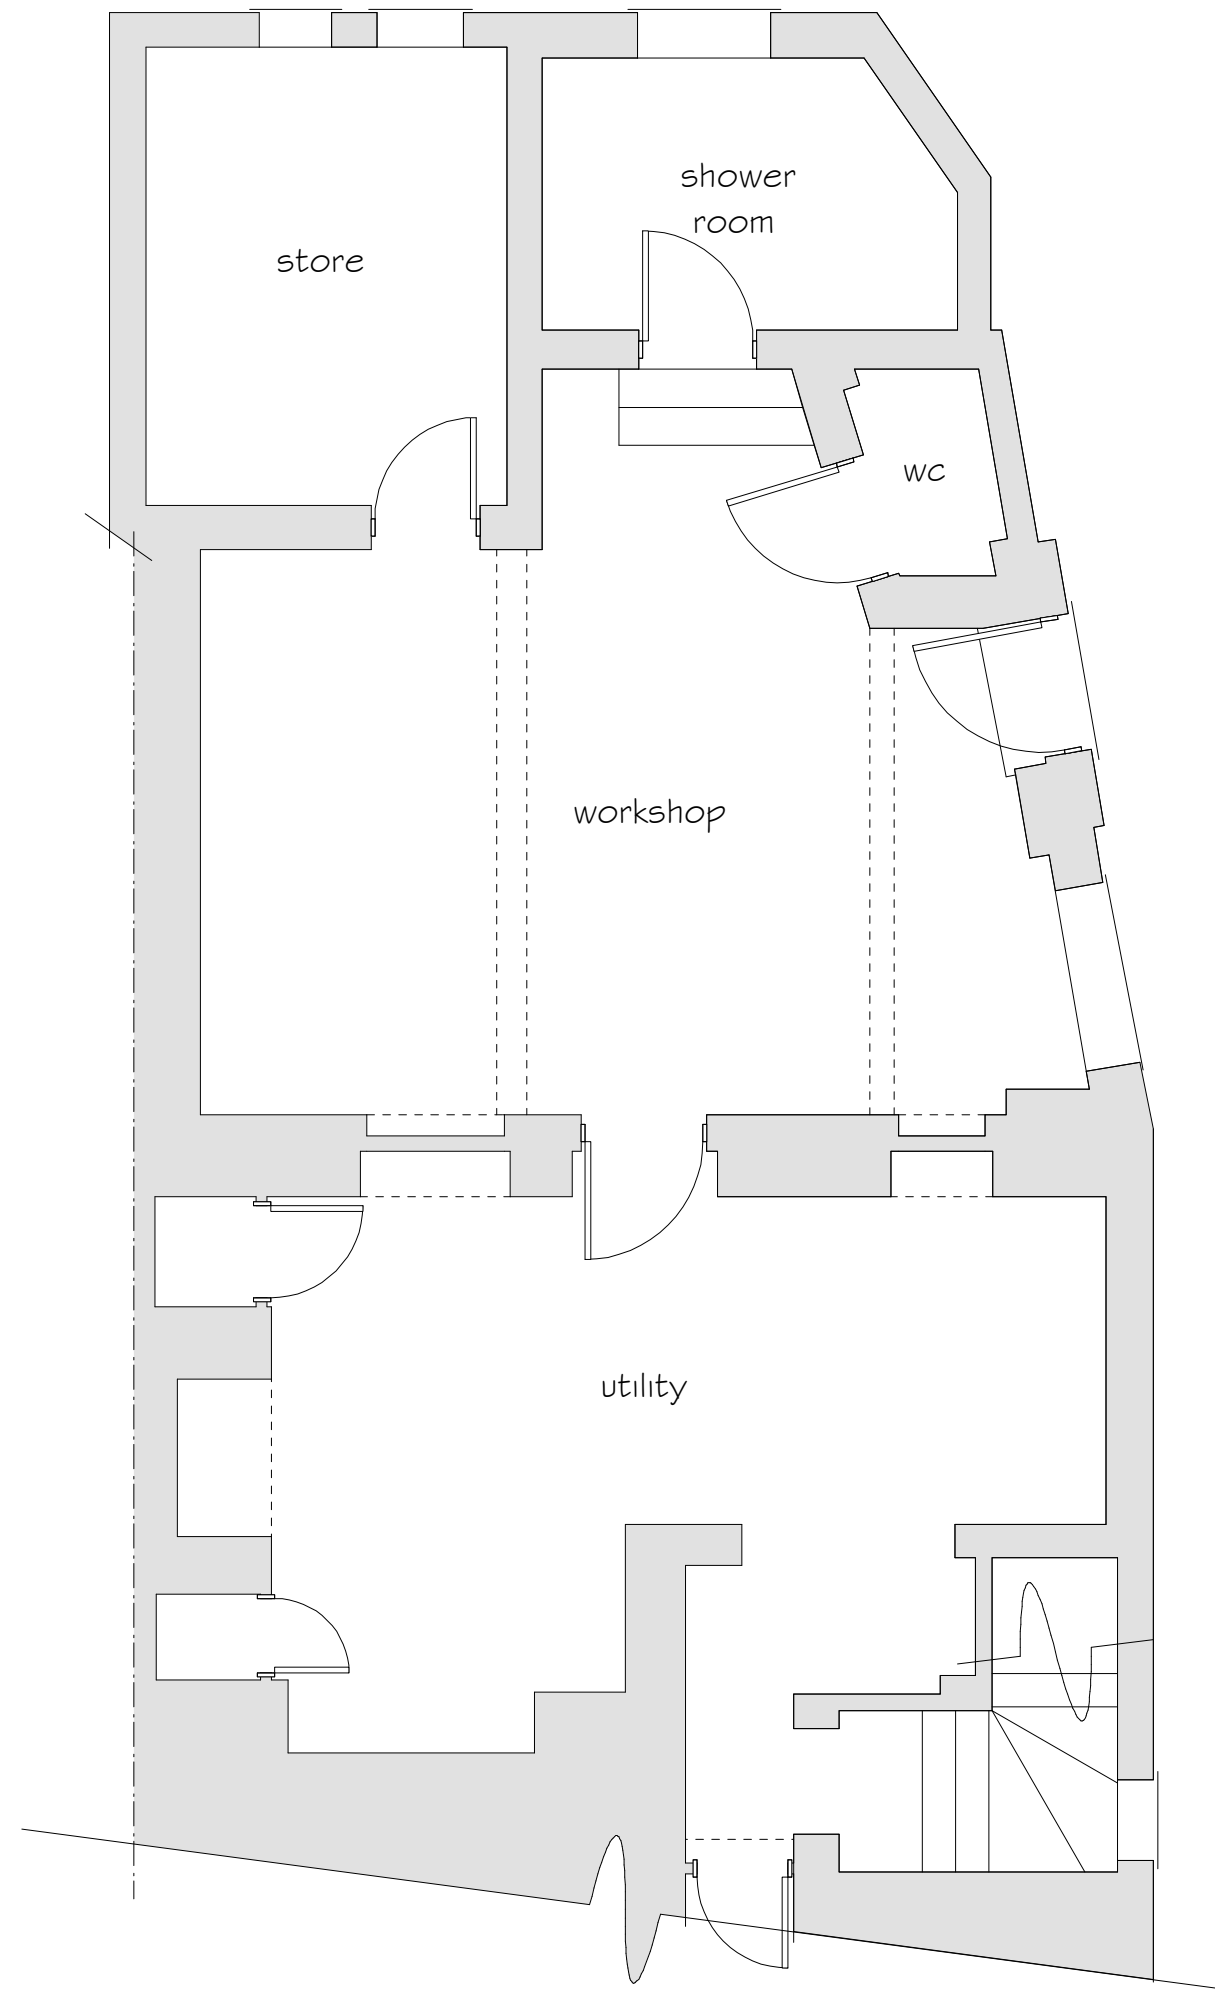

First Floor Plan 1:50



Side Elevation 1:100



Rear Elevation 1:100

Rev	Date	Detail	Initial

Project: Proposed Alterations to, Bridge House, Acrefair, Wrexham, LL14 3SG	
Title: Existing	Scale: (A2) 1:50 & 1:100

Drawn By: S Hatherall	Date: Sep 2023
Drawing No: M130/001	Sheet: 1 of 1

Office 3K4,
Redwither Business Tower,
Wrexham. LL13 9XT
Tel: 01978 356500
www.blueprintarchitectural.com

© copyright all rights reserved