





Side Elevation 1:100




Rear Elevation 1:100

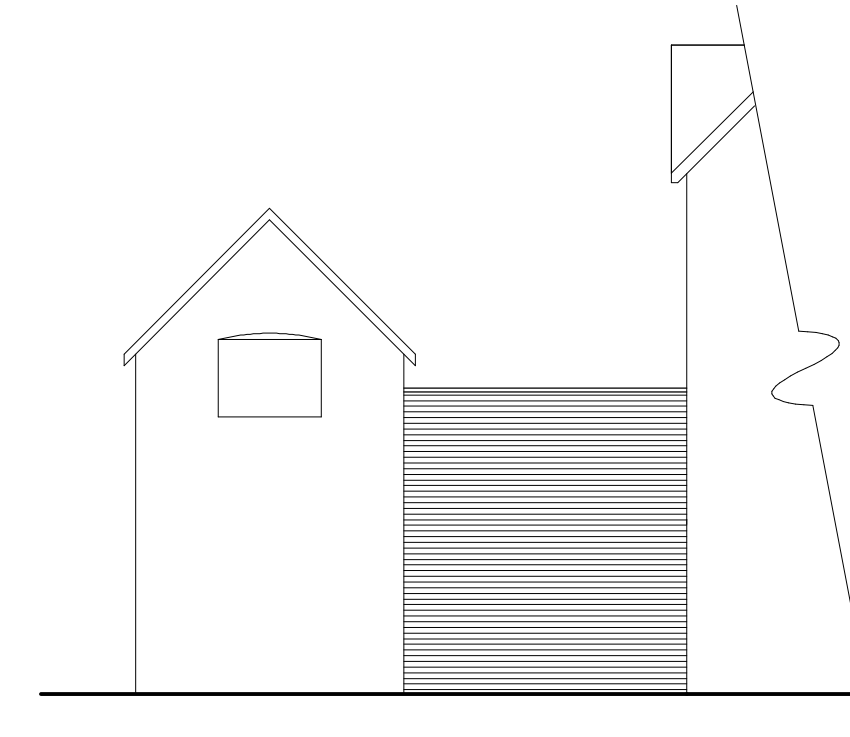

Part Side Elevation 1:100

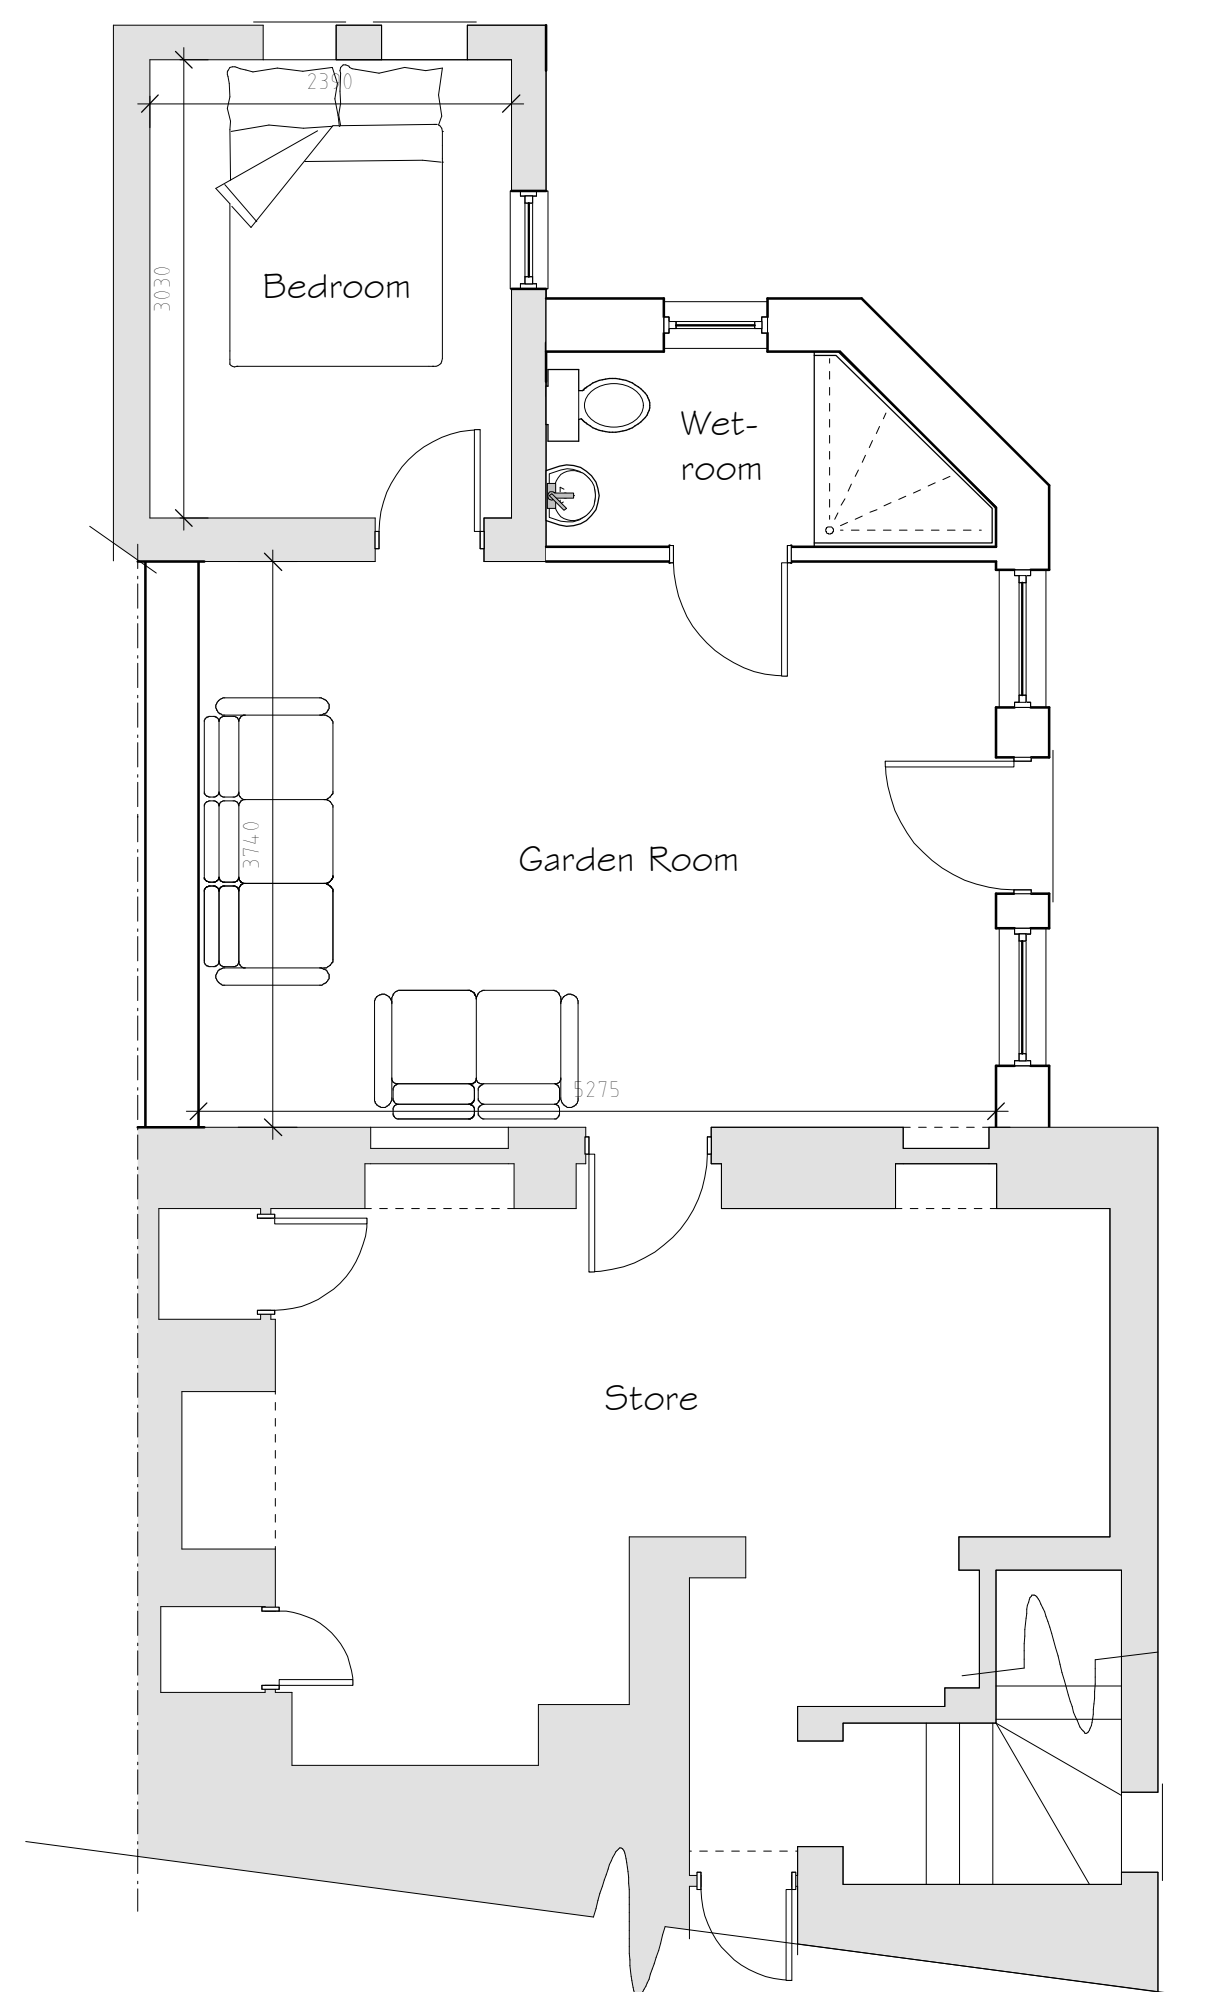

Lower Floor Plan 1:50

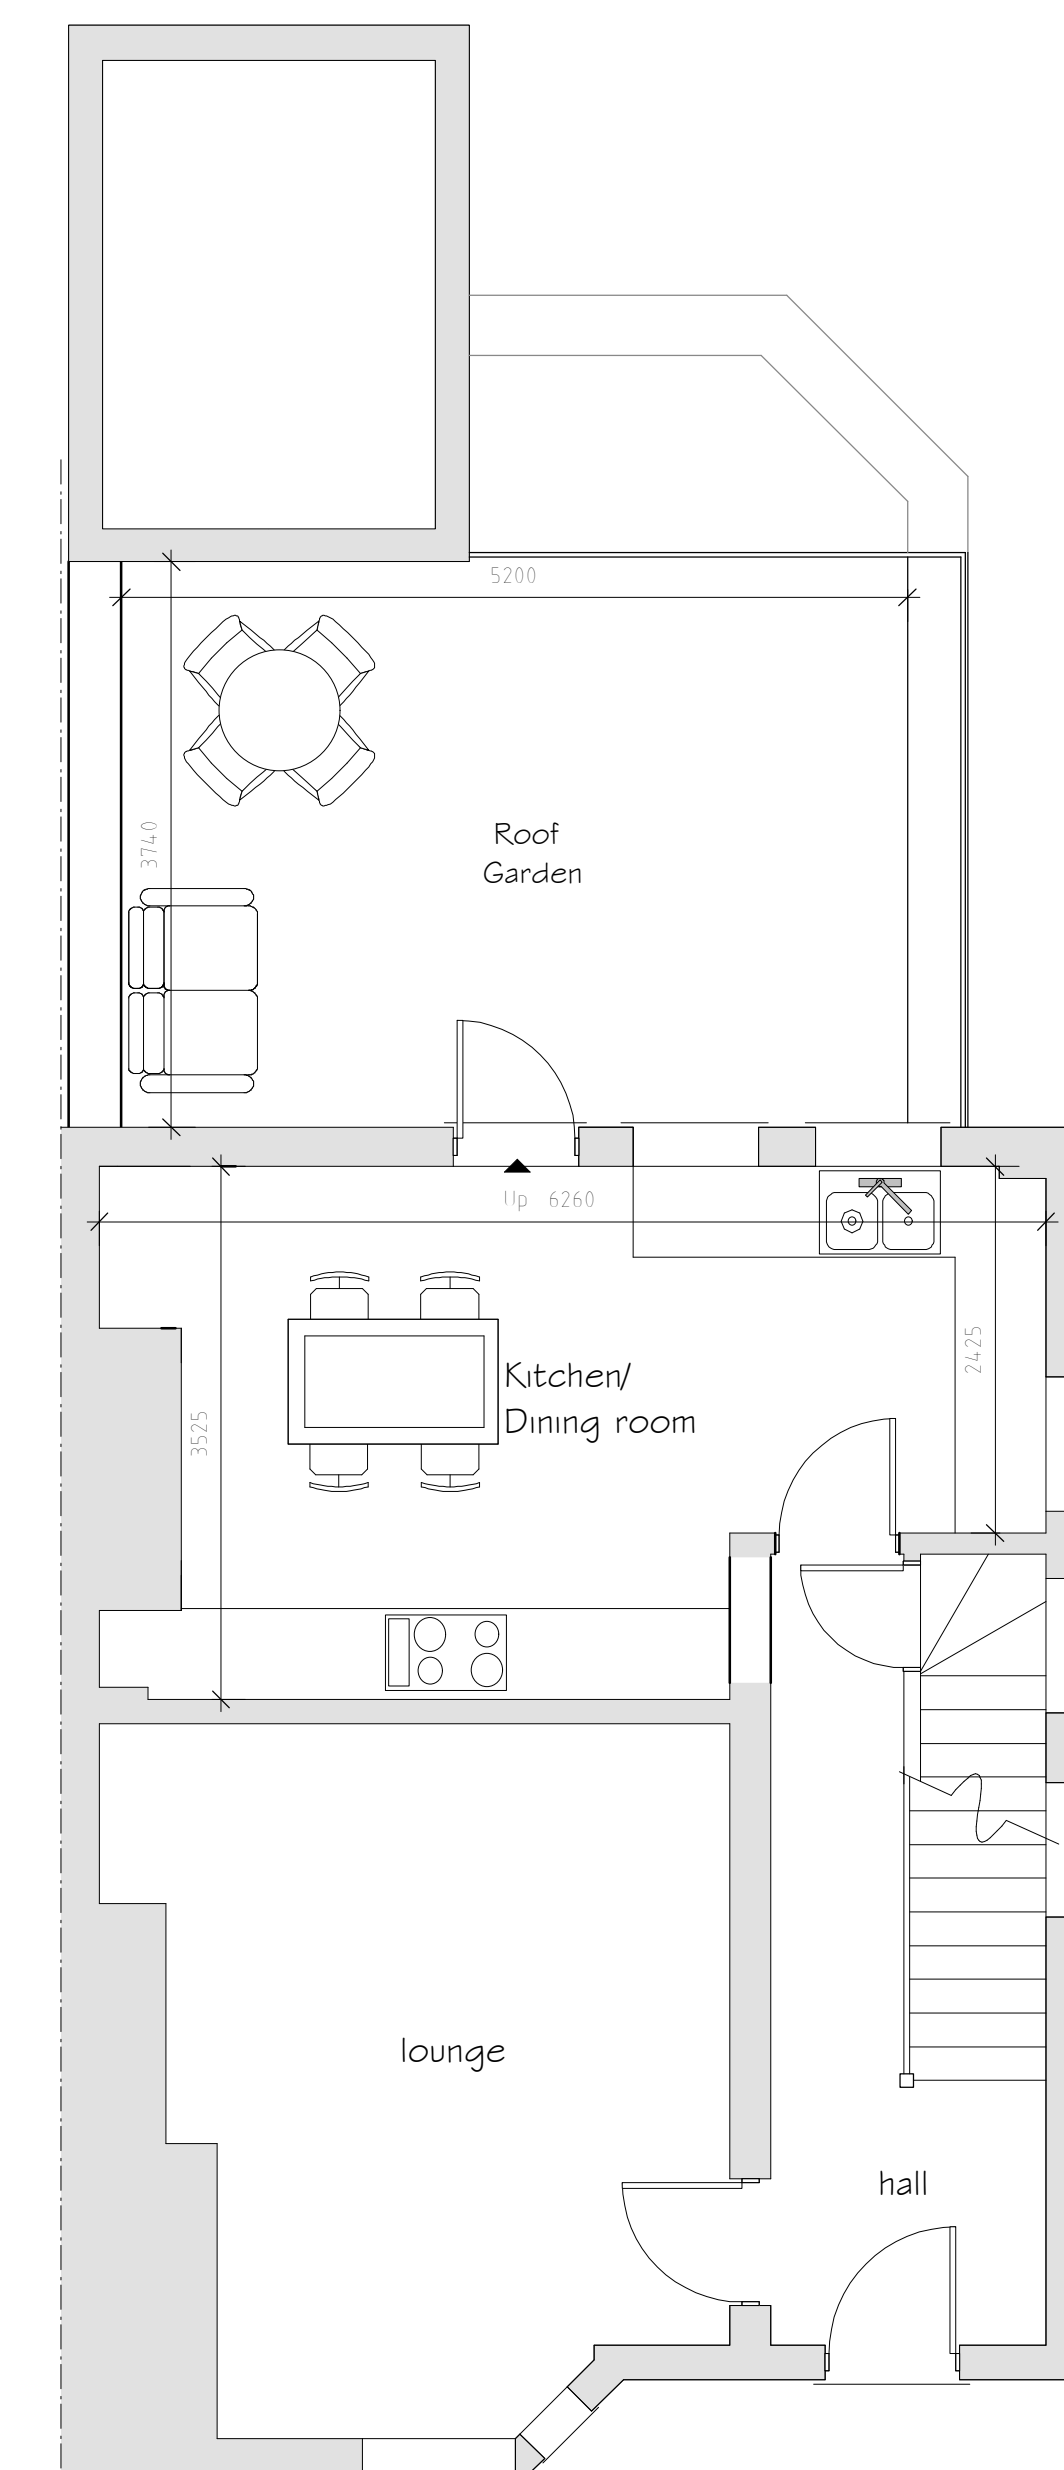

Ground Floor Plan 1:50

Roofing Materials

C	11/24	Text amends	D J E
B	10/24	Design amends	D J E
A	04/24	Design amends	SIH
Rev	Date	Detail	Initial

Project:	
Proposed Alterations to, Bridge House, Acrefair, Wrexham, LL14 3SG	
Title:	Scale: (A2)
Planning	1 : 50 \$ 1 : 100

Drawn By: L. Fowles	Date: Feb 2024
Drawing No: M130/003	Sheet: 1 of 1