


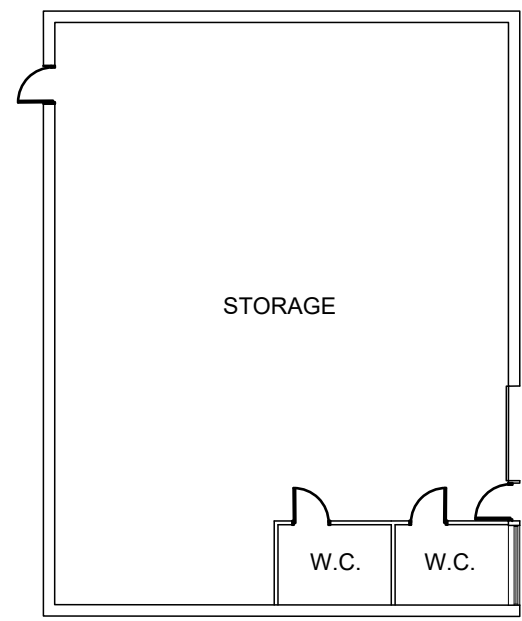


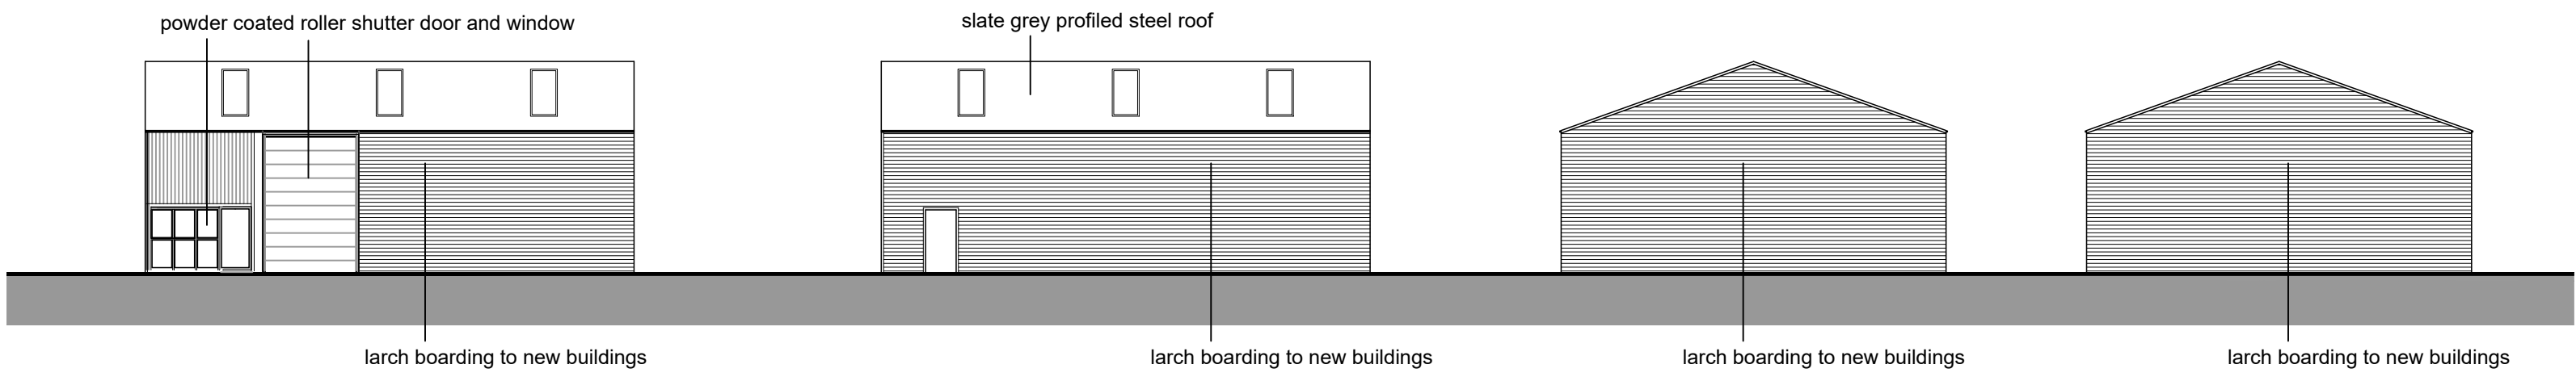


BLOCK A FLOOR PLAN

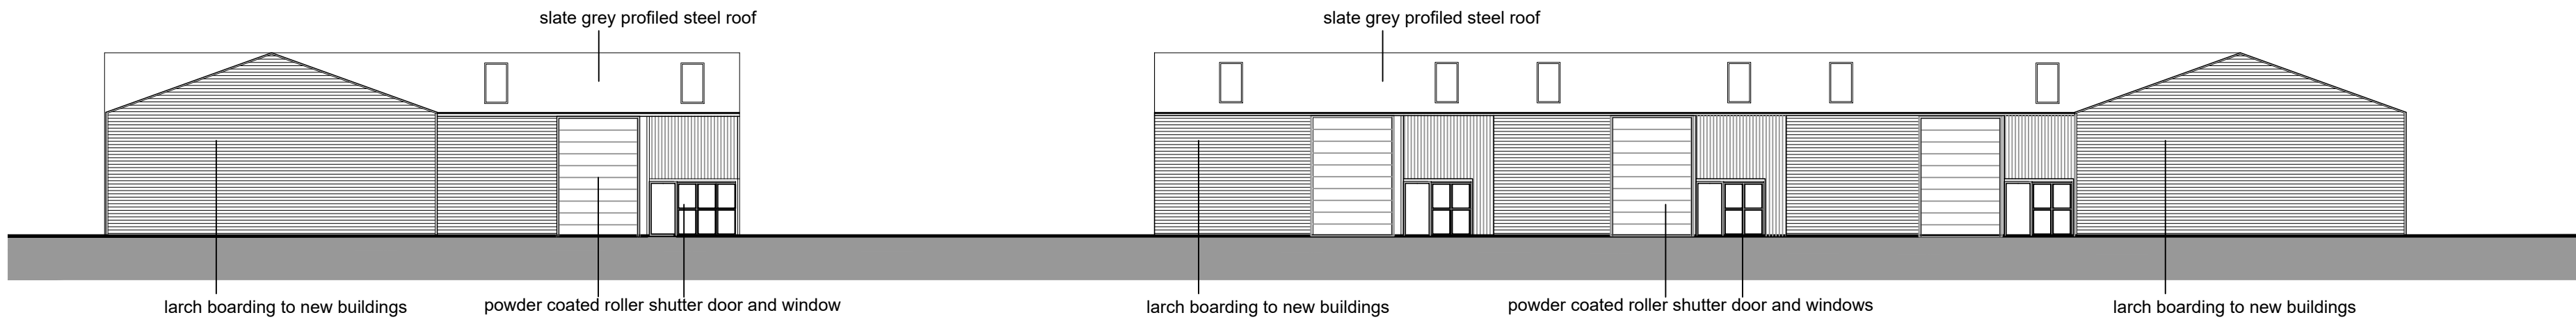

PROPOSED BLOCK A BUILDING ELEVATIONS

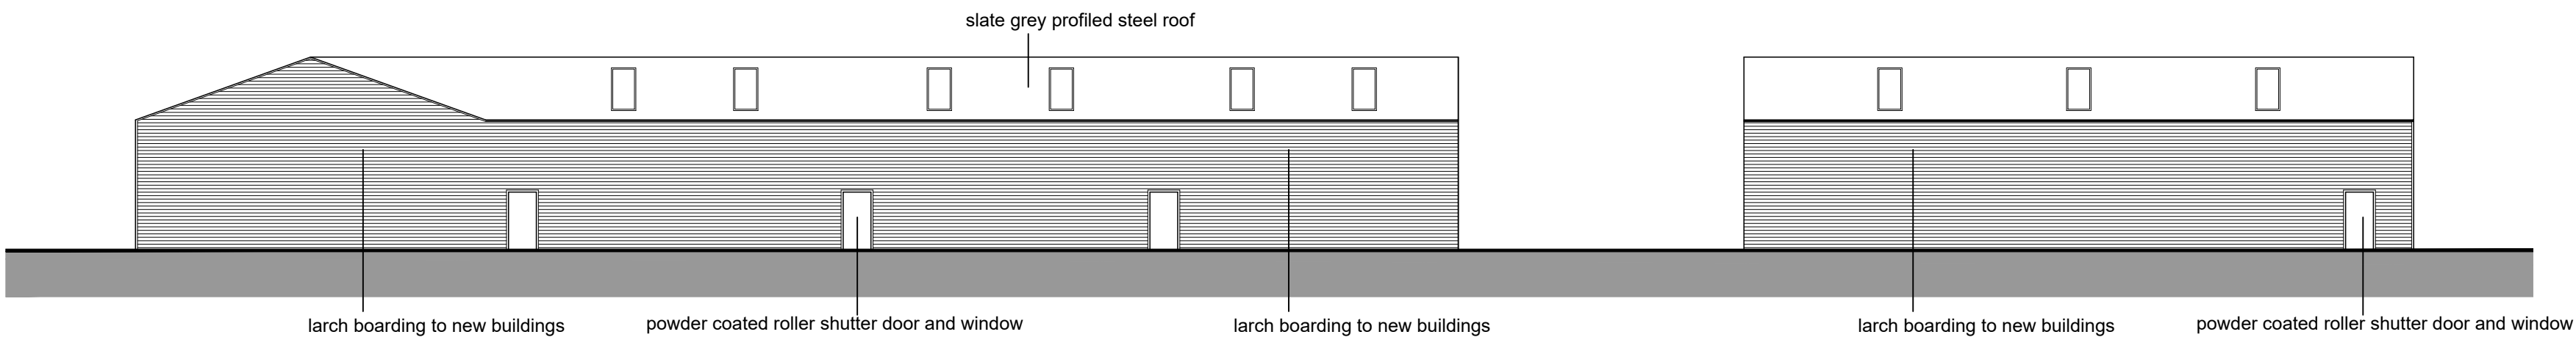

PROPOSED BLOCK B BUILDING ELEVATIONS

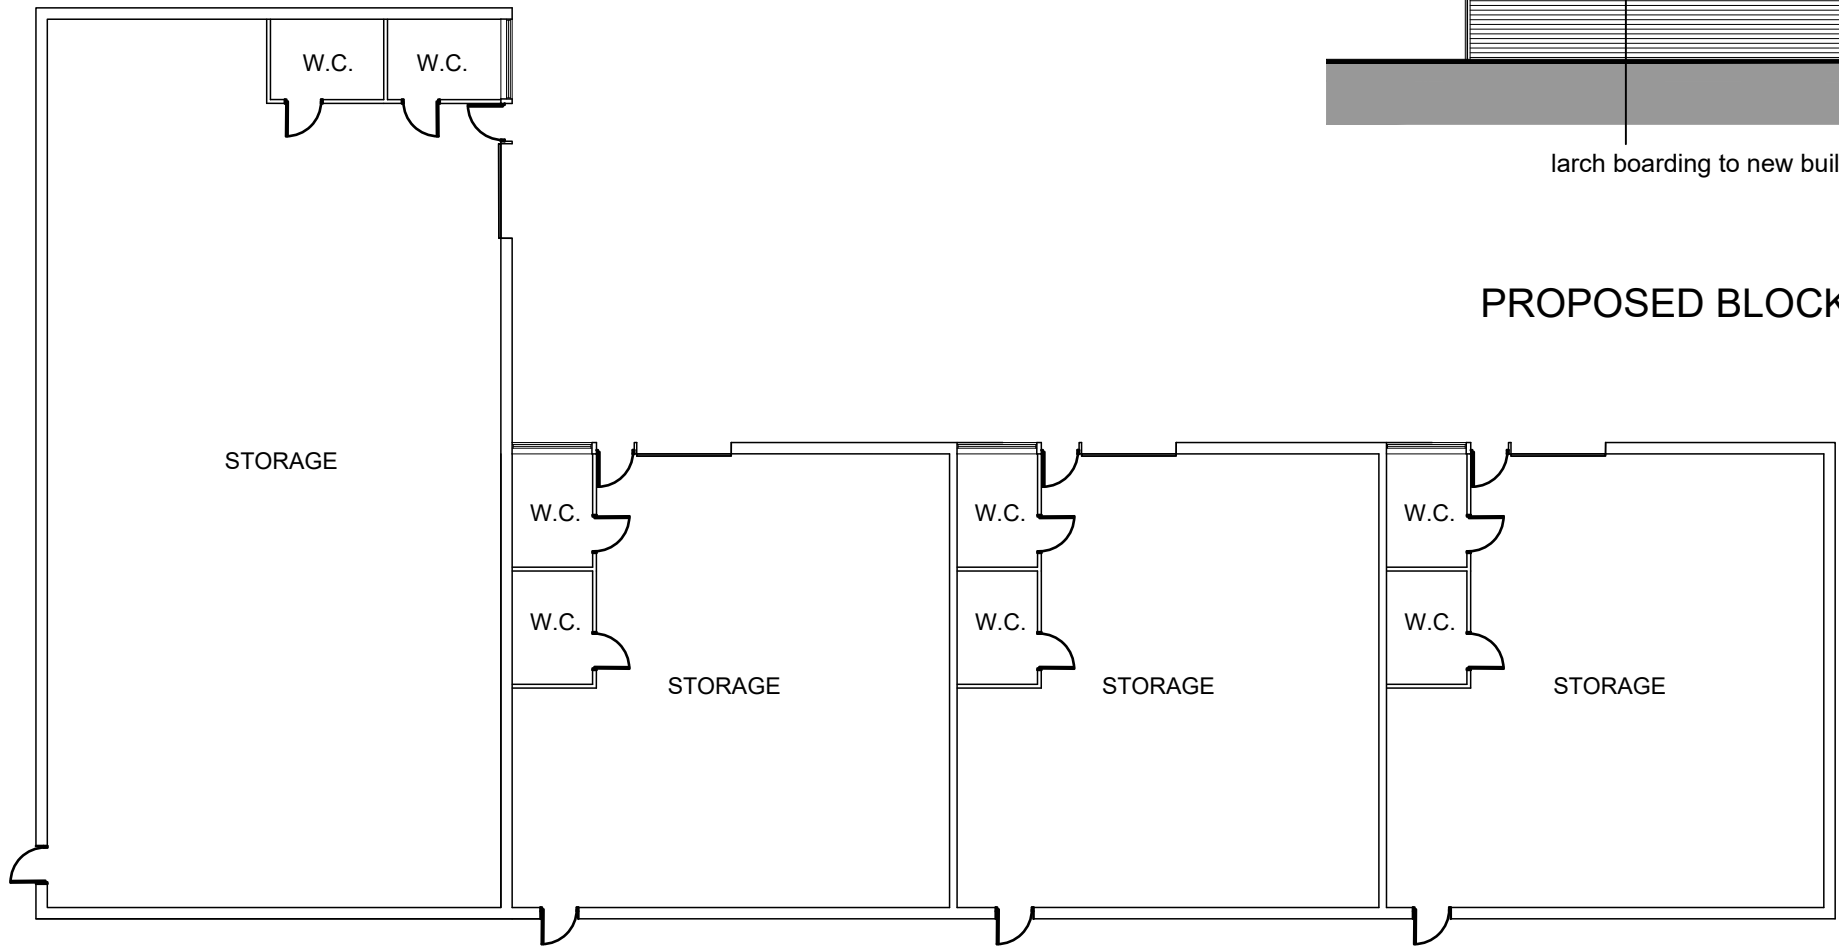

BLOCK B FLOOR PLAN

REV A 18 JULY 2019 DRAWINGS UPDATED

client
ANDREW DICKENS

job
PROPOSED CONVERSION OF EXISTING OUTBUILDINGS ,
APPCHEM, HUGMORE LANE, WREXHAM LL13 9YE

title
PROPOSED BLOCK A & BLOCK B GENERAL ARRANGEMENT

scale	date	job no.	drawing no.	rev
1:200	JUNE'19	WH1257	GA01	A

willacy horsewood partnership

76, hoole road, hoole, chester CH2 3NL
www.willacyhorsewood.co.uk
Tel: 01244 853891 07973 322953 E-Mail: mark@willacyhorsewood.co.uk