



Roof Plan

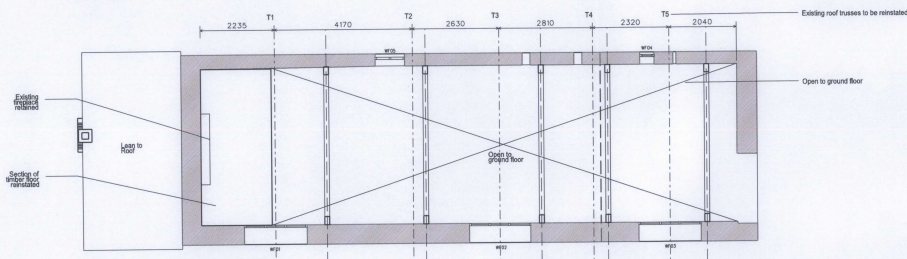

First Floor (Floor partially removed)

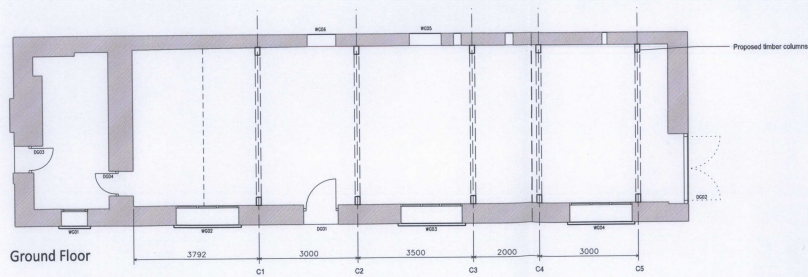

Ground Floor

General Notes

1. Contractor to verify all dimensions and check level datums on site
2. All of the designs are the sole property of TACP Architects Ltd and may not be used without their written agreement
3. All prints, specifications and their copyright are the property of TACP Architects Ltd
4. Do not scale off drawings
5. All dimensions shall be checked on site before commencement of shop drawings, manufacture and all discrepancies must be reported to TACP Architects Ltd

P2020/0051

Revisions

Rev	Date	Description	By	Check
A	25/10/19	First issue	KL	MG

Consultants

Client

Brymbo Heritage Trust

Project Title

Brymbo HLF

Drawing Title

Agent's House - Proposed Plans

Scale: 1:100@A3 Date: Oct '19 Drawn By: KL Checked By: MG Office: Wrexham

Job Number: 17003-3 Drawing Number: BHF-TACP-AH-XX-DR-A-100 Revision: A

TACP Architects Ltd
Pembroke House, Ellice Way
Wrexham Technology Park
LL13 7YT
T: 01978 291161
F: 01978 351735
E: admin@tacparchitects.co.uk
www.tacparchitects.co.uk



Architecture • Interior Design • Healthcare Planning • Conservation • Masterplanning • Sustainable Design