


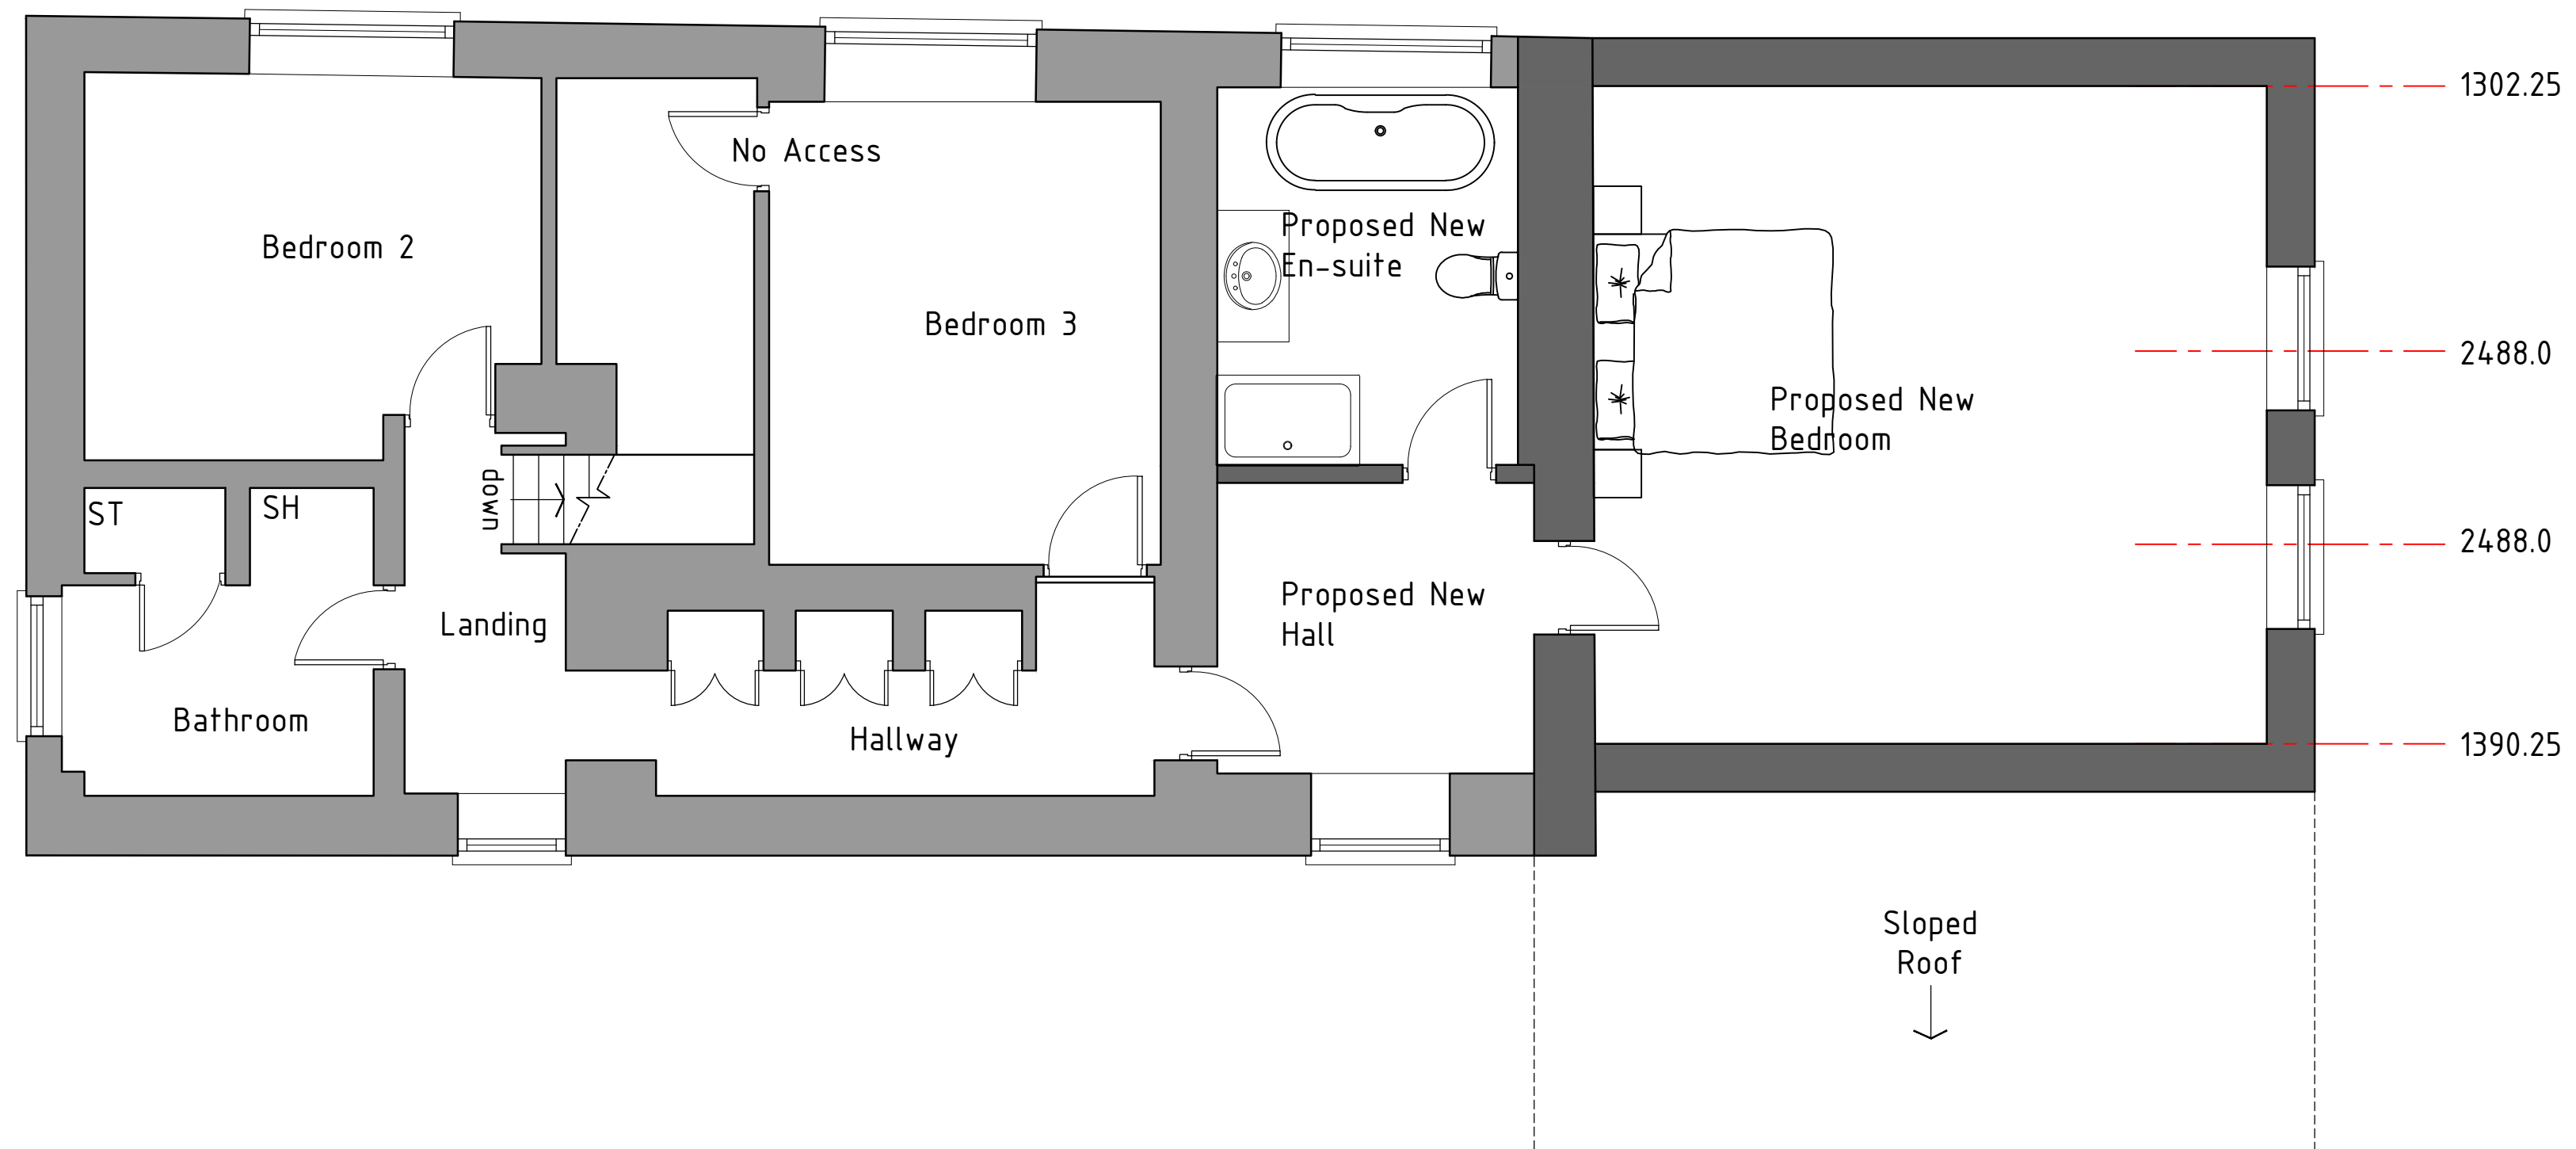



HDS Architectural Services, The Foundry,  
15 Yorks Street, Wrexham  
LL13 8LW  
Tel (01978) 345250  
www.hdsarchitectural.co.uk

|                                                                                        |                                |
|----------------------------------------------------------------------------------------|--------------------------------|
| <b>Project;</b><br>49 Russell Street, Cefn Mawr, Wrexham,<br>LL14 3BL                  |                                |
| <b>Title;</b><br>First Floor Plan as<br>Proposed                                       | <b>Scale (A2);</b><br>1:50     |
| <b>Dwg No;</b><br>RS/PO/05-A                                                           | <b>Date;</b><br>September 2020 |
| <b>Revision;</b><br>Rev A - Drawings updated to suit comments by<br>client - 02-11-20. |                                |