

150mm dia. uPVC pipework route throughout in compliance with BS EN 12056-1:2000

750mm GRP Inspection Chamber in compliance with BS EN 12056-1:2000

24 Person treatment plant in line with all SEPA stipulations and BS EN 12056-1:2000

no new boundary treatment, existing hedges retained

no new boundary treatment, existing hedges retained

IC


New Water Treatment Plant

Exhaust to Water

WHITEWELL ROAD

Date	Description	Rev	By
------	-------------	-----	----

Revision Description

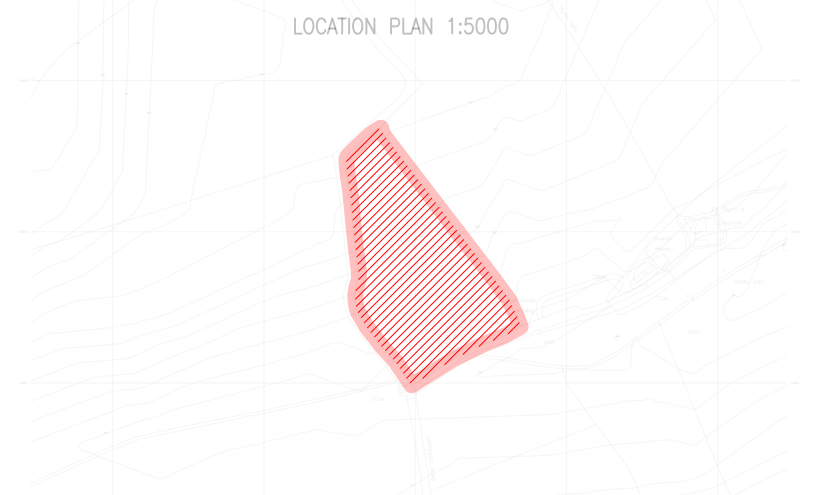

Project:
Whitewell Lodges - Client : Philip Cooper
Brook Barn, Church Lane, Whitewell, Whitchurch
Shropshire, SY13 3AN

Drawing Title:
Proposed Drainage Plan

Drawing Number:
200616-02-01

Revision:
Date: 18/08/2020
Scale: 1:500 @ A1
Drawn By: JK
CAD Dwg File:
Arch. Base Dwg:

Issue Status:
Full Planning Application