
 



NORTH

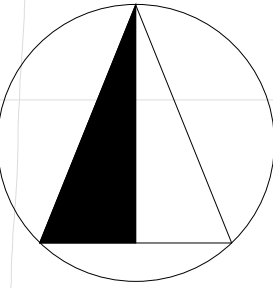


GLampitect

W: WWW.GLAMPITECT.CO.UK
E: CONTACT@GLAMPITECT.CO.UK
T: 0131 248 3019

KEY TO SYMBOLS

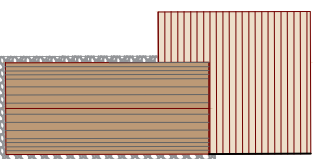

GLAMPING POD
WITH DECKING

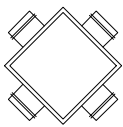


BENCH AND SEATING



INDIGENOUS TREES



INDIGENOUS SHRUBBERY

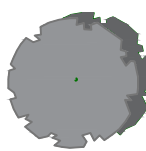

EXISTING TREES



ROAD / PARKING



FOOTPATH

150mm dia. uPVC pipework route
throughout in compliance with BS
EN 12056-1:2000

750mm GRP Inspection Chamber in
compliance with BS EN
12056-1:2000

14 Person treatment plant in line
with all NRW stipulations and BS
EN 12056-1:2000

no new boundary treatment, existing hedges retained

no new boundary treatment, existing hedges retained

Existing Soakaway
to be redundant

New Pumping Station
capable of pumping
up 4m to WTP


Existing Septic tank
to be redundant

ACO Surface Water Drain

WHITWELL ROAD

Date	Description	Rev	By
------	-------------	-----	----

Revision Description

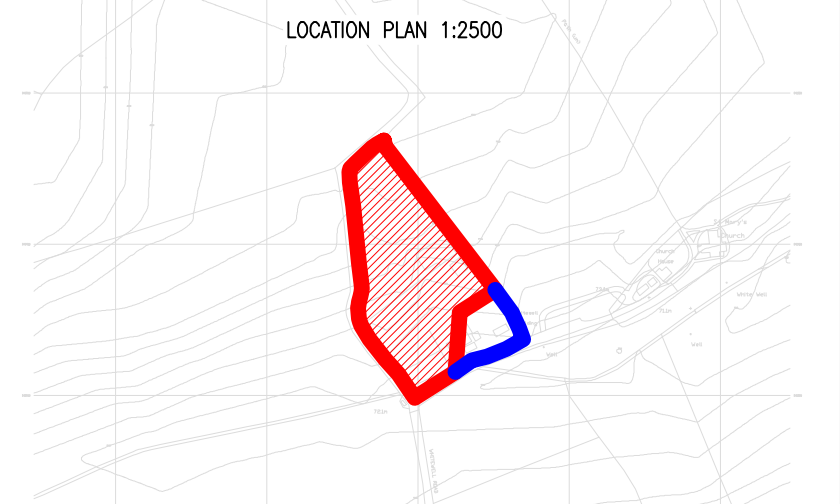

Project:
Whitewell Lodges - Client : Philip Cooper
Brook Barn, Church Lane, Whitewell, Whitchurch
Shropshire, SY13 3AN

Drawing Title:
Proposed drainage plan

Drawing Number:
200616-01-01

Revision: C
Date: 10.03.2025
Scale: 1:500
Drawn By: TA
CAD Dwg File:
Arch. Base Dwg:

Issue Status:
Full Planning Application