


**Weighbridge - West Elevation**  
Scale 1:100

**Weighbridge - North Elevation**  
Scale 1:100


**Facility Block - North Elevation**  
Scale 1:50

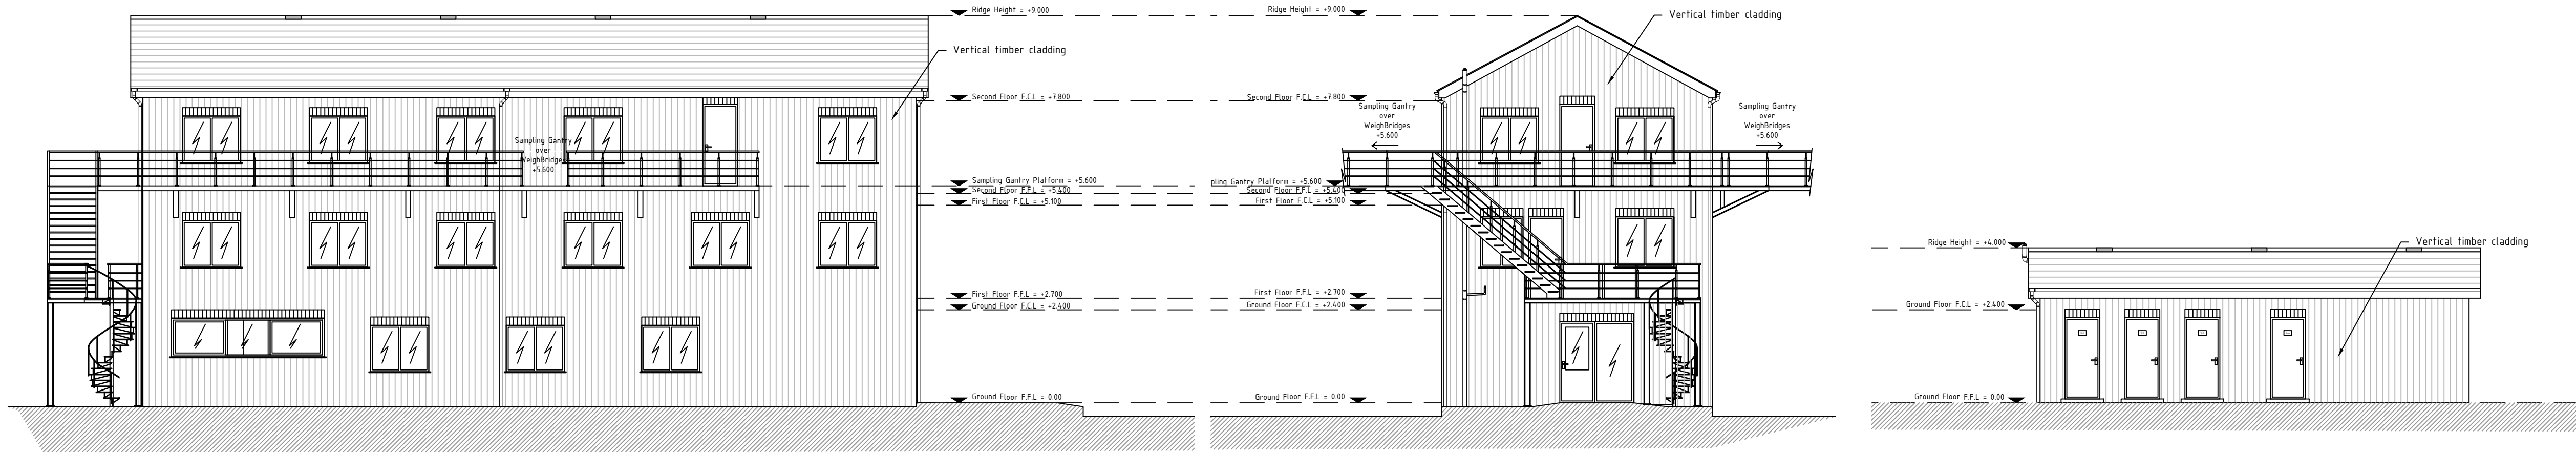


**Weighbridge - East Elevation**  
Scale 1:100

**Weighbridge - South Elevation**  
Scale 1:100


**Facility Block - South Elevation**  
Scale 1:50

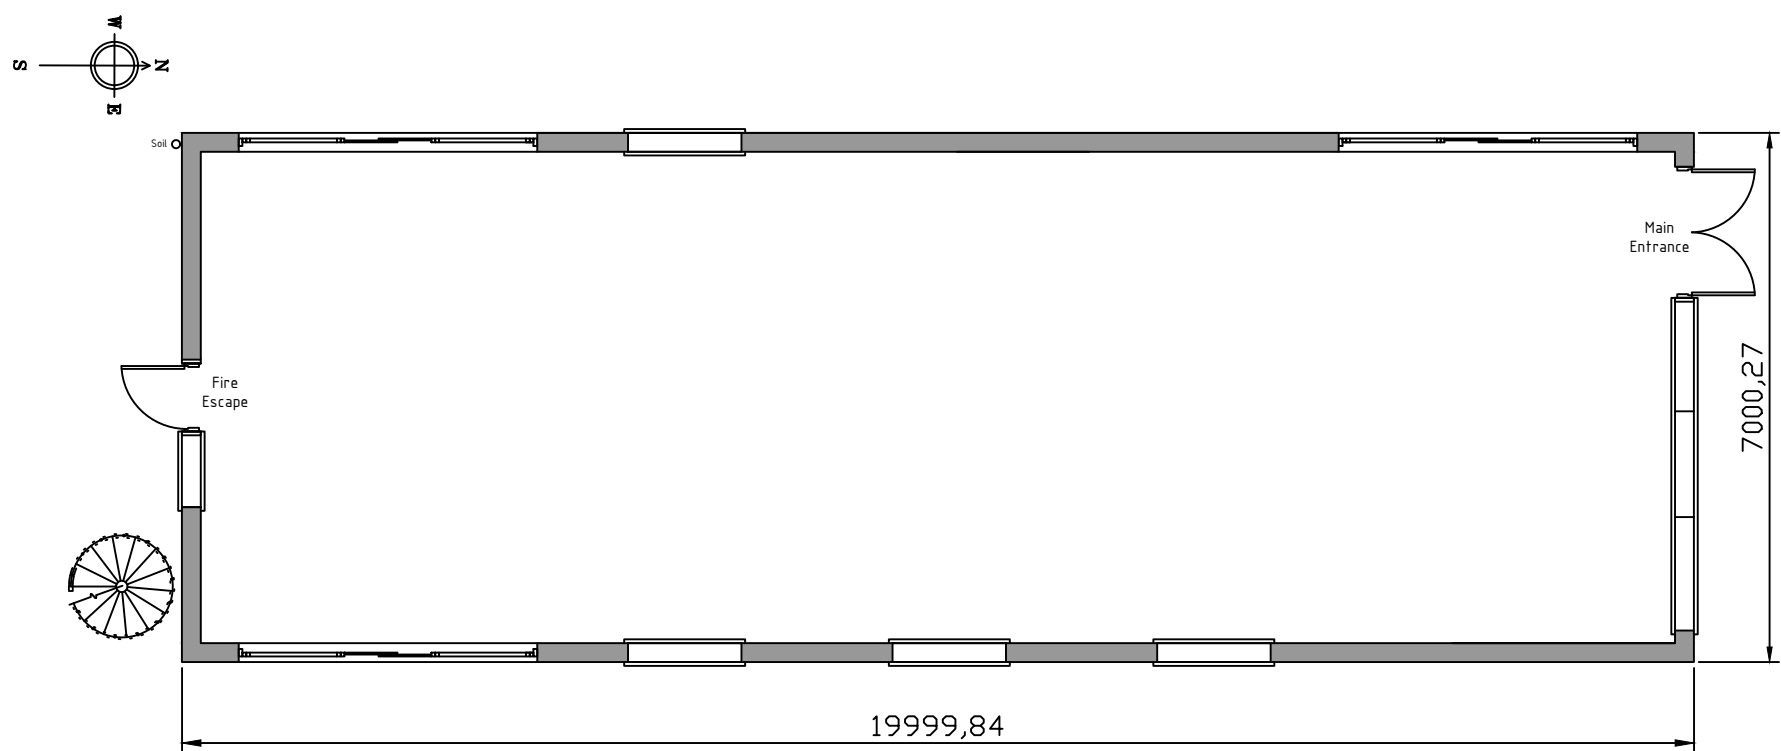


**Weighbridge - Ground Floor Plan**  
Scale 1:100

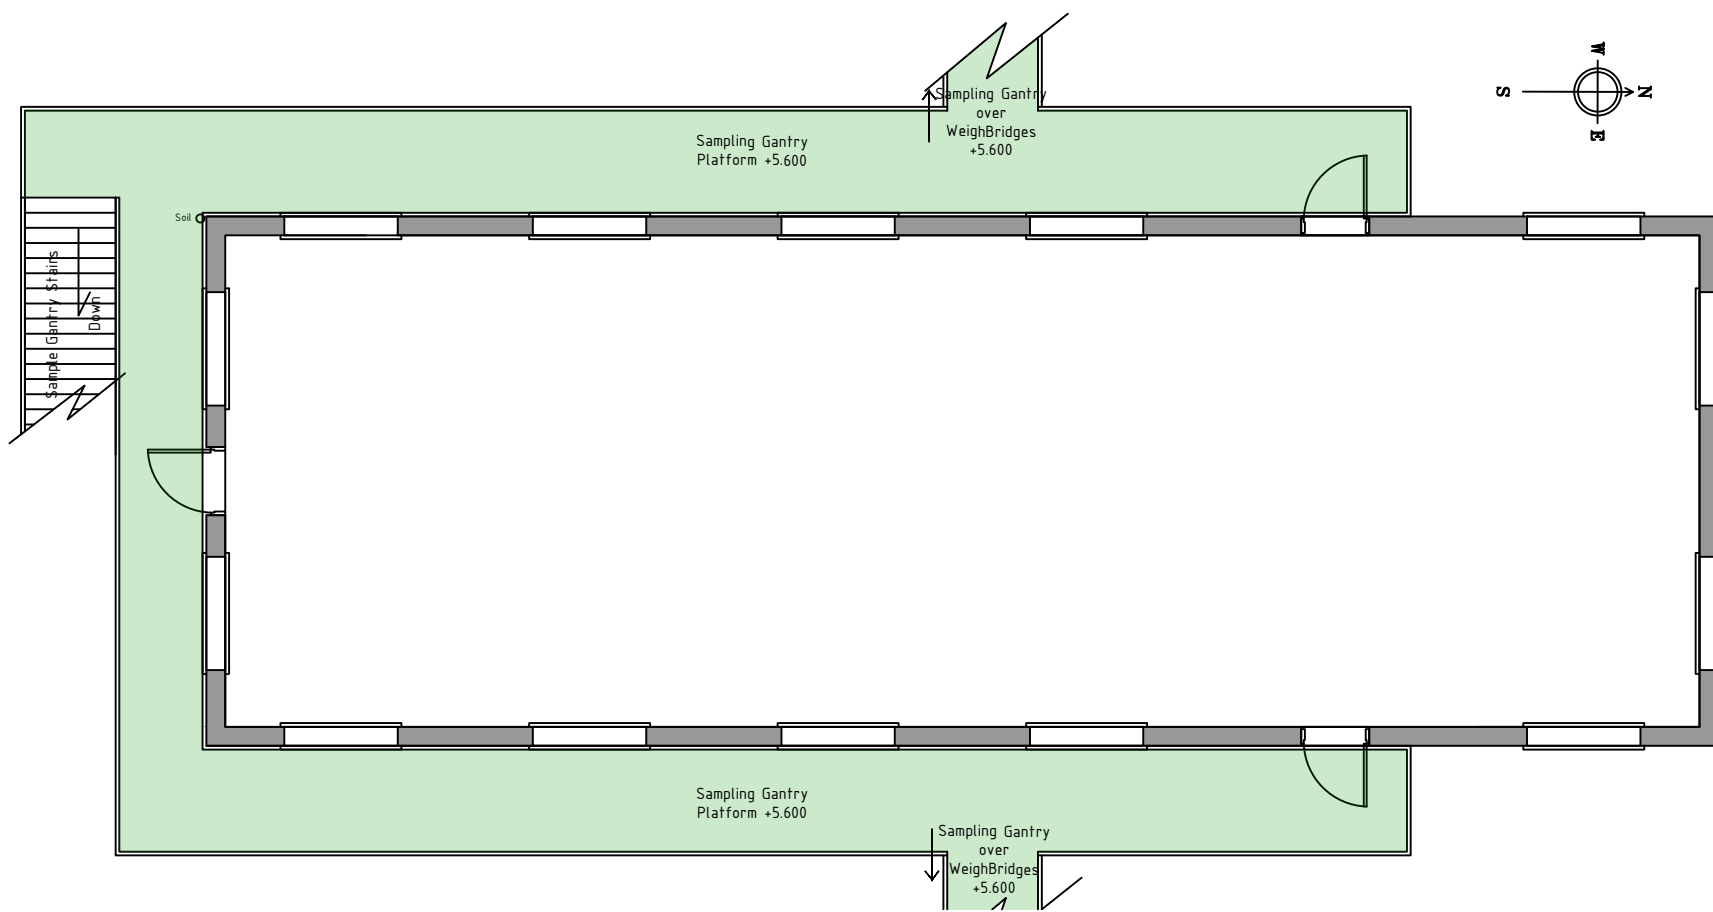

**Weighbridge - Second Floor Plan**  
Scale 1:100

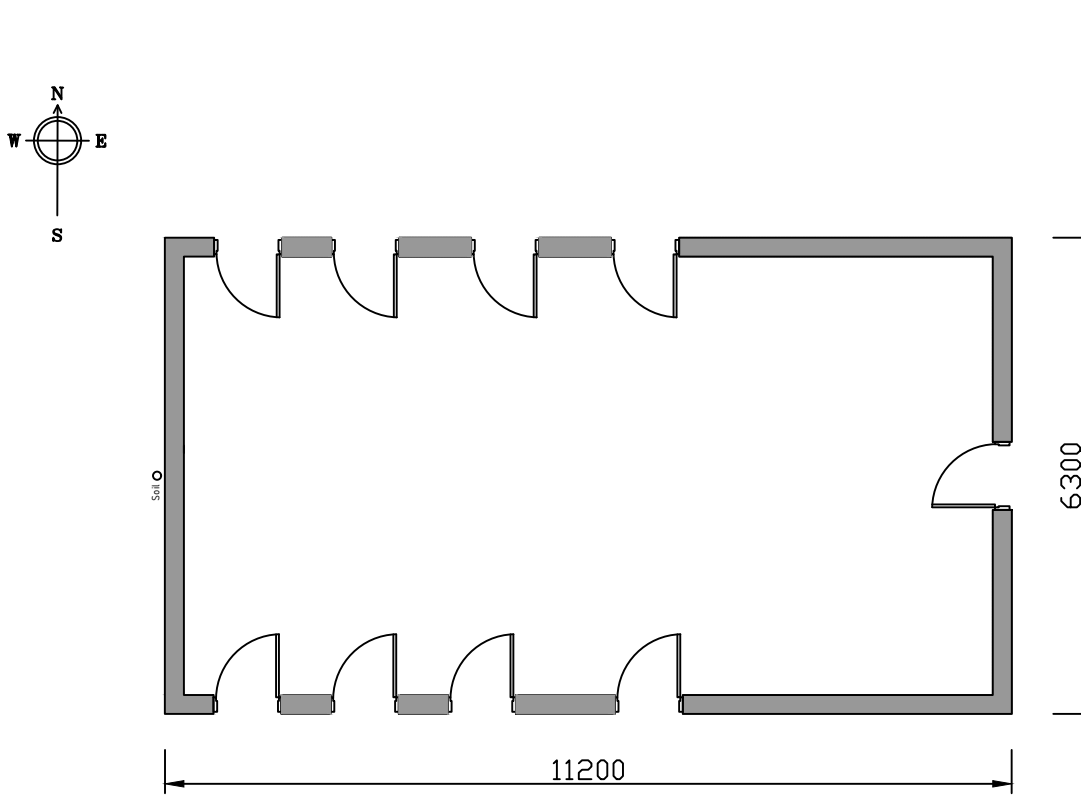


**Facility Block - Ground Floor Plan**  
Scale 1:100

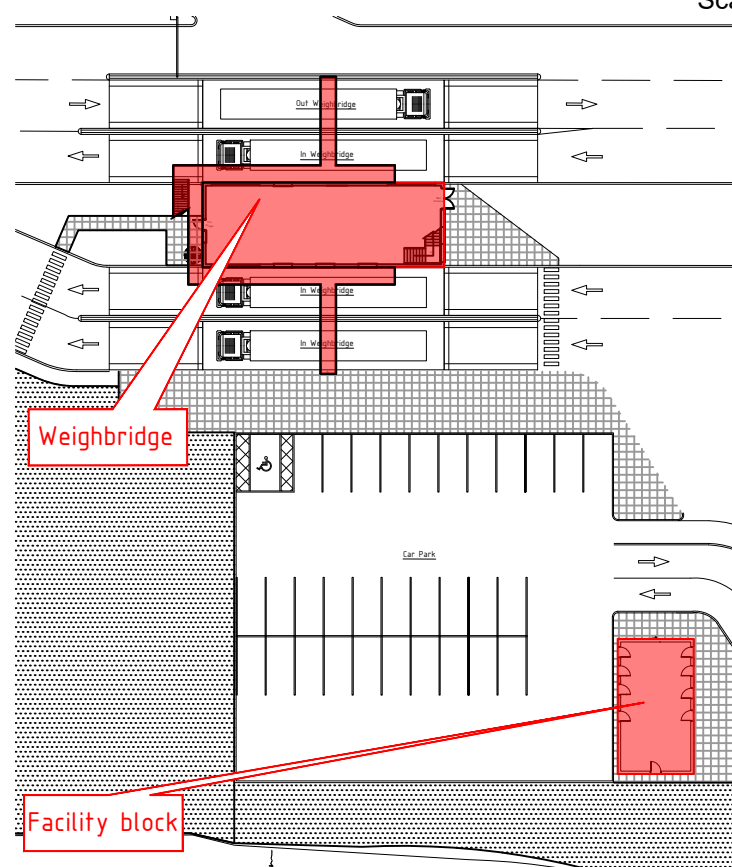

**Location Plan**  
Scale N.T.S.



**Weighbridge - First Floor Plan**  
Scale 1:100

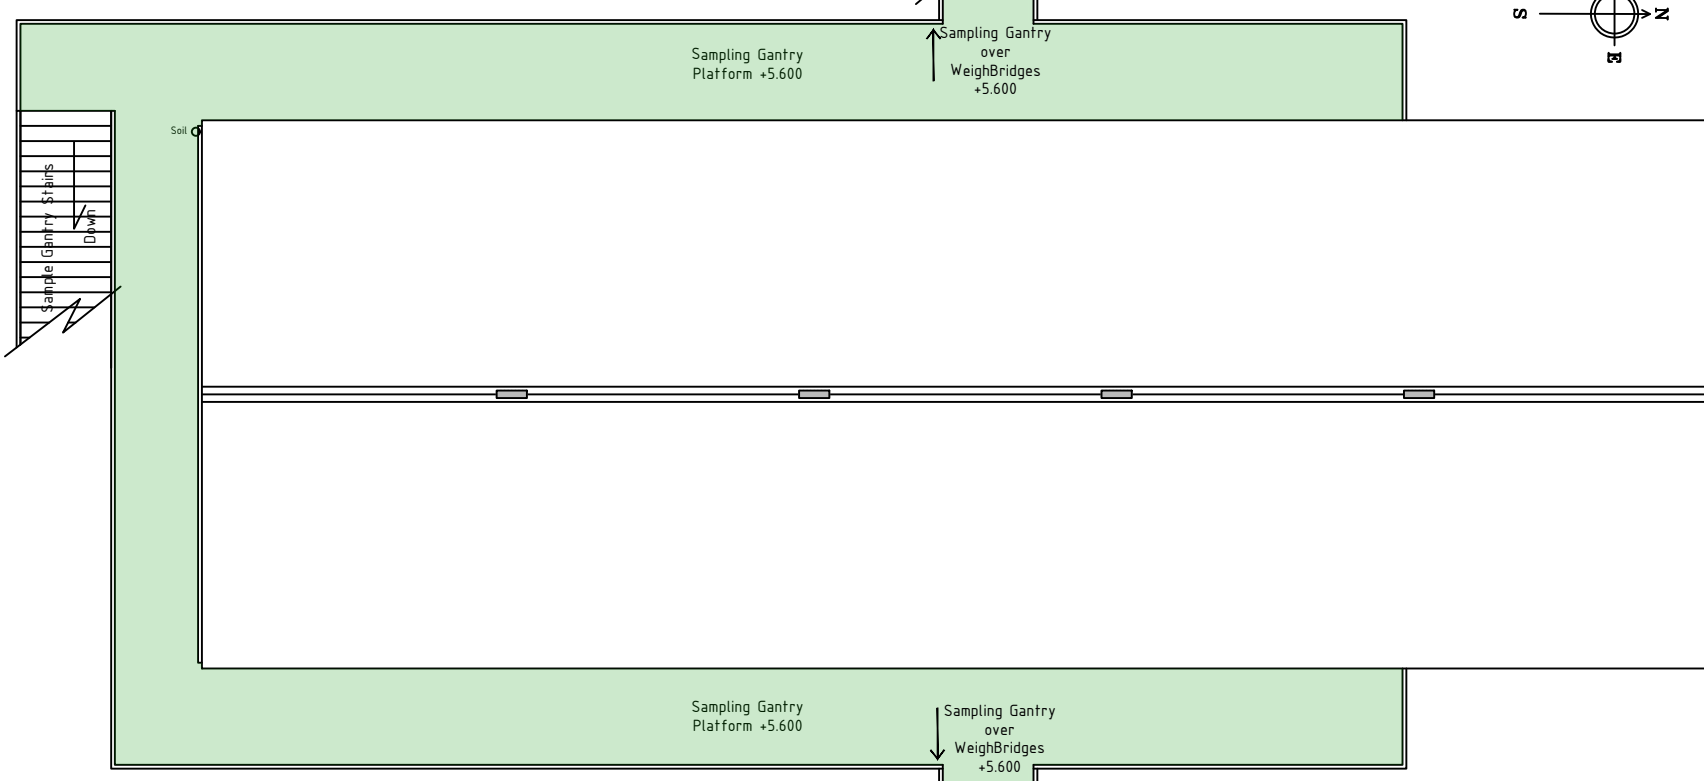


**Weighbridge - Roof Plan**  
Scale 1:100


This drawing is the copyright of AXIS P.E.D Limited and may not be loaned, copied or reproduced in any way -or used for any offer, quote, tender or construction purposes without written consent of the company to do so

Follow any figured dimensions - do not scale for construction purposes. IF IN DOUBT ASK.

| Revision History | Date |
|------------------|------|
|                  |      |

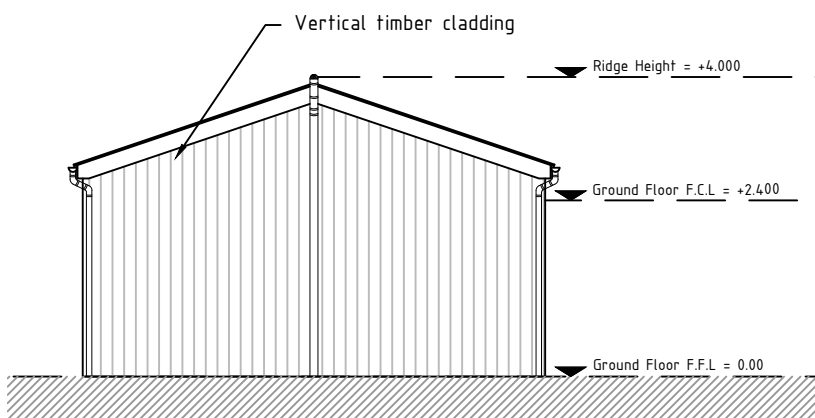

**Facility Block - West Elevation**  
Scale 1:100

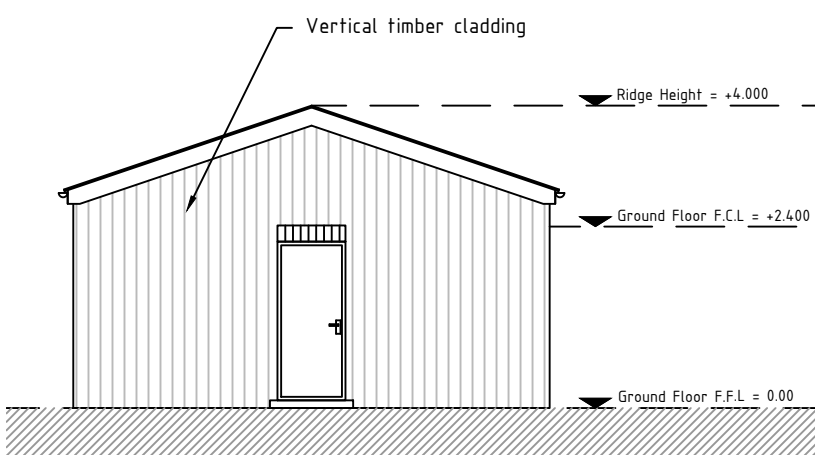

**Facility Block - East Elevation**  
Scale 1:100

|                                                                                             |                                                                                   |             |
|---------------------------------------------------------------------------------------------|-----------------------------------------------------------------------------------|-------------|
| Client Office:<br>Well House Barns<br>Bretton<br>Cheshire<br>CH4 9DH                        | South Manchester Office:<br>Camilla House<br>76 Water Lane<br>Wilmslow<br>SK9 5BB | axis        |
| 0844 8700 007 - www.axisped.co.uk                                                           |                                                                                   |             |
| client: KRONOSPAN                                                                           |                                                                                   |             |
| project: KRONOSPAN NORTH ACCESS ROAD                                                        |                                                                                   |             |
| drawing title: PROPOSED WEIGHBRIDGE<br>BUILDING AND FACILITIES BLOCK<br>PLAN AND ELEVATIONS |                                                                                   |             |
| date: DECEMBER 2022                                                                         | drawn by: SK                                                                      | checked: BC |
| drawing number: PLANNING DRAWING 5                                                          | status: FOR PLANNING                                                              |             |
| scale(s): 1:50 @A1<br>1:100 @A1                                                             | rev:                                                                              |             |
| planning environment design                                                                 |                                                                                   |             |