




11kV SUBSTATION BUILDING  
FRONT ELEVATION  
(SCALE 1:100)

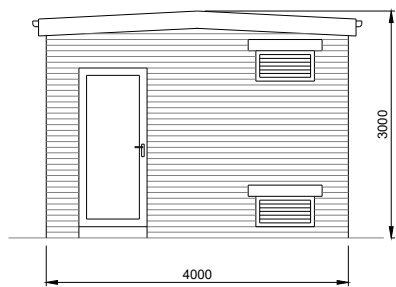


11kV SUBSTATION BUILDING  
RIGHT SIDE ELEVATION  
(SCALE 1:100)

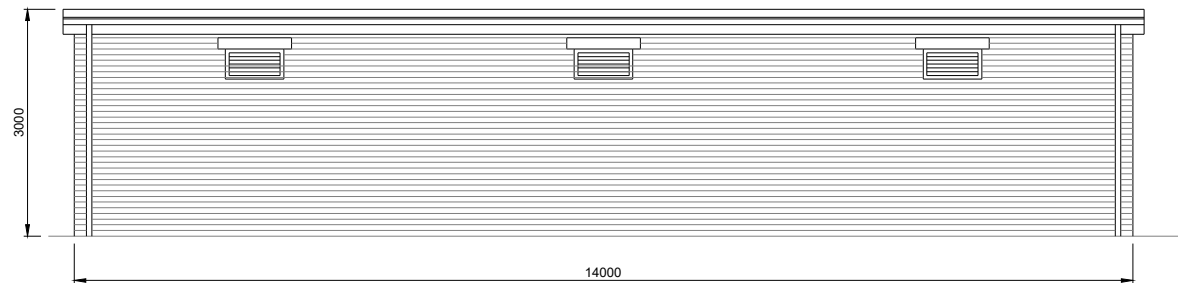


11kV SUBSTATION BUILDING  
REAR ELEVATION  
(SCALE 1:100)

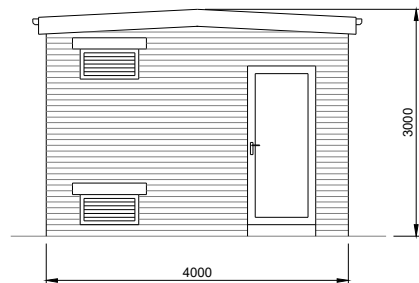


11kV SUBSTATION BUILDING  
LEFT SIDE ELEVATION  
(SCALE 1:100)

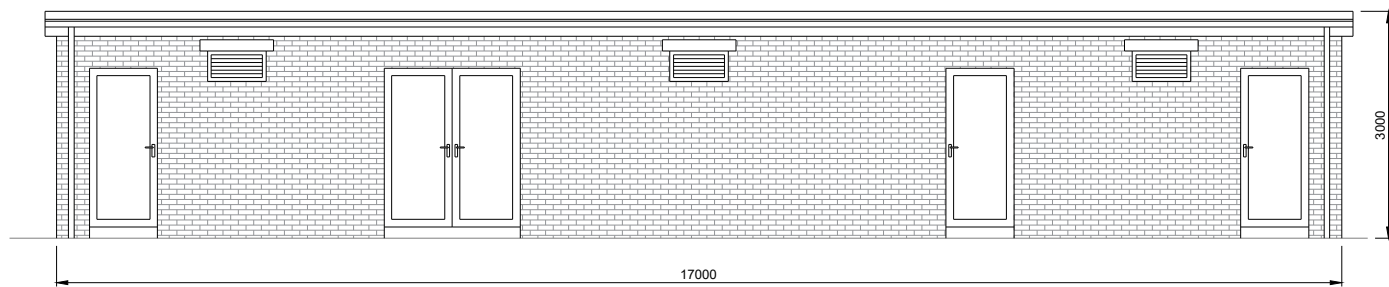


ANCILLARY BUILDING  
FRONT ELEVATION  
(SCALE 1:100)

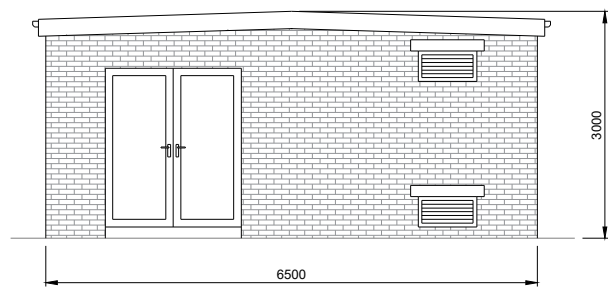


ANCILLARY BUILDING  
RIGHT SIDE ELEVATION  
(SCALE 1:100)

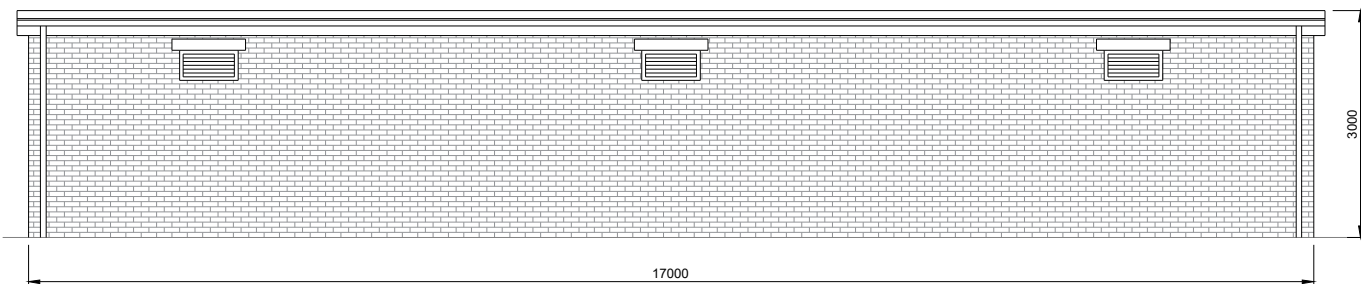

ANCILLARY BUILDING  
REAR ELEVATION  
(SCALE 1:100)

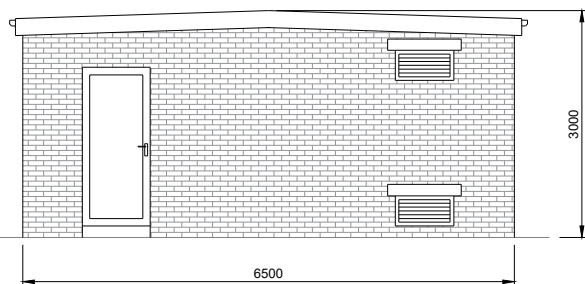

ANCILLARY BUILDING  
LEFT SIDE ELEVATION  
(SCALE 1:100)

 

This drawing is the copyright of AXIS P.E.D Limited and may not be loaned, copied or reproduced in any way - or used for any offer, quote, tender or construction purposes without written consent of the company to do so

Follow any figured dimensions - do not scale for construction purposes. IF IN DOUBT ASK.

• Revision History • Date

|  |  |  |
|--|--|--|
|  |  |  |
|--|--|--|

|  |  |  |
|--|--|--|
|  |  |  |
|--|--|--|

|                                                                          |  |                                                                                   |    |             |
|--------------------------------------------------------------------------|--|-----------------------------------------------------------------------------------|----|-------------|
| Chester Office<br>Well House Barns<br>Bretton<br>Chester<br>CH4 8DH      |  | South Manchester Office<br>Carnella House<br>76 Water Lane<br>Wilmslow<br>SK9 8BB |    | axis        |
| 0844 8700 007                                                            |  | www.axisped.co.uk                                                                 |    |             |
| client: KRONOSPAN                                                        |  |                                                                                   |    |             |
| project: KRONOSPAN NORTH ACCESS ROAD                                     |  |                                                                                   |    |             |
| drawing title:<br><br>PROPOSED 132kV SUBSTATION -<br>BUILDING ELEVATIONS |  |                                                                                   |    |             |
| date: DECEMBER 2022                                                      |  | drawn by:                                                                         | SK | checked: BC |
| drawing number:<br>PLANNING DRAWING 9                                    |  | status:<br>FOR PLANNING                                                           |    |             |
| scale(s): 1:100 @A2                                                      |  | rev:                                                                              | -- |             |
| planning environment design                                              |  |                                                                                   |    |             |