




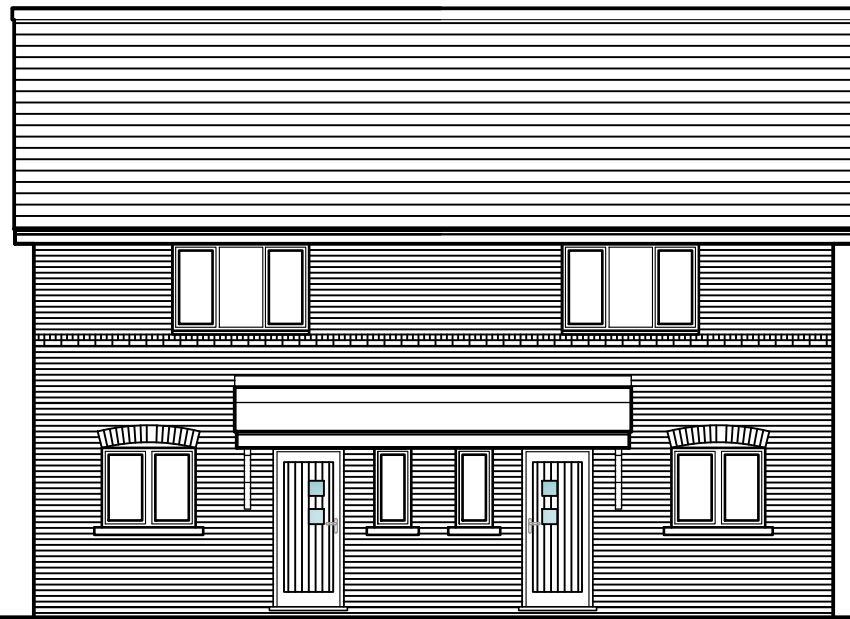


Front Elevation

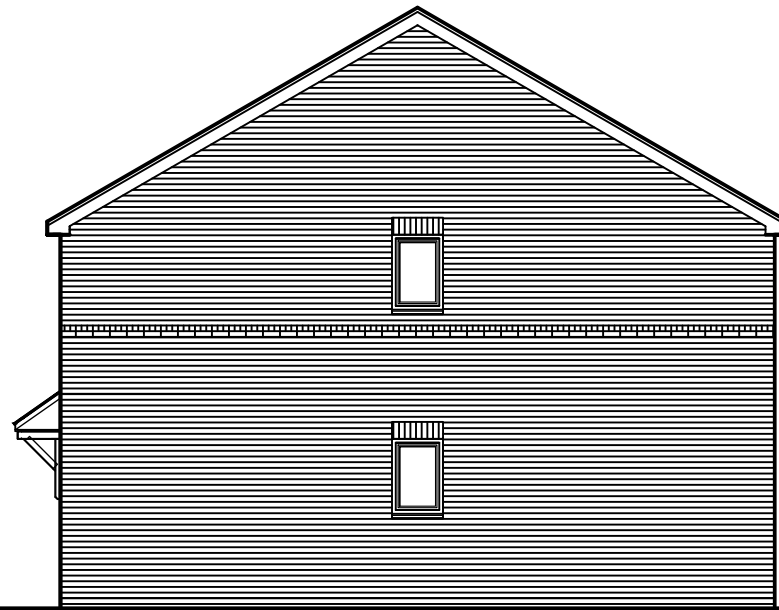


Side Elevation

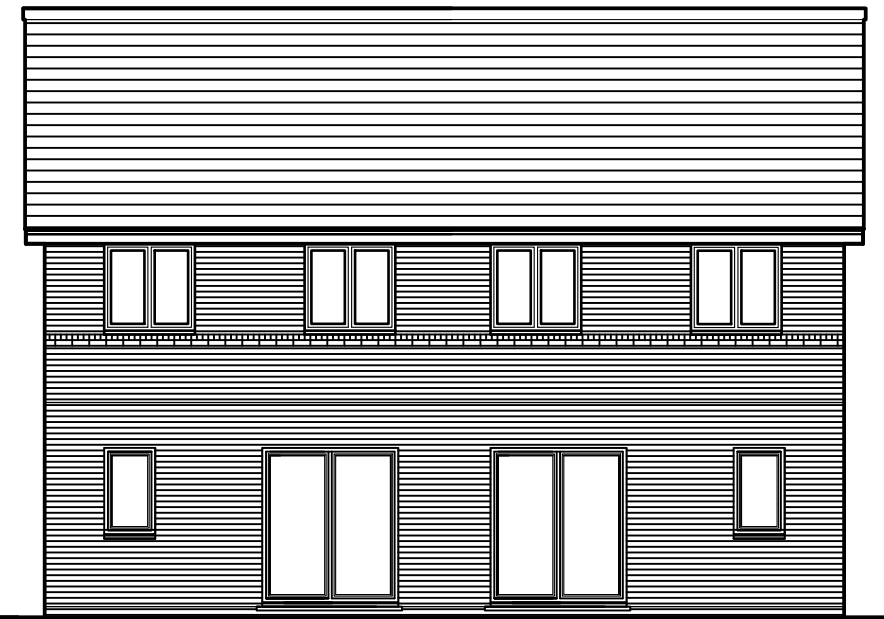


Rear Elevation

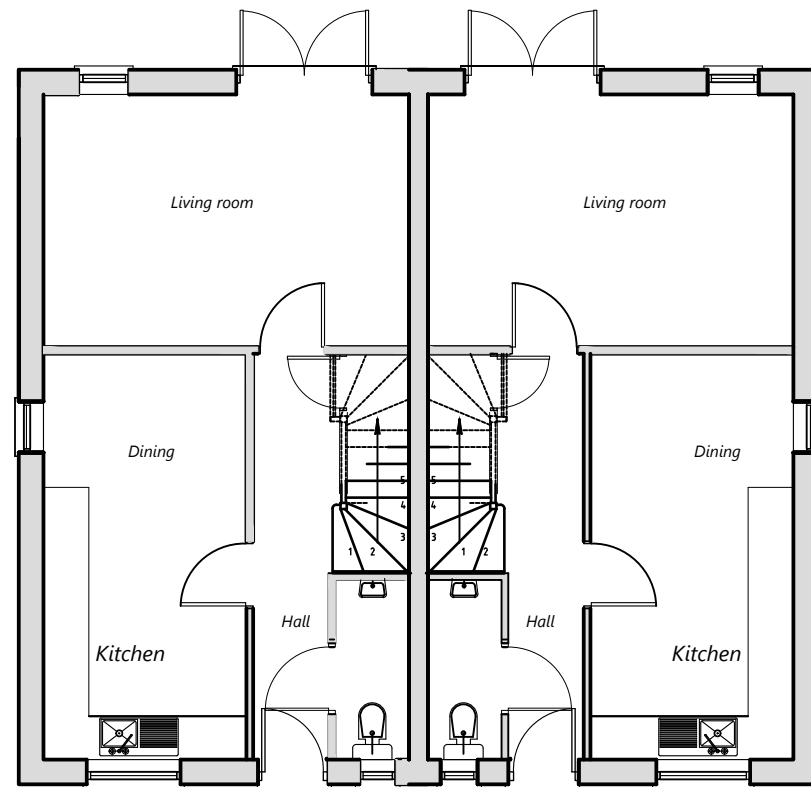


Ground floor layout plan
Floor area:
42.19 sqm/454sq ft

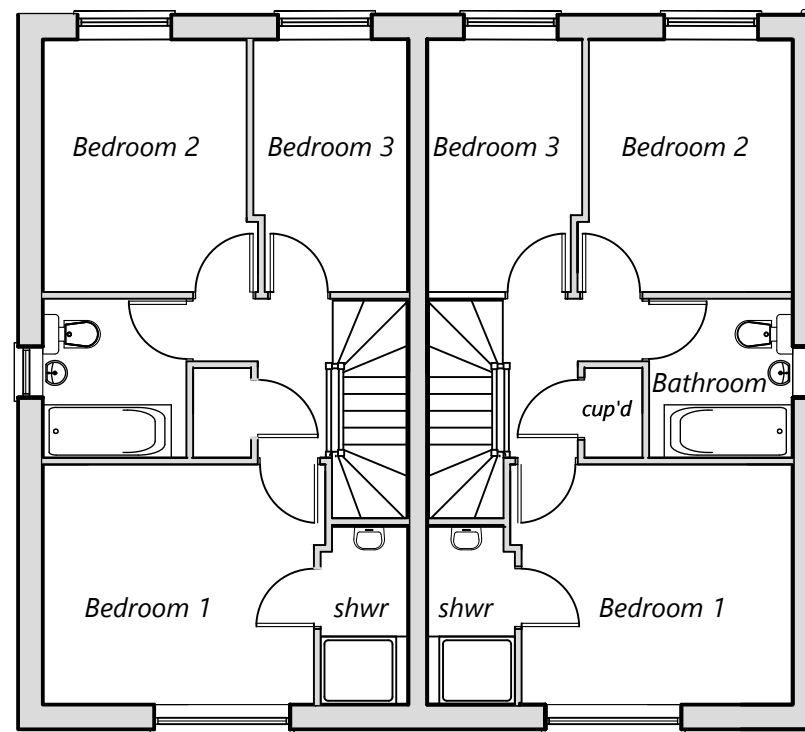

First floor layout plan
Floor area:
42.19 sqm/454sq ft

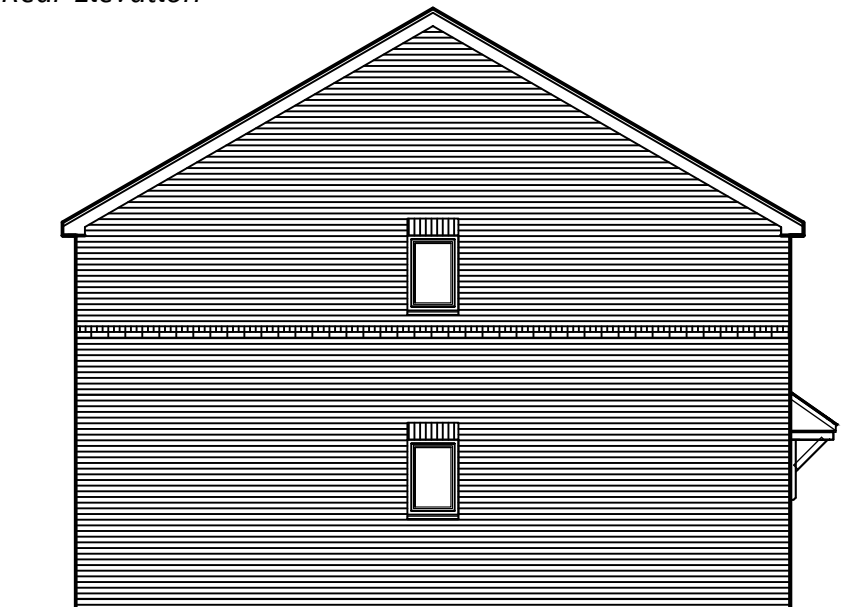

Side Elevation

 

EDGE
ARCHITECTS

RIBA
Chartered Practice

EDGE Architects NW Ltd.
Studio 55:20
North Wales Business Park, Abergelle
Conwy, LL22 8LJ

CLIENT:

Gower Homes Ltd



ADDRESS:

Former Air Products site, Llangollen Road,
Acrefair LL14 3HW

PROJECT:

Proposed residential development
EWLOE HOUSETYPE

DRAWING No:

21-DES-001-07

DATE: 27/07/2021

SCALE: 1:100 @ A3