

SITE PLAN

EDGE ARCHITECTS

RIBA #

EDGE Architects NW Ltd
Studio 55.20
North Wales Business Park, Abergele
Conwy, LL22 8LJ

CLIENT:
Gower Homes Ltd.

ADDRESS:
Former Air Products site, Llengollen Road,
Acrelôr LL14 3HW

PROJECT:
Proposed residential development


DRAWING No: 21-DES-001-02 A

DATE: 27/07/2021

SCALE: 1:500 @ A3



Props (9 blocks)
Buff (10 blocks)

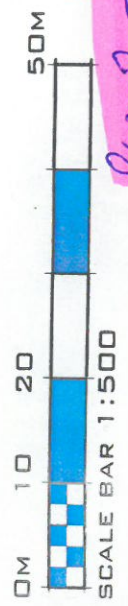

PLOTS 17-21 INCLUSIVE TO
FACE OUTWARDS ONTO
LLANGOLLEN ROAD

Plan 2 -
Gowers 18/04/2024
PROPOSAL