




Proposed Site Plan - Unit 7
1 : 250


- LEGEND**
- Application Boundary
37.21Ha II 91.94Ac
 - Ownership Boundary
89.30Ha II 220.66Ac
 - Retained Trees
 - Retained Ponds
 - Proposed Ponds
 - Veteran Tree Buffer
 - Proposed Green Corridor
 - Proposed Area of Outline
Planning Application

EXTERNAL FURNITURE

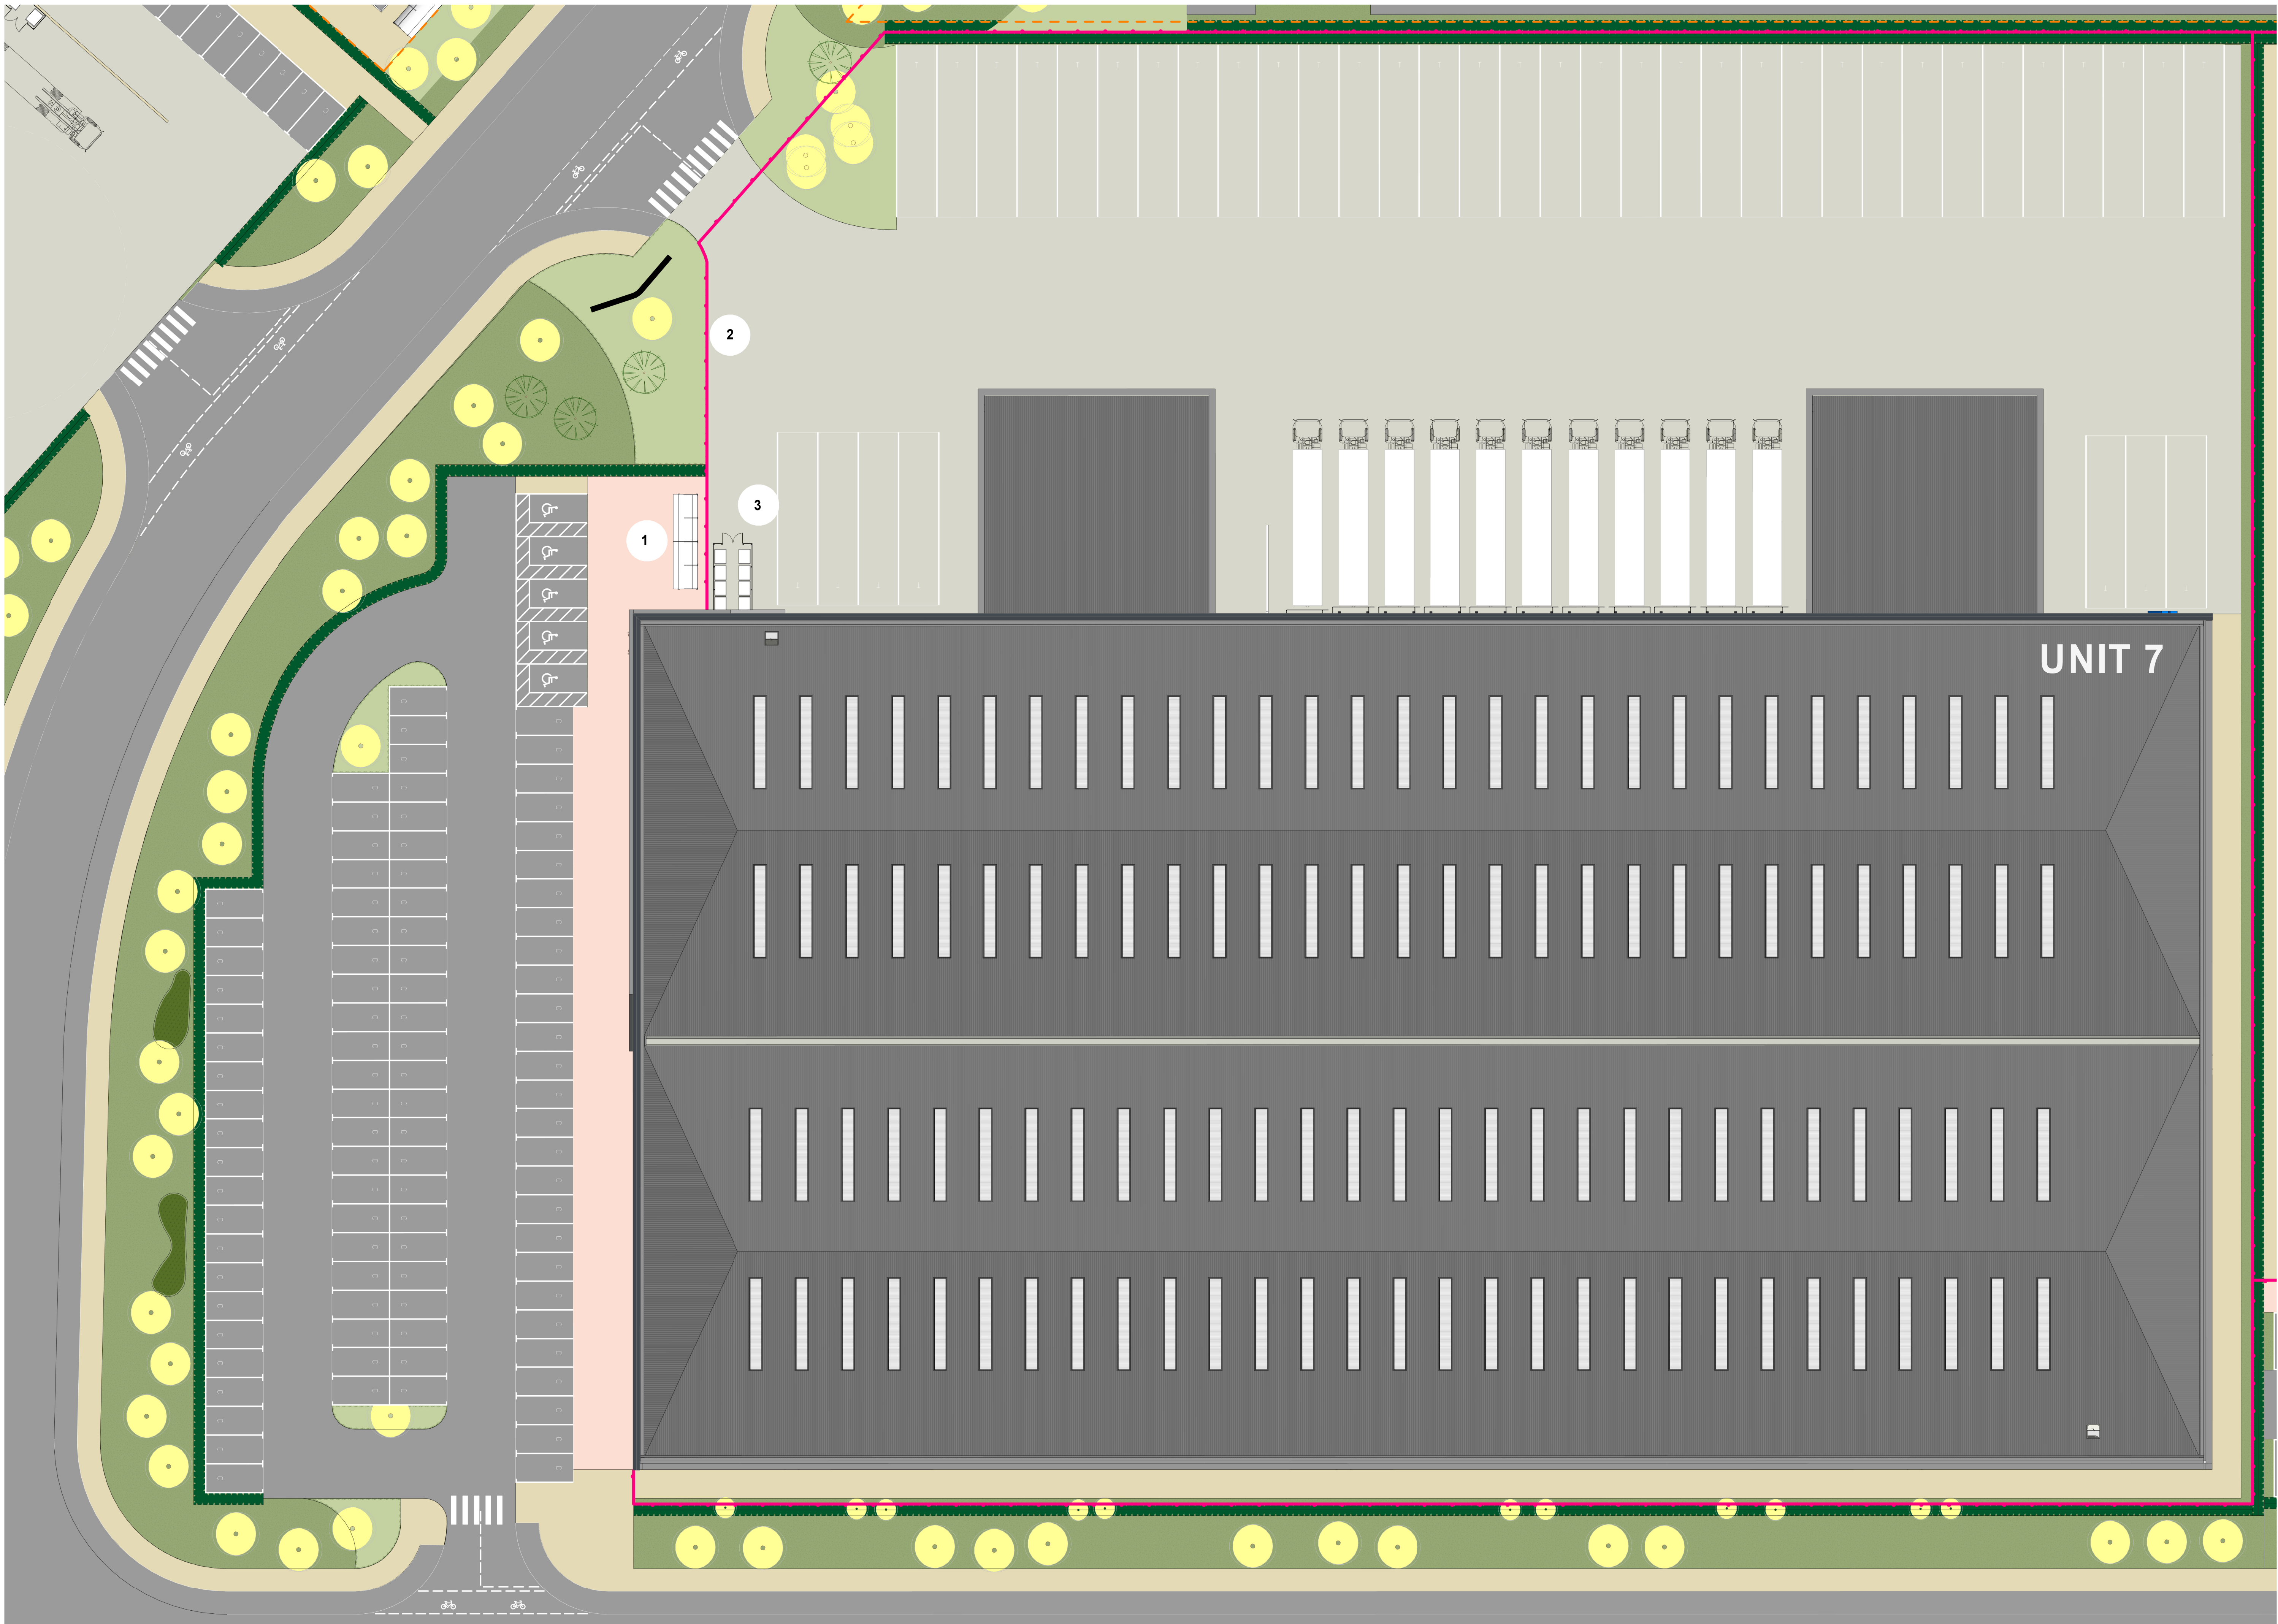

BICYCLE SHELTER
Glasdon or equal approved
Each shelter has space for 10 bicycles. Shelters to be provided in
accordance with the site plan.

RAL 9004 - Black

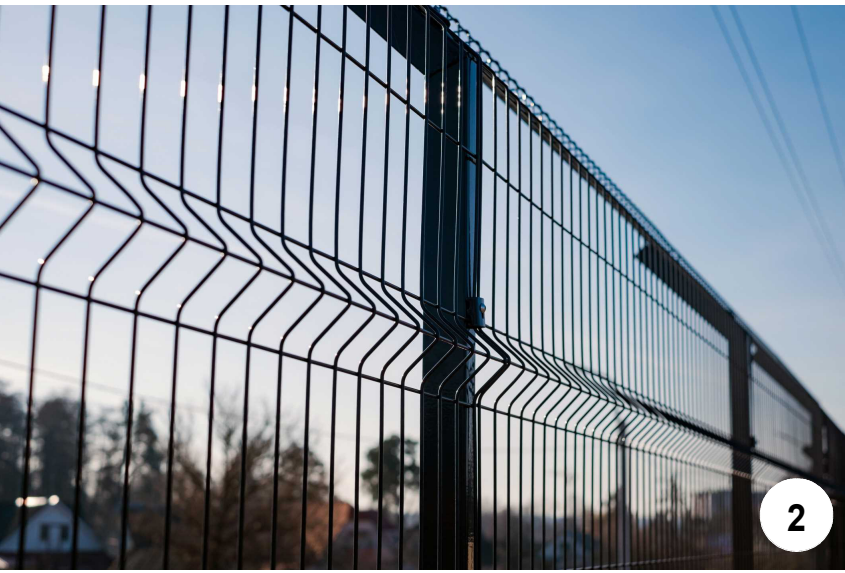

BOUNDARY SECURITY FENCE
2.4m High Paladin Fence

RAL 9004 - Black



TIMBER BIN STORE
Timber H&L and Miss Fencing

- MATERIAL KEY**
- Footpaths**
Concrete hardstanding
placed along the front
elevations and amenity
areas
 - Footpaths**
Tarmac
 - Cycle Paths**
Tarmac
 - Roads**
Tarmac with thermoplastic
white lining
 - Car Parking Spaces**
Block Paving with alternative
block colours delineating
spaces
 - Concrete Service Yard**
Reinforced steel concrete
 - Landscape**
Please refer to the Nicholls
Lockhart Garratt detailed
landscape strategy drawing

Note:
Refer to landscaping plan for
landscaping details.



Architects + Masterplanners
Waterfront House
2a Smith Way
Grove Park
Enderby
Leicester LE19 1SX
t: +44 (0)116 247 0557
www.stephengeorge.co.uk

Drawing Name:
Proposed Site Plan - Unit 7

Drawing Stage: **PLANNING**

Status: **INFORMATION**

SGP File Ref: 23136-SGP-ZZ-ZZ-M3-A-000001

23136 08/03/2023 AZ MMS As indicated @ A0 B

23136 Project No. Date Drawn Team Scale Rev

Drawing Number:
23136-SGP-ZZ-ZZ-DR-A-111016

Project Code - Originals - Vector Lines - Type - Note - Notes

SCALE 1:500
10m 50m

