


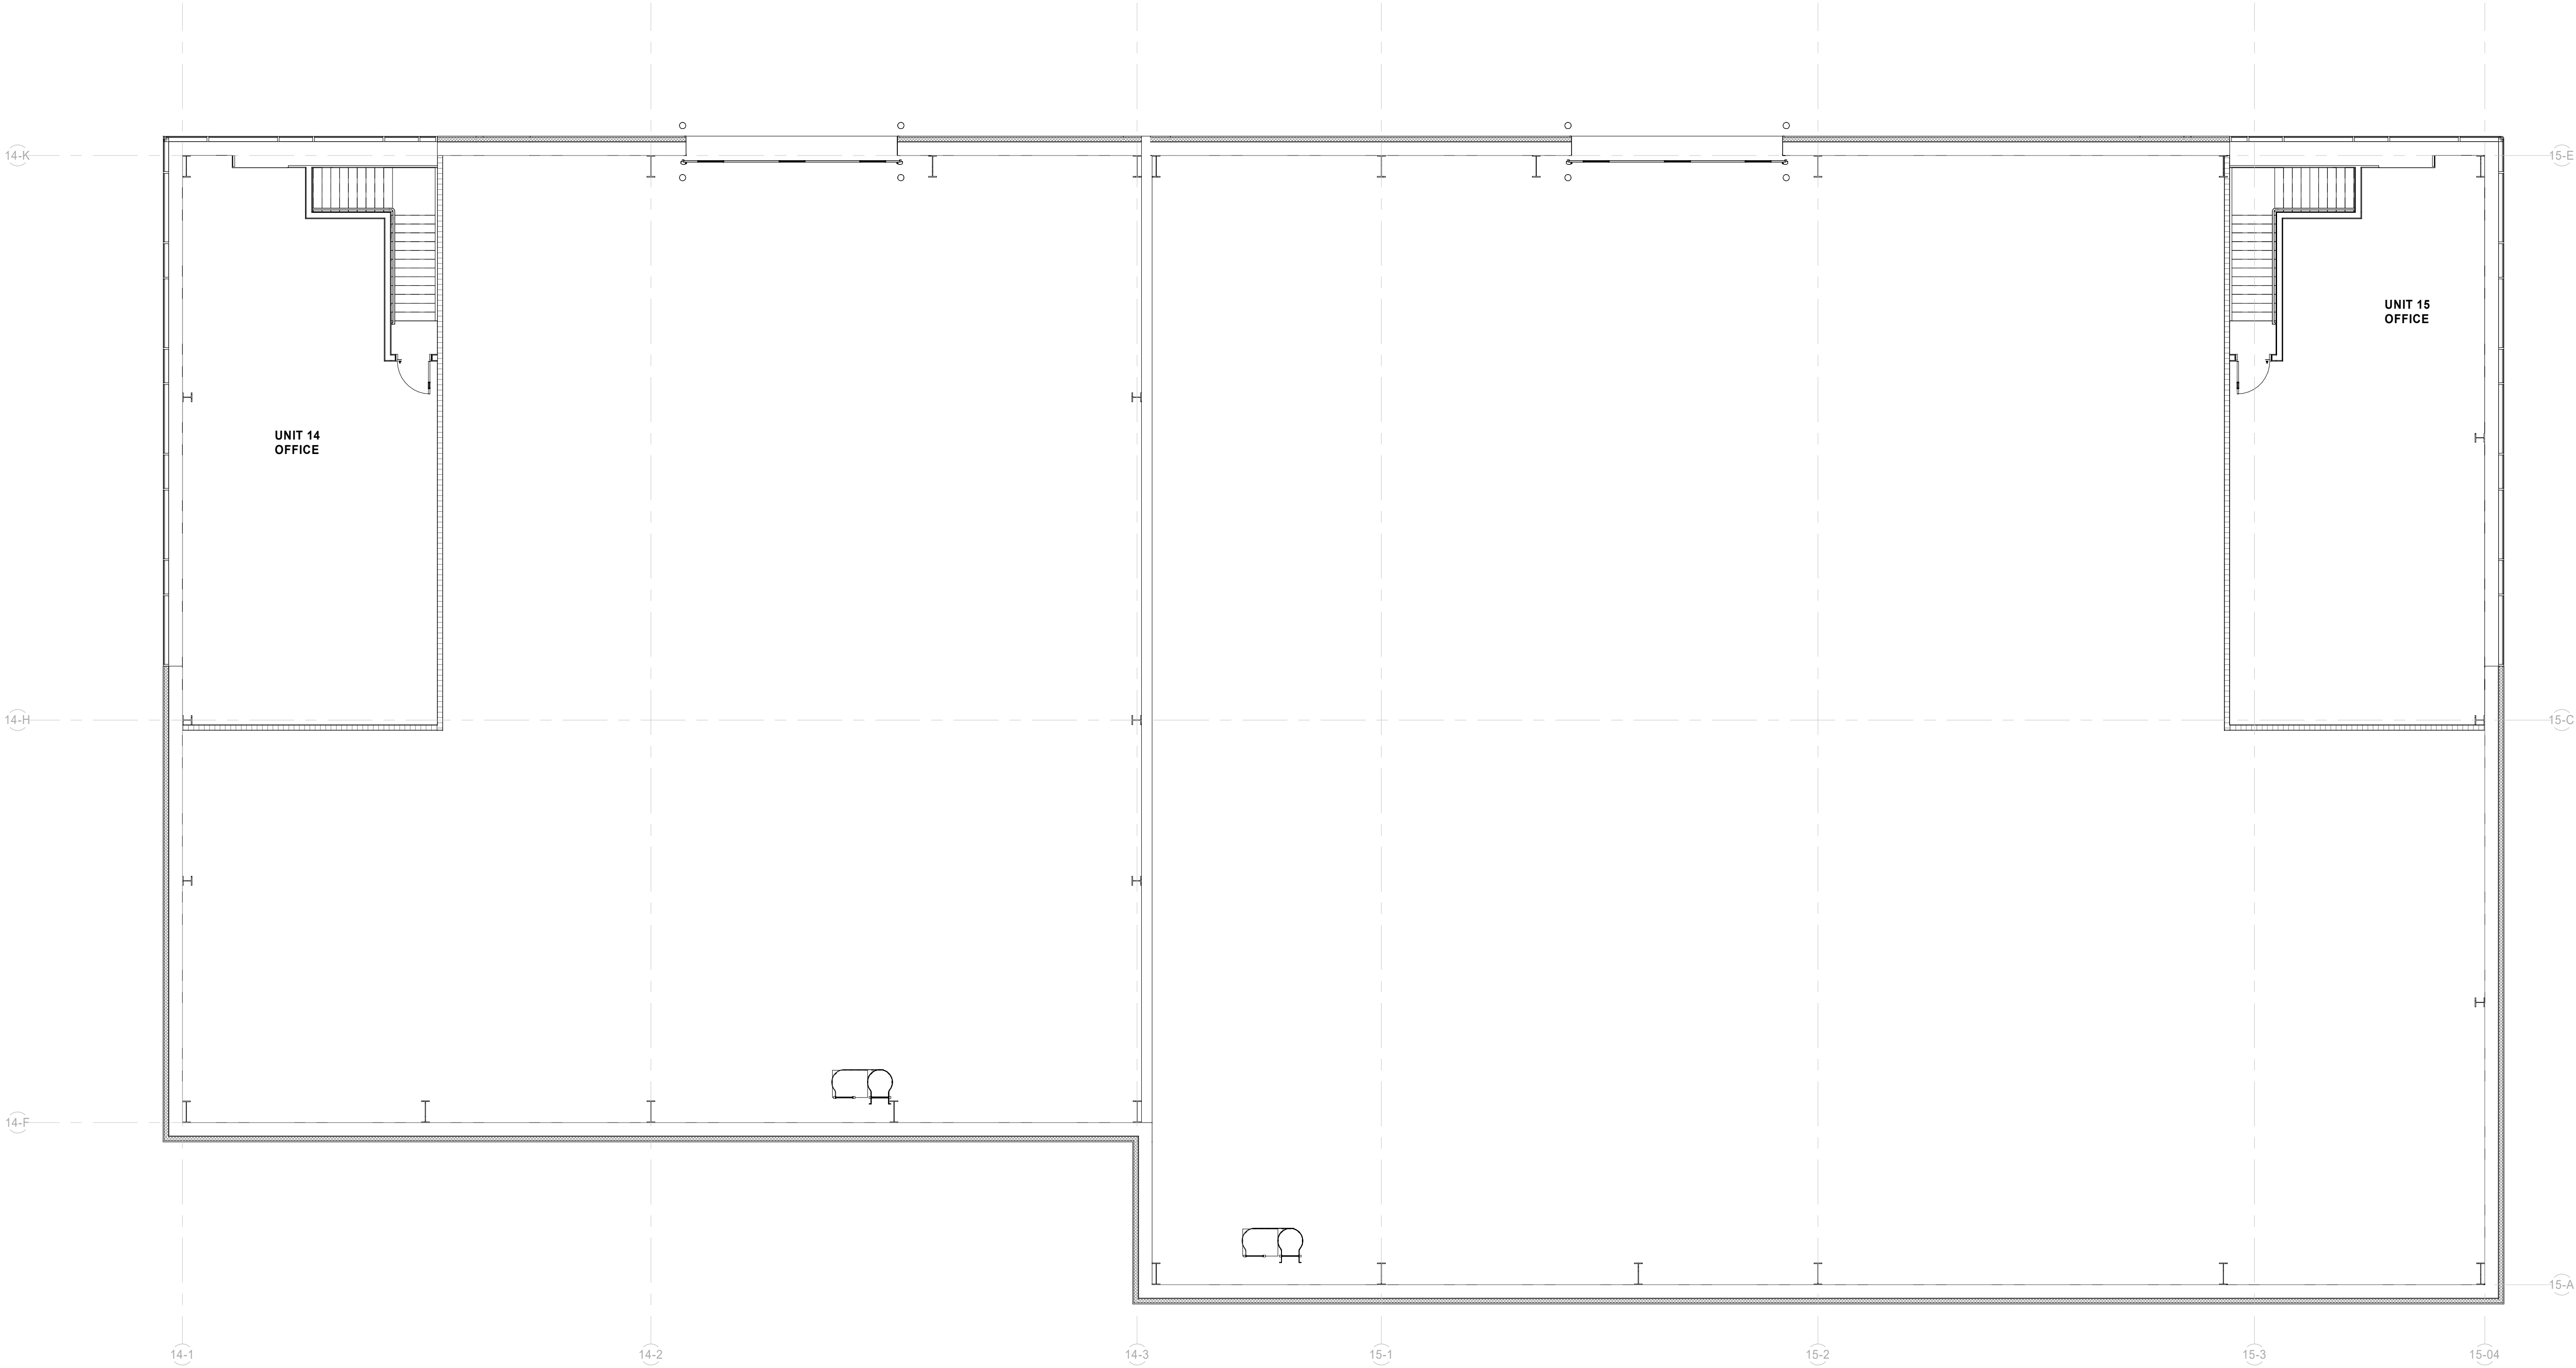

First Floor Plan
1 : 100

SGP

Architects + Masterplanners

Waterfront House
2a Smith Way
Grove Park
Enderby
Leicester LE19 1SX

t: +44 (0)116 247 0557

www.stephengeorge.co.uk

Unit 14-15
Bryn Lane,
Wrexham

Drawing Name: Office Layout									
Drawing Stage: Planning									
Status: S0									
SGP File Ref: 22136-SGP-B02-ZZ-M3-A-000001-Unit14-15									
22-136	23/01/23	RM	RY	1:100	@ A1	P1			
SGP Project No	Date	Drawn	Team	Scale		Rev			
Drawing Number:									
22-136-SGP-B14- ZZ-DR-A- 131101									
Project Code	Originator	Volume	Level	Type	Role	Number			