

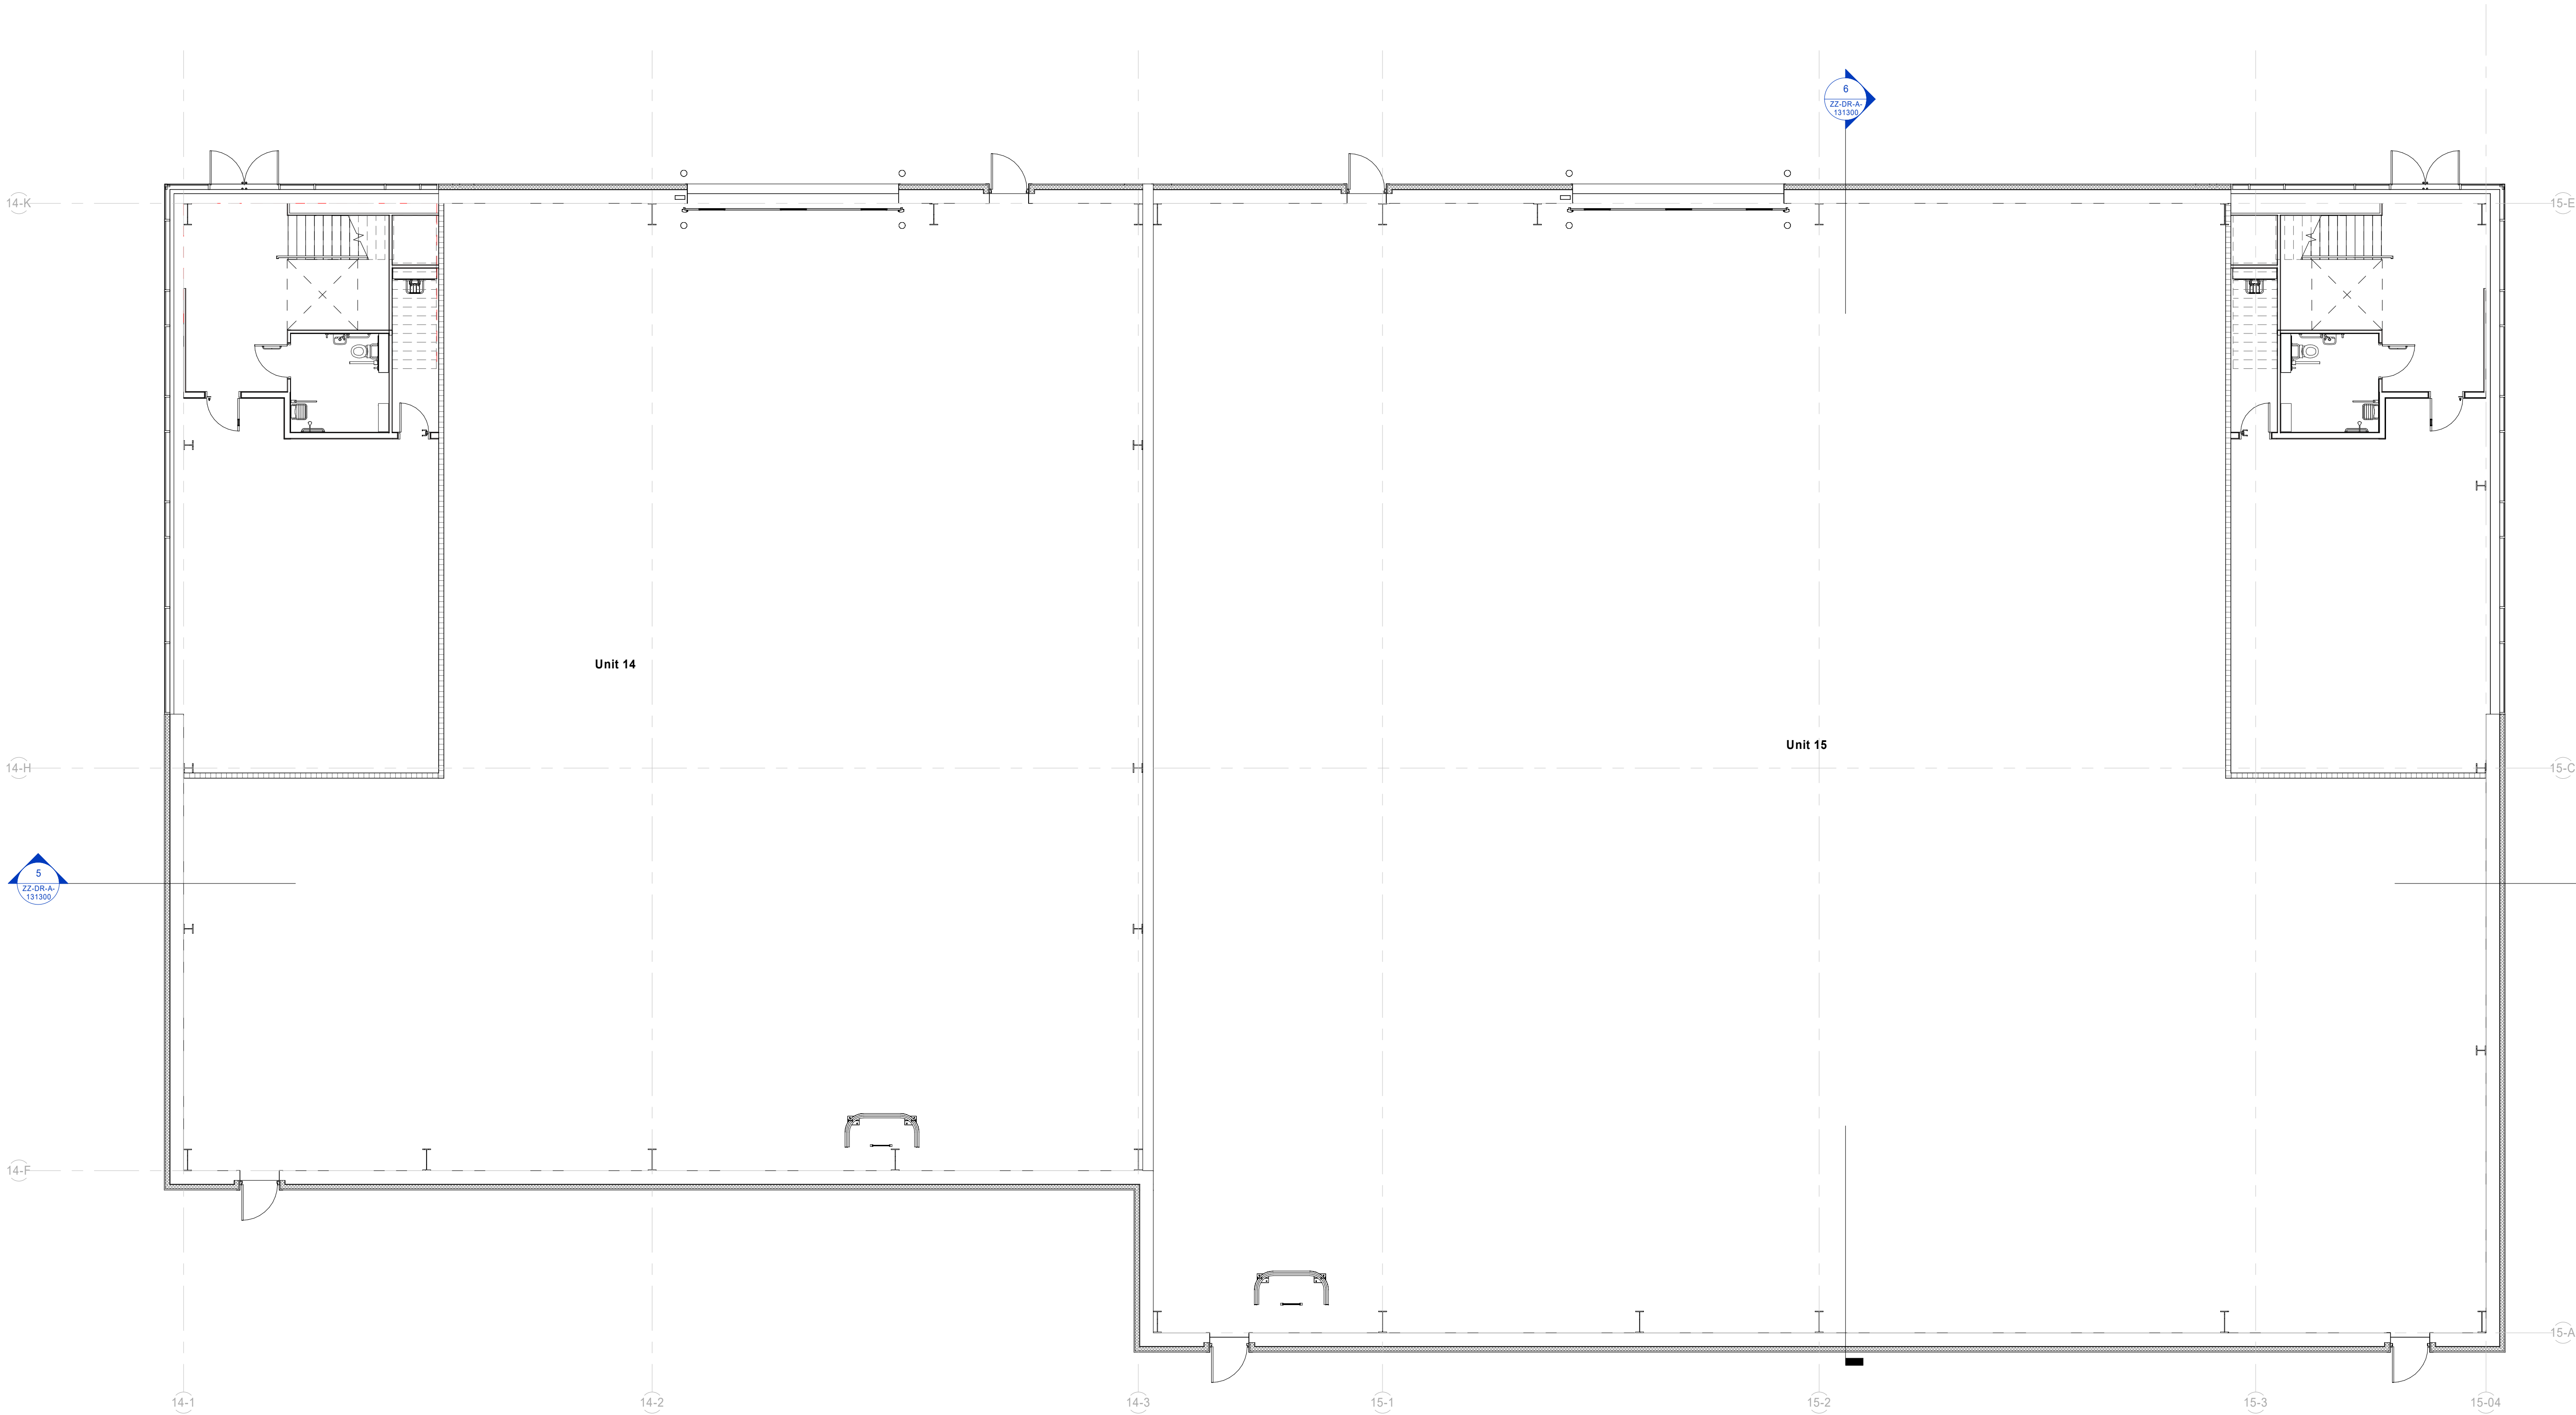


Rev	Date	By	Description
P1	30/03/2023	JMS	Revised in accordance with NYS sketch received on 30/03/2023.
P2	03/07/2023	JMS	Graphical amendments in line with CBRE comments received on 26/6/23

 

Ground Floor Plan
1 : 100

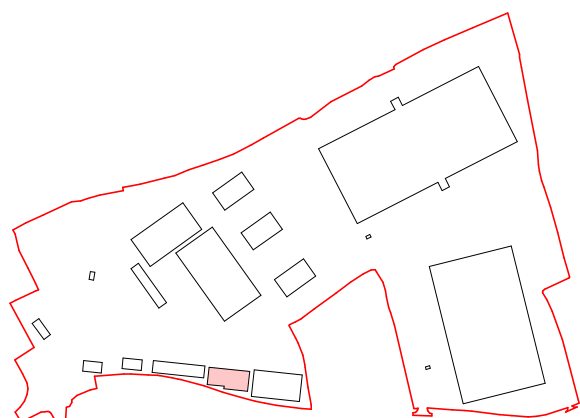

SGP
Architects + Masterplanners

Waterfront House
2a Smith Way
Grove Park
Enderby
Leicester LE19 1SX

t: +44 (0)116 247 0557

www.stephengeorge.co.uk

Unit 14-15
Bryn Lane,
Wrexham

Drawing Name:
Proposed Floor Plans

Drawing Stage: **Planning**

Status: **S0**

SGP File Ref: 22136-SGP-B02-ZZ-M3-A-000001-Unit14-15

22-136	07/02/23	RM	RY	1:100 @ A1	P2
SGP Project No	Date	Drawn	Team	Scale	Rev

Drawing Number:

22-136-SGP-B14- ZZ-DR-A- 131100

Project Code	Originator	Volume	Level	Type	Role	Number
--------------	------------	--------	-------	------	------	--------