




Figure 4.3.9 Unit 14 Elevation Plan

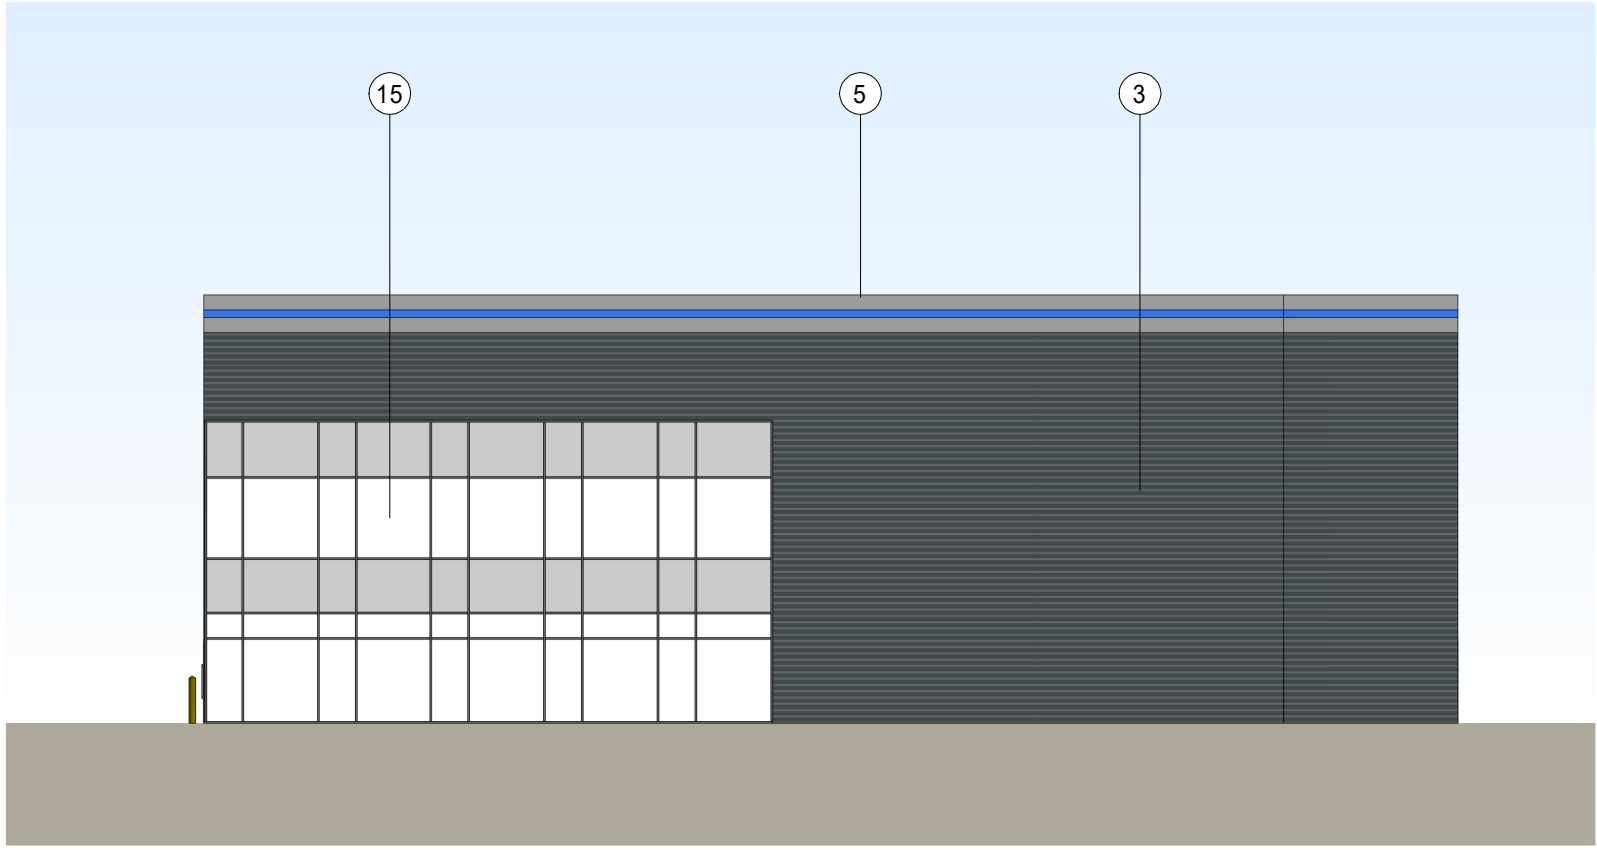


West Elevation
1 : 200

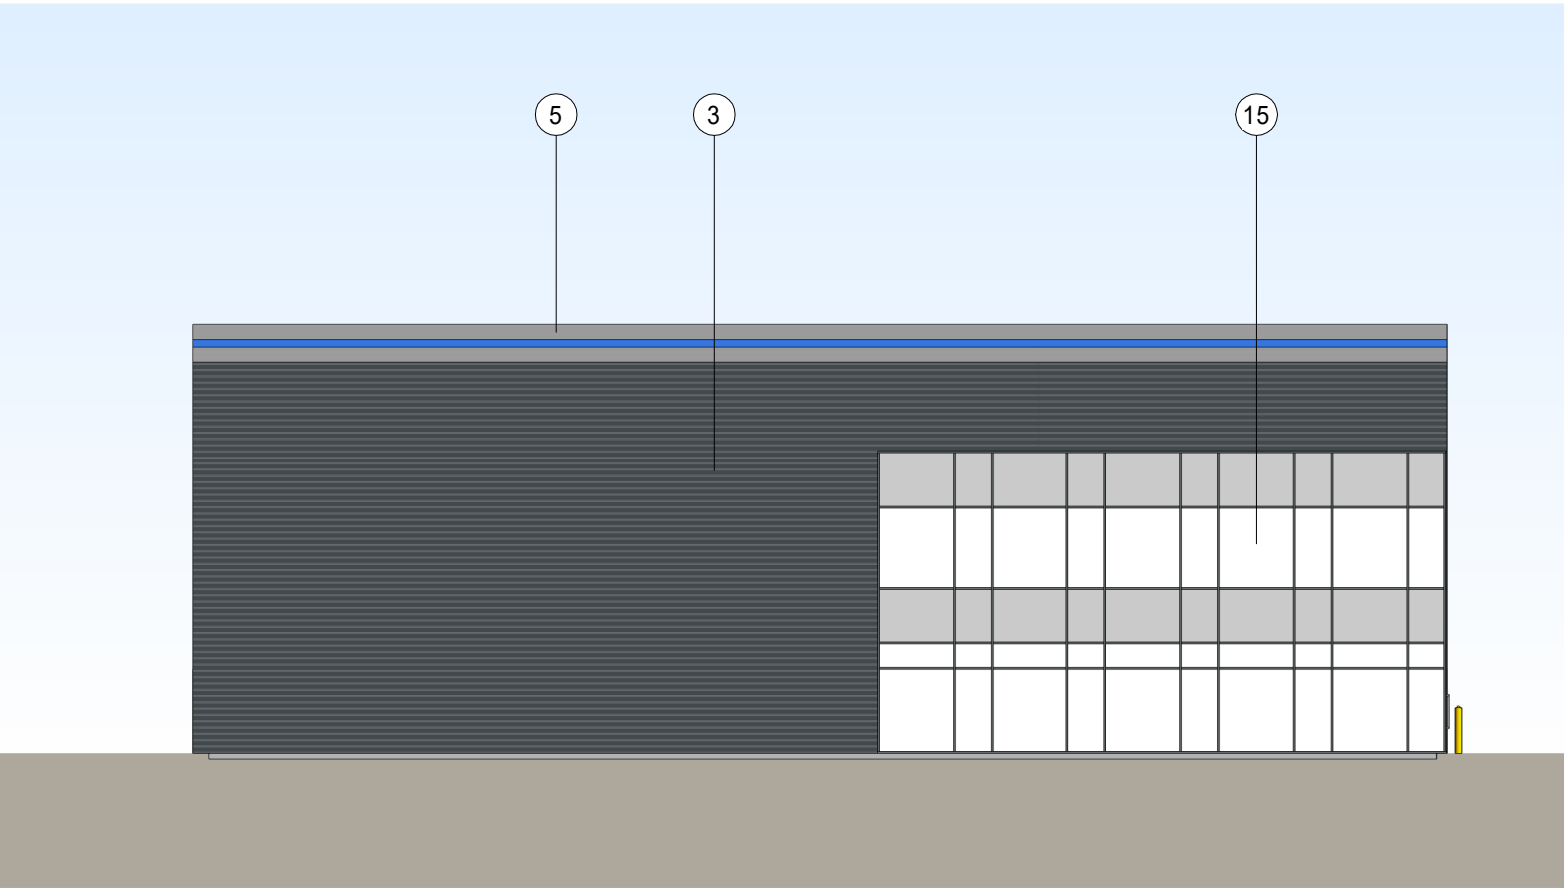

East Elevation
1 : 200

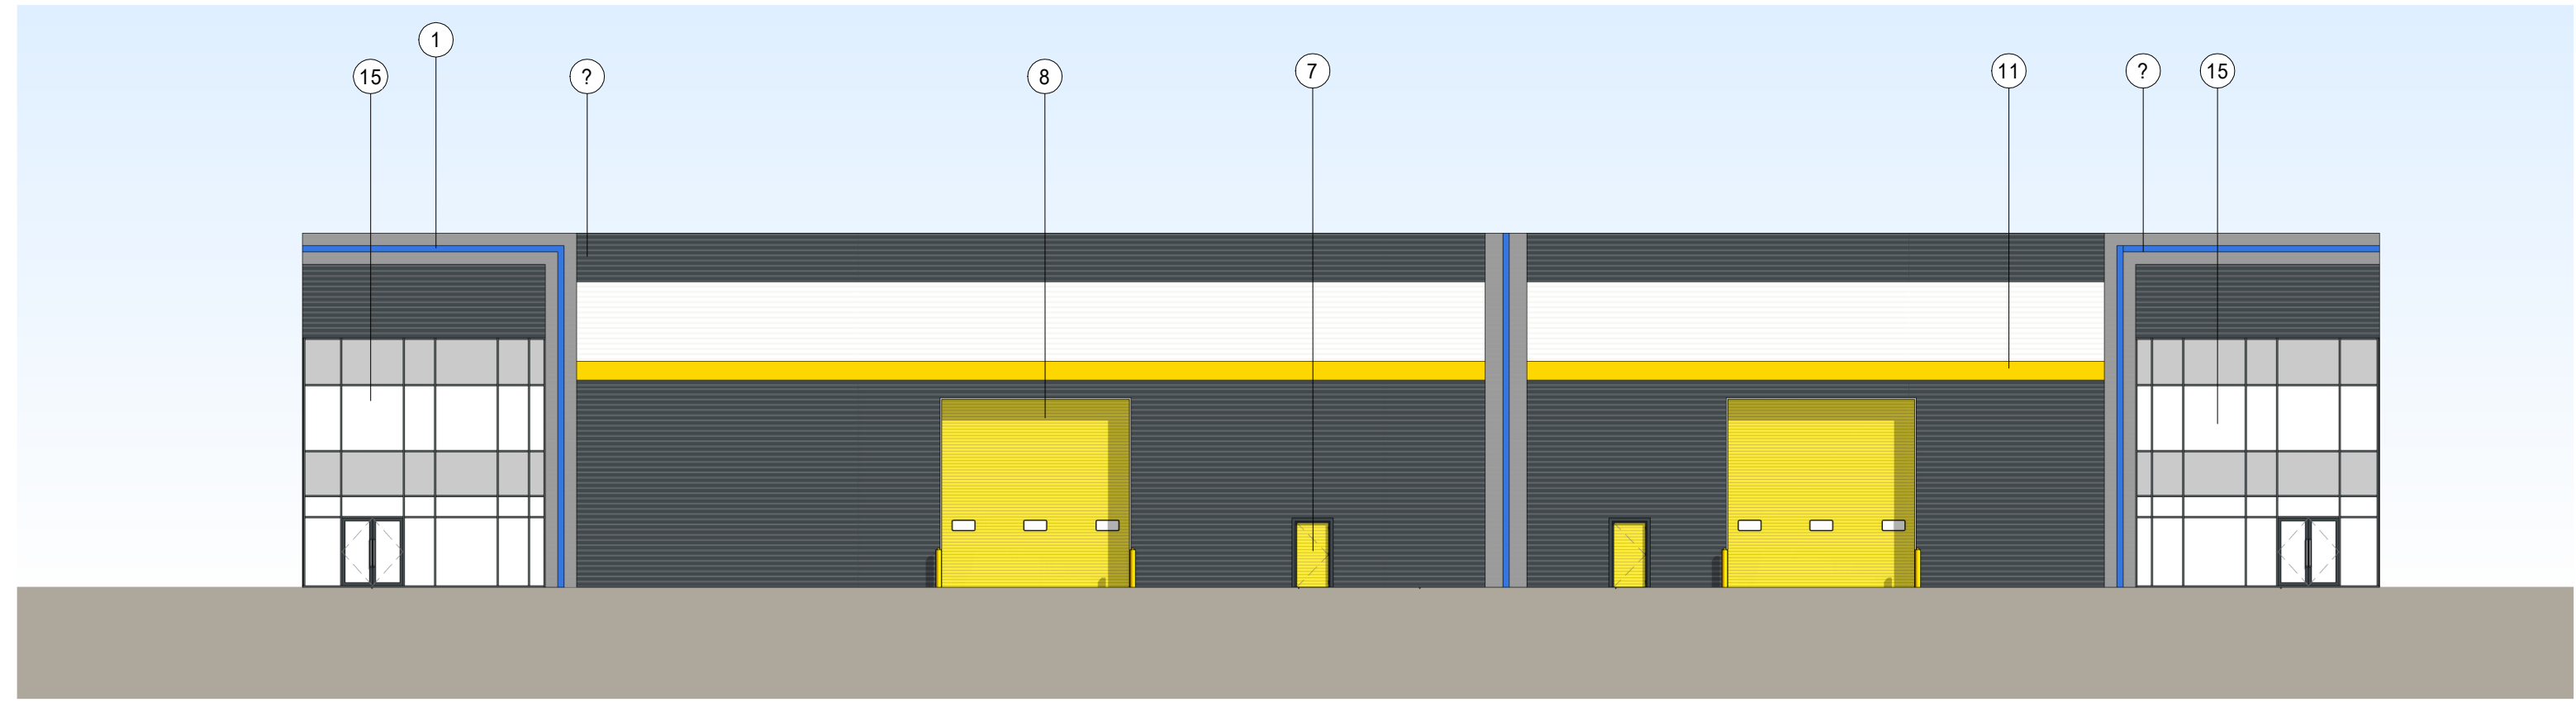


North Elevation
1 : 200

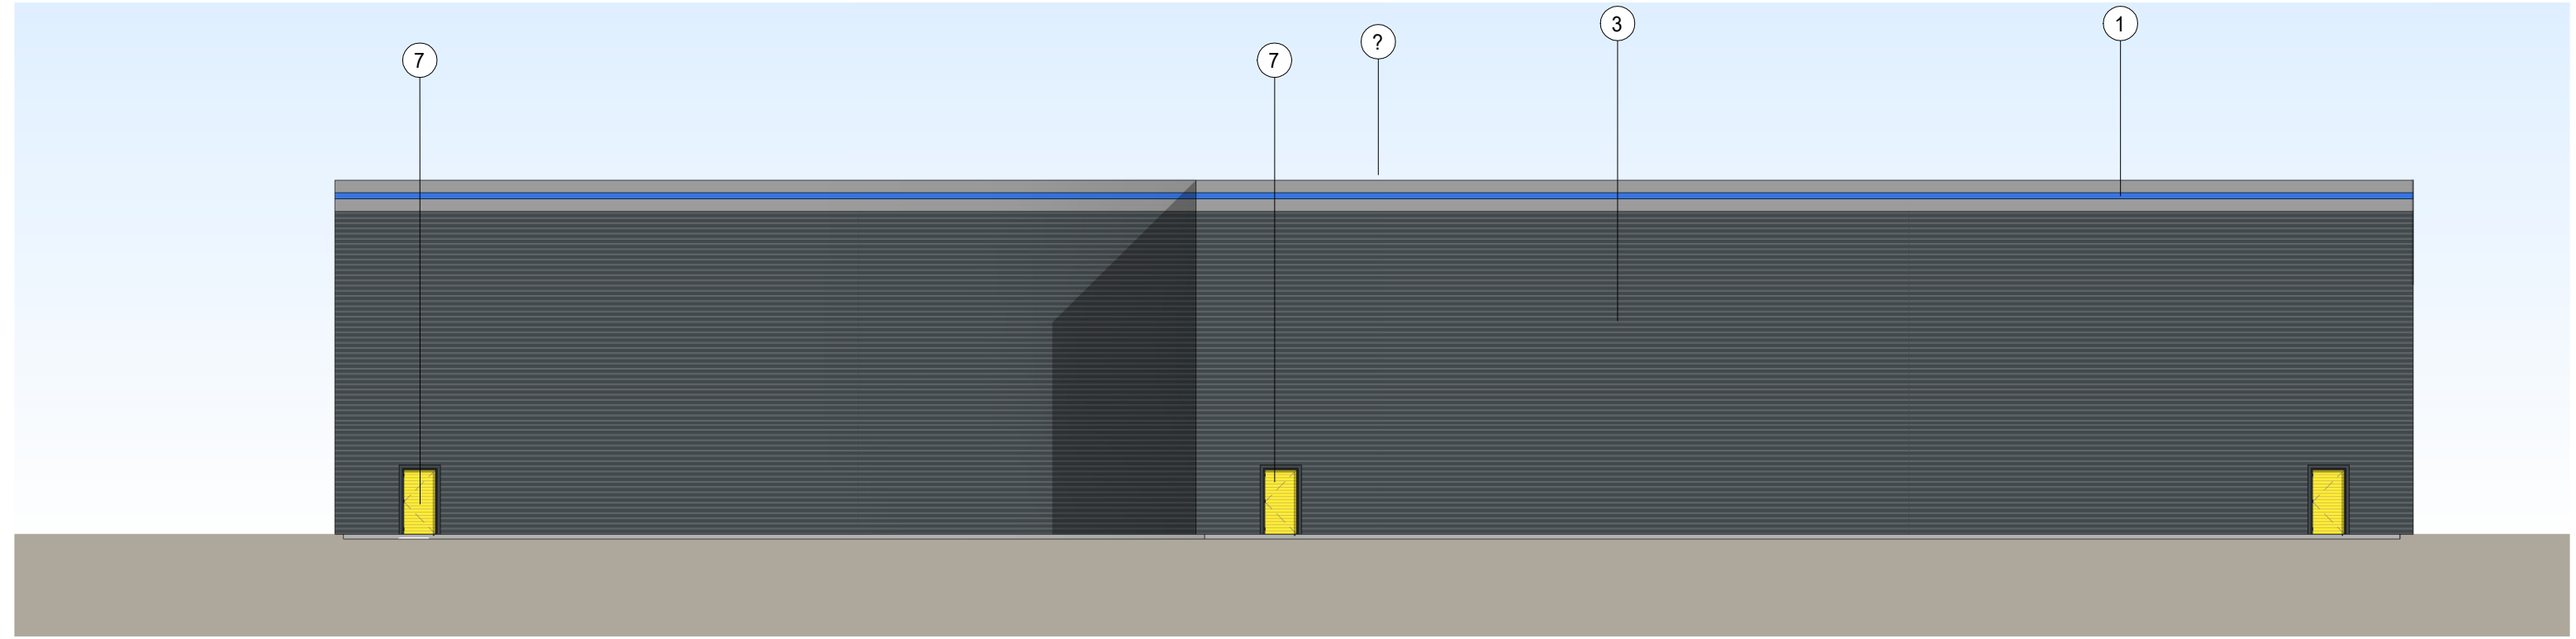


South Elevation
1 : 200

Section 2
1 : 200

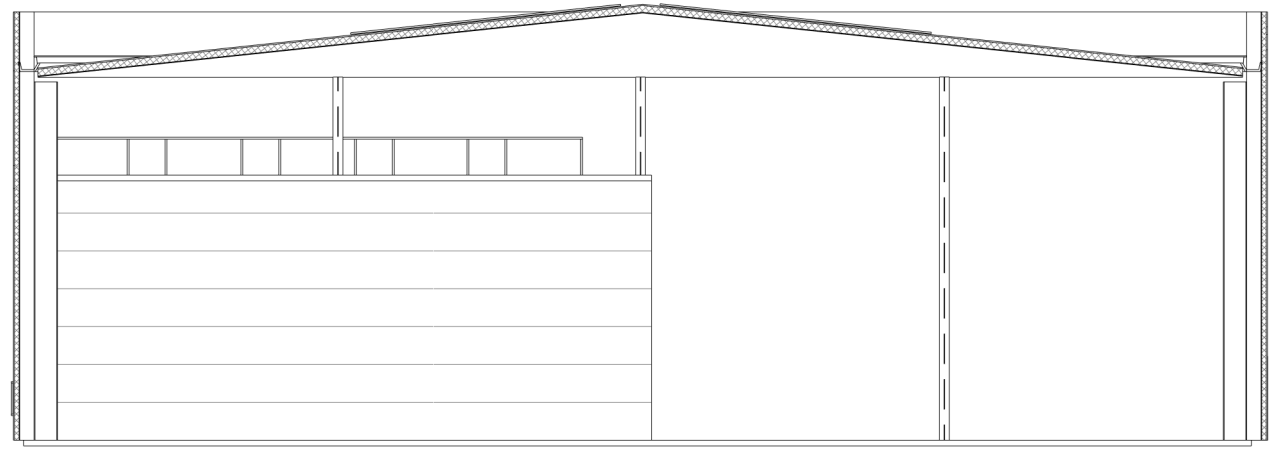

Section 1
1 : 200

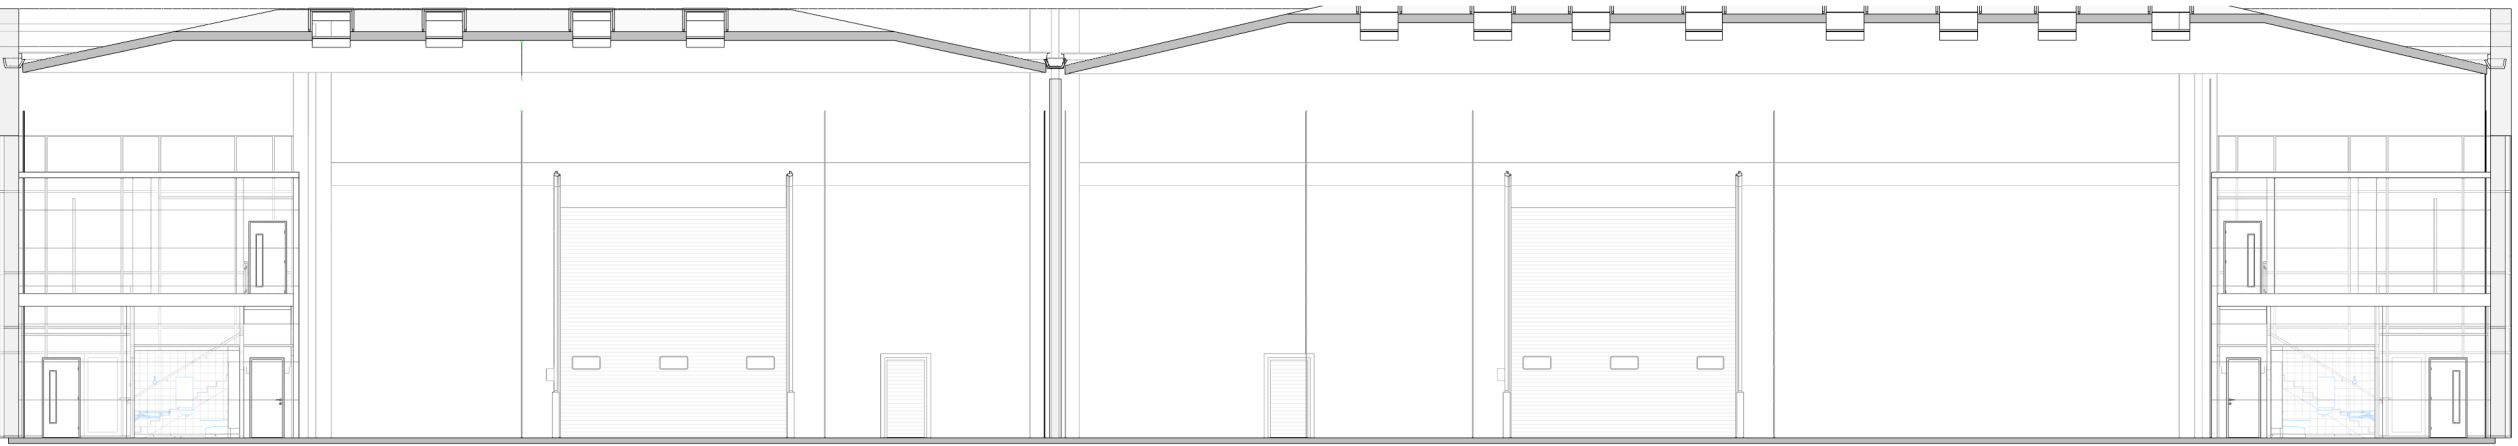

Material Legend

- Composite Microrib Panels - Feature Surround, PPC Finish Silver Aluminium (RAL 9006) with Inner Feature Band in NWS Blue (RAL 5017)
- Built Up Roof - CA32 1000R, with 0.70mm thick nominal galvanised steel coated with Colorcoat HPS200 Ultra® from Tata Steel-Anthractite Grey (RAL 7016).
- Built Up Metal Cladding - Horizontally laid Trapezoidal Profile - Anthracite (RAL 7016).
- Built Up Metal Cladding - Horizontally laid Trapezoidal Profile - Oyster Grey (RAL 7035).
- Built Up Metal Cladding - Horizontally laid Trapezoidal Profile - Pure Grey (RAL 000 55 00).
- Concrete Prowall, or similar, sandwich panel concrete dock wall and retaining walls under. U-value 0.25 w/m² K
- Steel escape door set, Assa Abloy or similar, with panic fittings internally. Flashings and jamb to match main cladding colour. (Door Colour - Traffic Yellow - RAL 1023)
- Level access door, Stertil or similar, electrically operated, 3x vision panels, Colorcoat HPS200 Ultra - Traffic Yellow - RAL 1023. Flashings and jamb to match main cladding colour. Yellow Sleeved bollards inside and out of door jamb.
- Dock door, Stertil or similar, electrically operated, 2x vision panels, Colorcoat HPS200 Ultra - Traffic Yellow - RAL 1023. Electronically operated Dock leveller, heavy duty rubber dock shelter, buffers and lane guides.
- Double glazed window panels, Kawneer or similar, - grey body tint Pilkington suncool, clear glass Window frames Anthracite RAL 7016. Where shown projecting, 2mm PPC aluminium flashing surround/drip Anthracite grey RAL 7016.
- 300mm depth Aluminium Feature flashing, (Colour Traffic Yellow RAL 1023).
- Automatic opening curved sliding doors, Boon Edam or similar, - grey body tint Pilkington suncool, clear glass (Frames - Anthracite RAL 7016).
- 2mm Aluminium PPC pressed flashing/parapet capping (Colour - Anthracite - RAL 7016)
- Kingspan or Similar, Transkuscent Sandwich Panel Visible Light Transmission - 30%
- Aluminium double glazed curtain walling, Kawneer AA100 Series, thermally broke, curtain walling system colour: Anthracite RAL 7016.
- Roof light, CA Group- Twin-Therm® Therna-light rooflights with triple skinned GRP, with an 8oz inner and a 6oz outer skin, with a separate intermediate core. Red bolt fixings
- Roof Hatch , Bilco dome, or similar - Anthracite Grey 7016 Metal finish

SGP

Architects + Masterplanners

Waterfront House
2a Smith Way
Grove Park
Enderby
Leicester LE19 1SX

t: +44 (0)116 247 0557

www.stephengeorge.co.uk

Unit 14-15
Bryn Lane,
Wrexham

Drawing Name:
Warehouse Elevations

Drawing Stage: **Planning**

Status: **S0**

SGP File Ref: 22136-SGP-B02-ZZ-M3-A-000001-Unit14-15

22-136 07/02/23 RM IY 1:200 @ A1 P2
SGP Project No Date Drawn Team Scale Rev

Drawing Number: 22-136-SGP-B14- ZZ-DR-A- 131300

Project Code Originator Volume Level Type Role Number

Elevation 3D



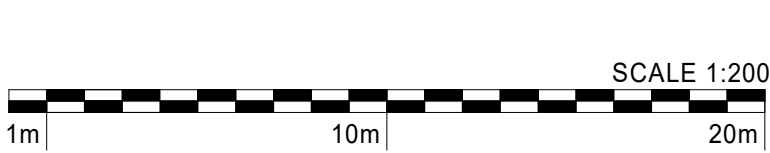


Figure 4.3.10 Unit 16 Elevation Plan


Rev	Date	By	Description
P1	18/04/2023	JMS	Revised in accordance with NWS comments in meeting on 18/04/2023

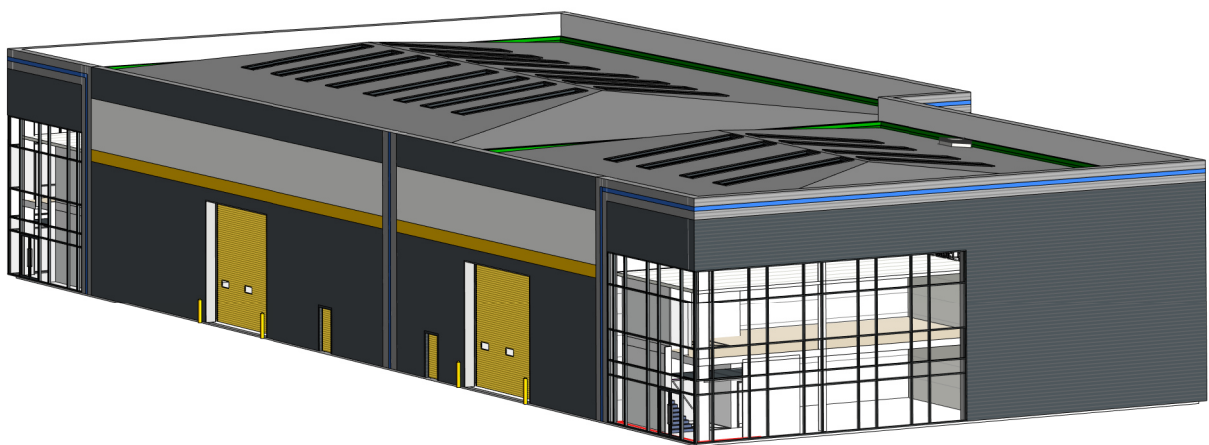


North Elevation
1 : 200

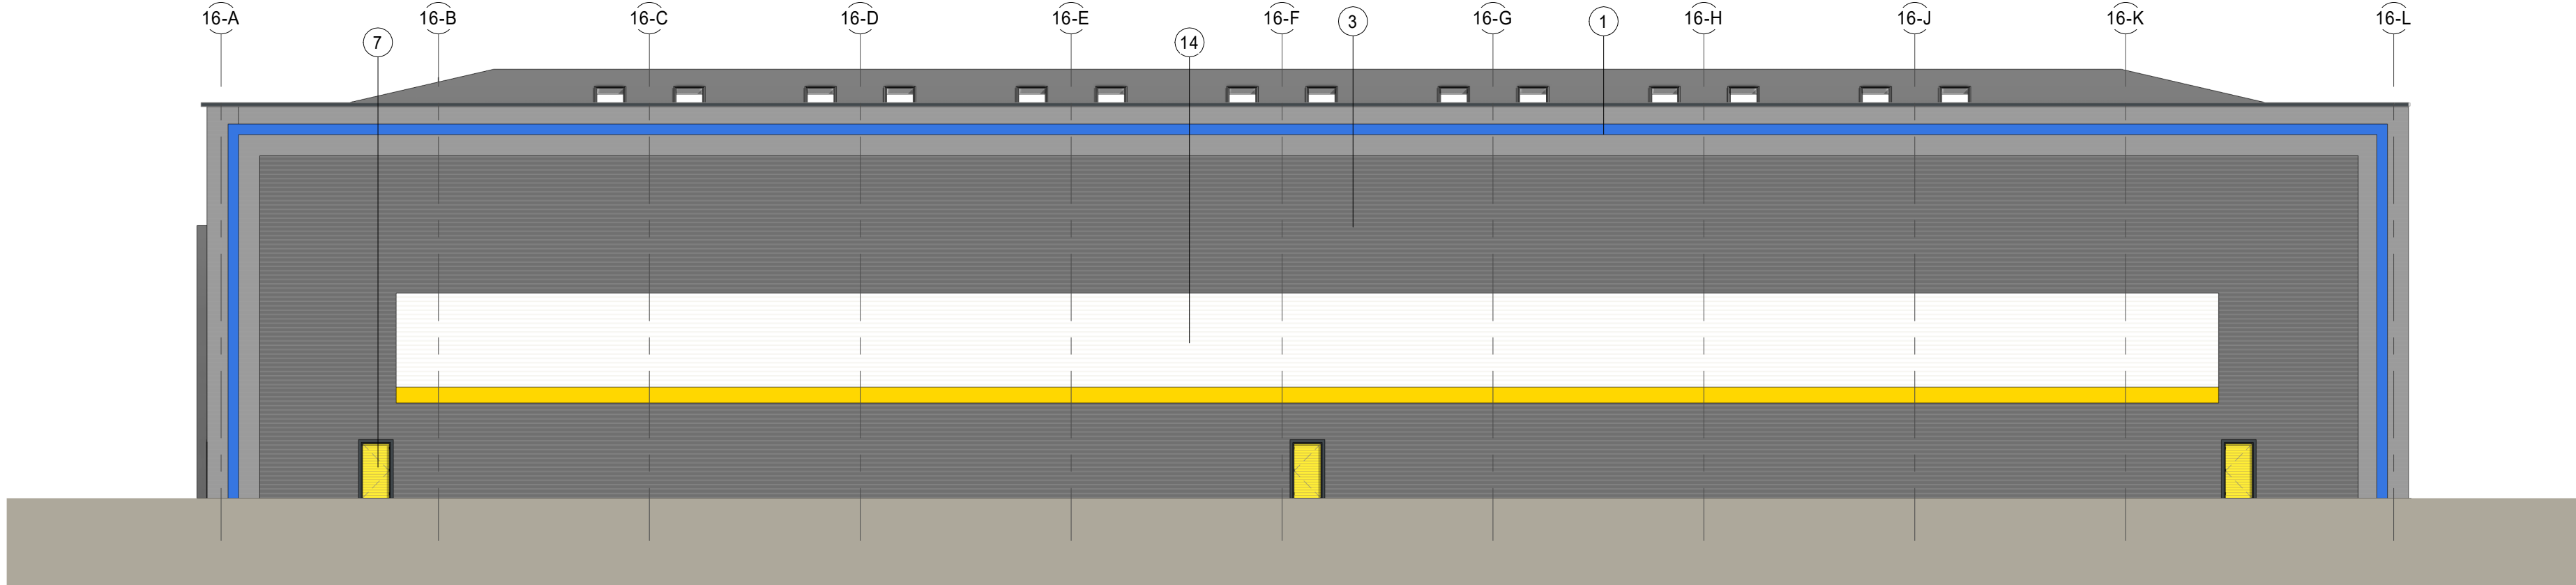

South Elevation
1 : 200

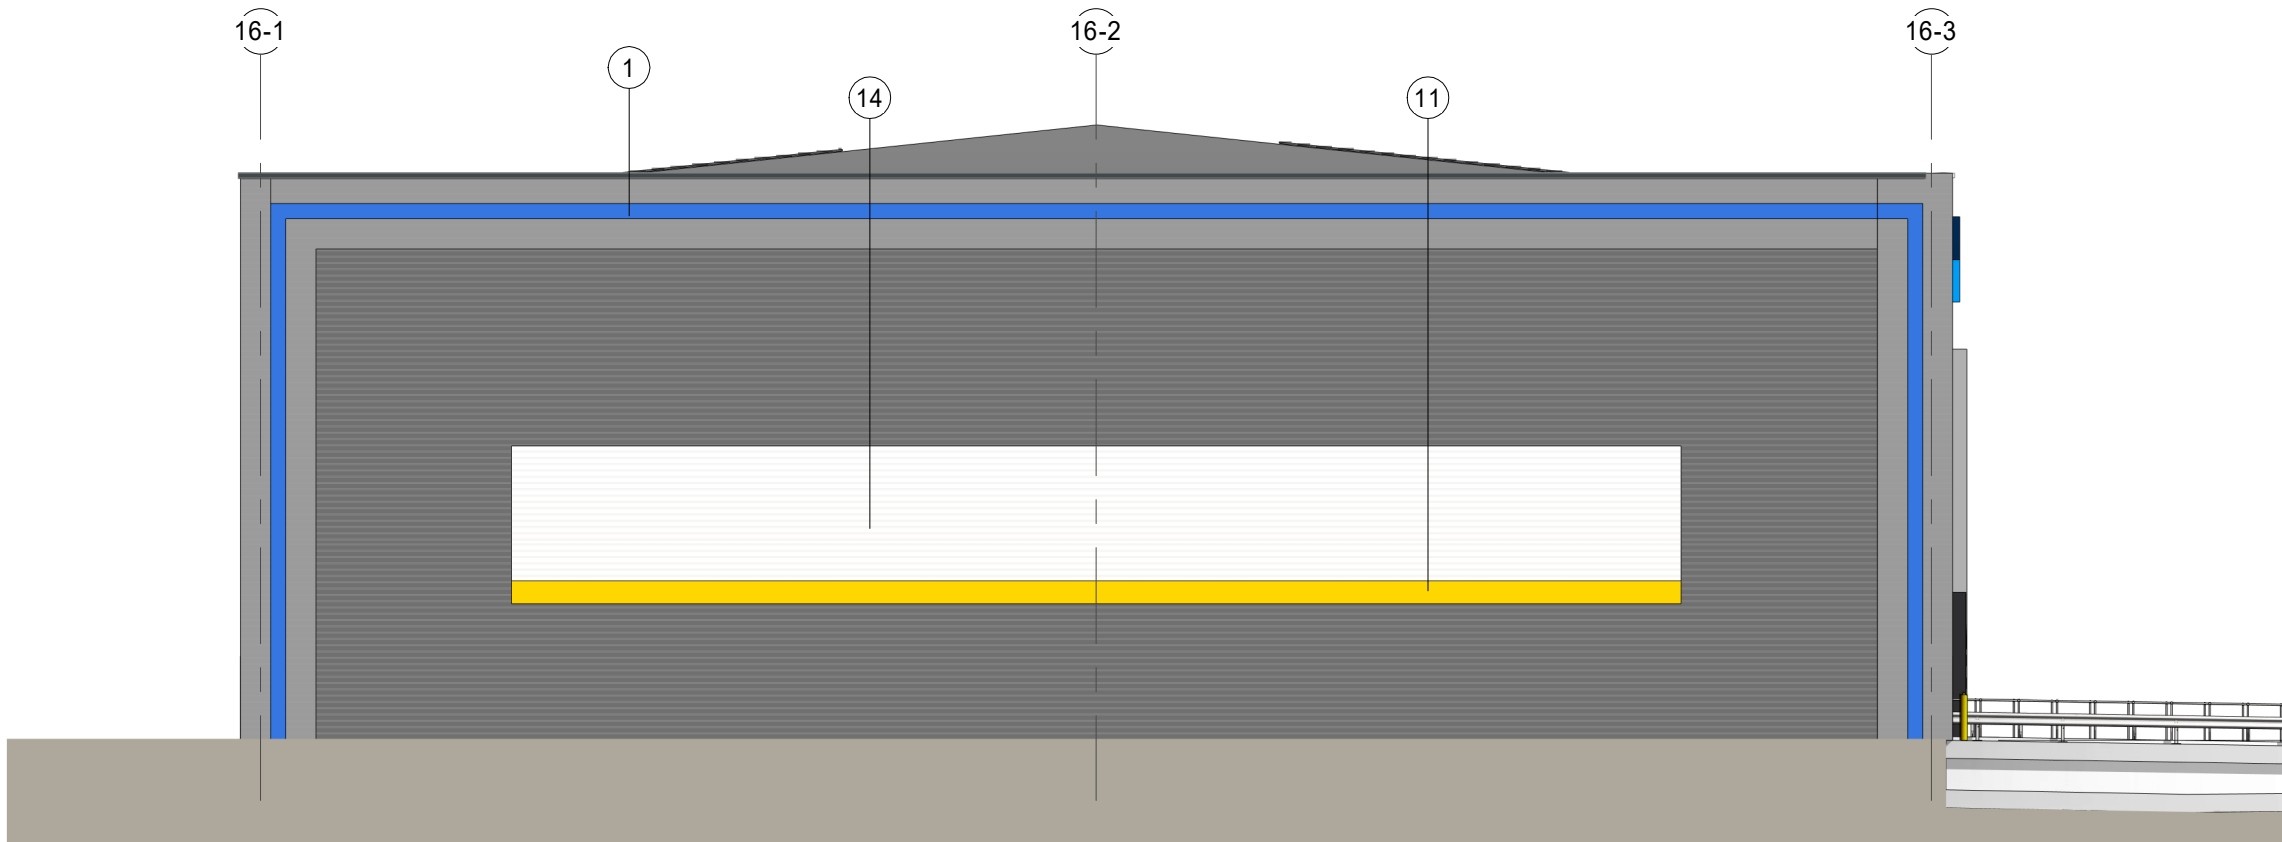


East Elevation
1 : 200

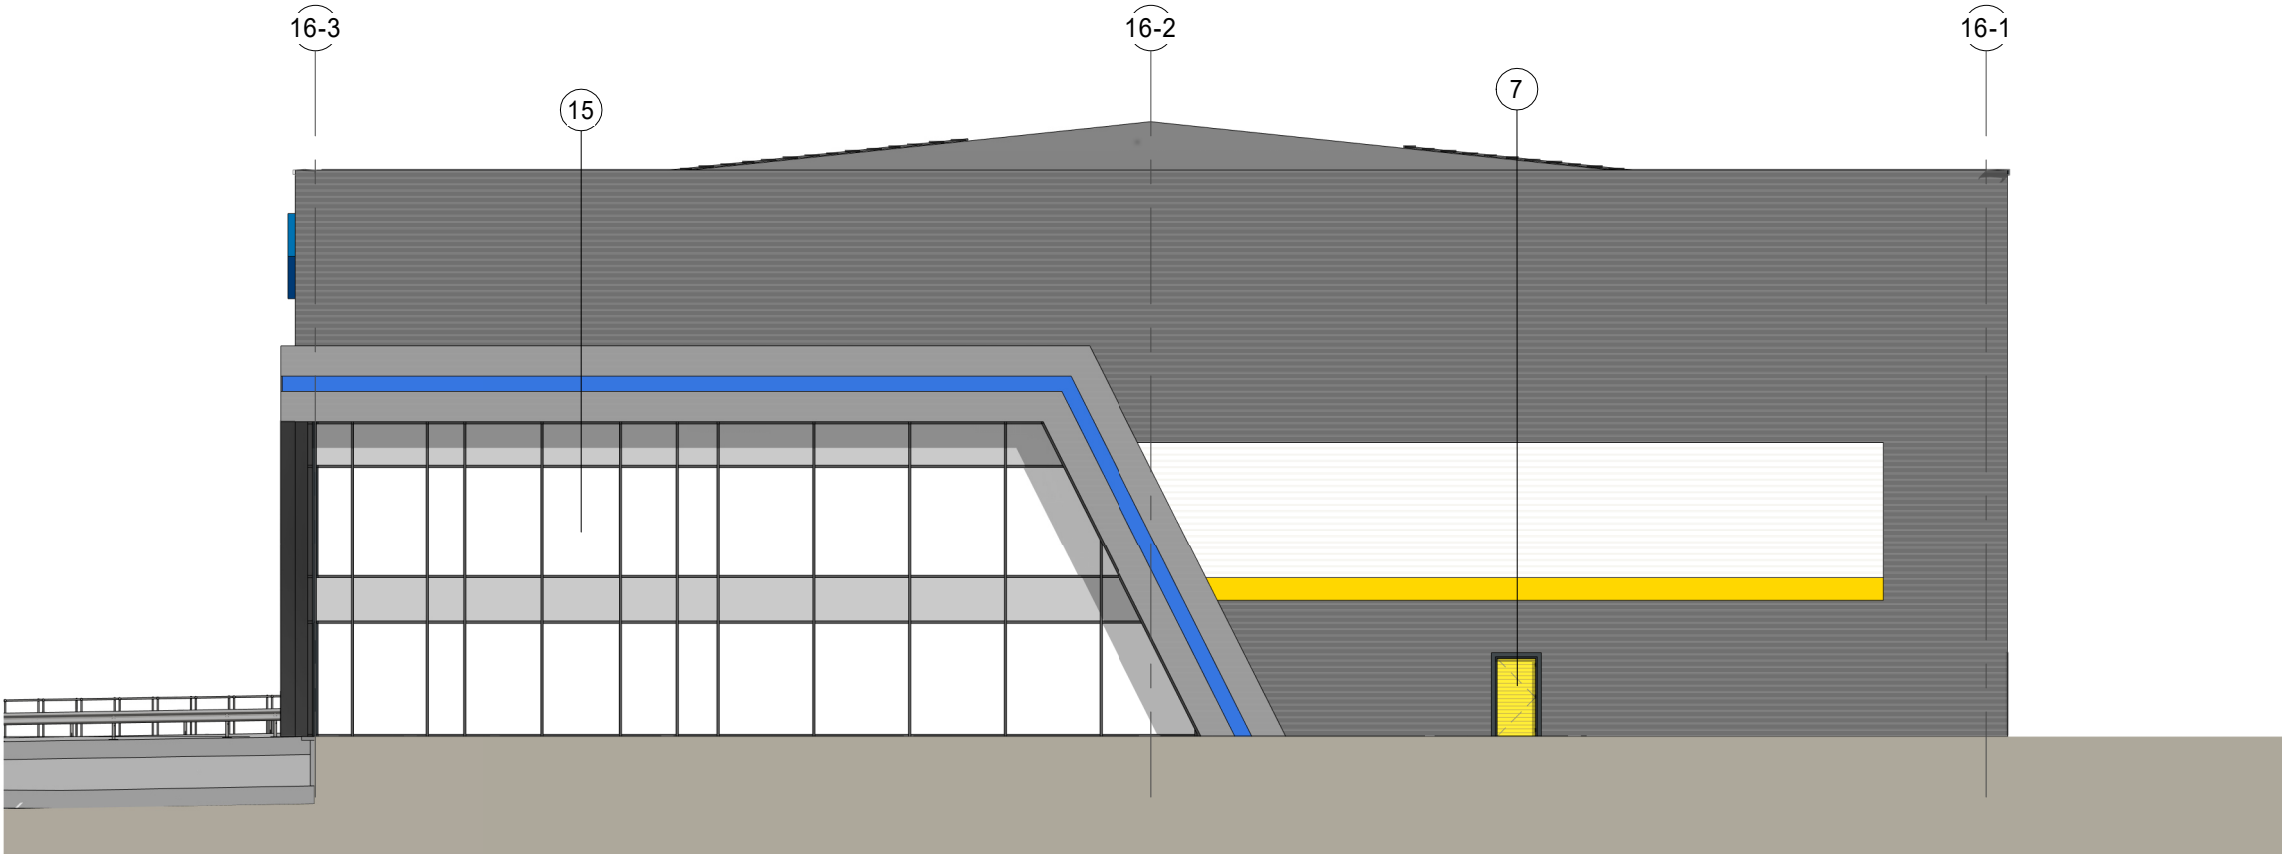


West Elevation
1 : 200


This drawing, the works and concepts depicted are copyright of Stephen George + Partners LLP and may not be reproduced or made use of, either directly or indirectly without express written consent. All heights, levels, sizes and dimensions to be checked on site before any work is put to hand. Information shown on this drawing that is produced by others has not been verified by Stephen George + Partners LLP and no liability is accepted for its accuracy. This document is prepared for the sole use of the documented recipient and Stephen George + Partners LLP accepts no liability for use of this document by parties other than the party for whom it was prepared or for purposes other than those for which it was prepared.

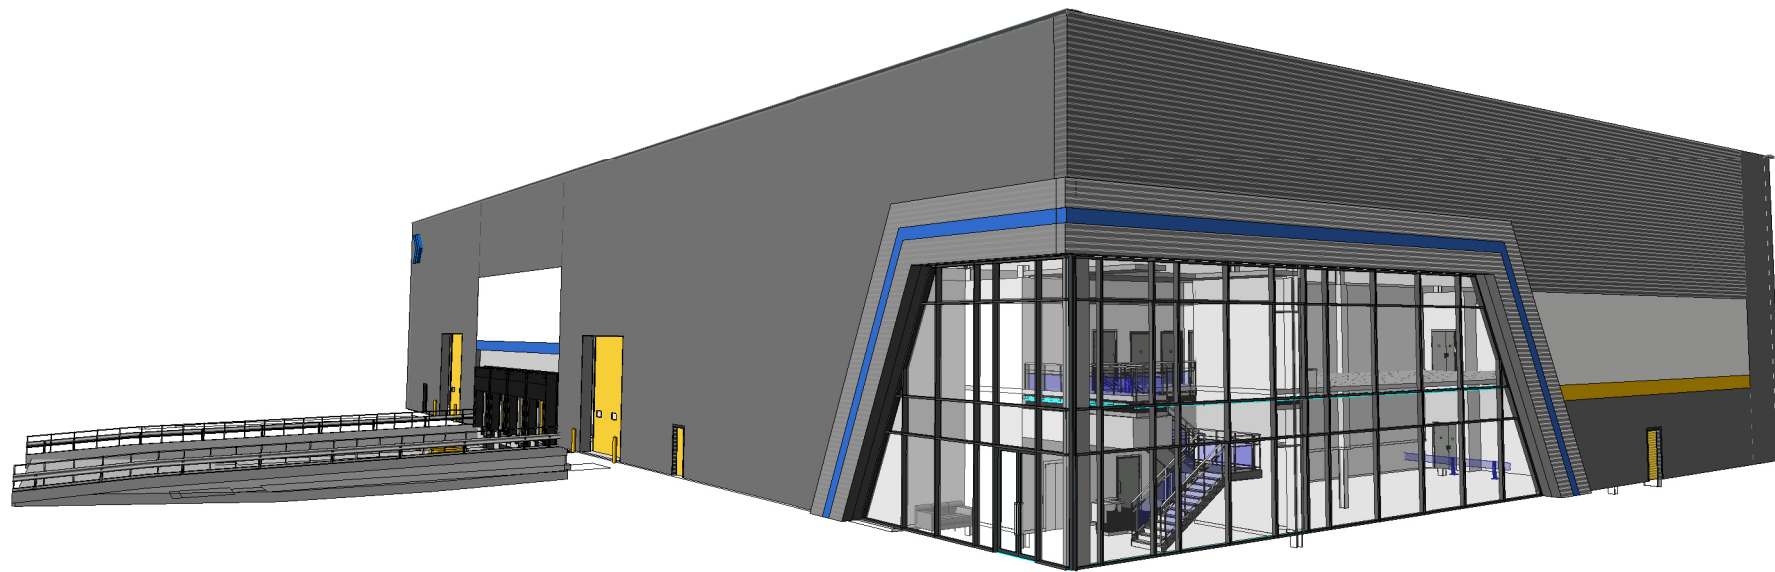

Elevation 3D

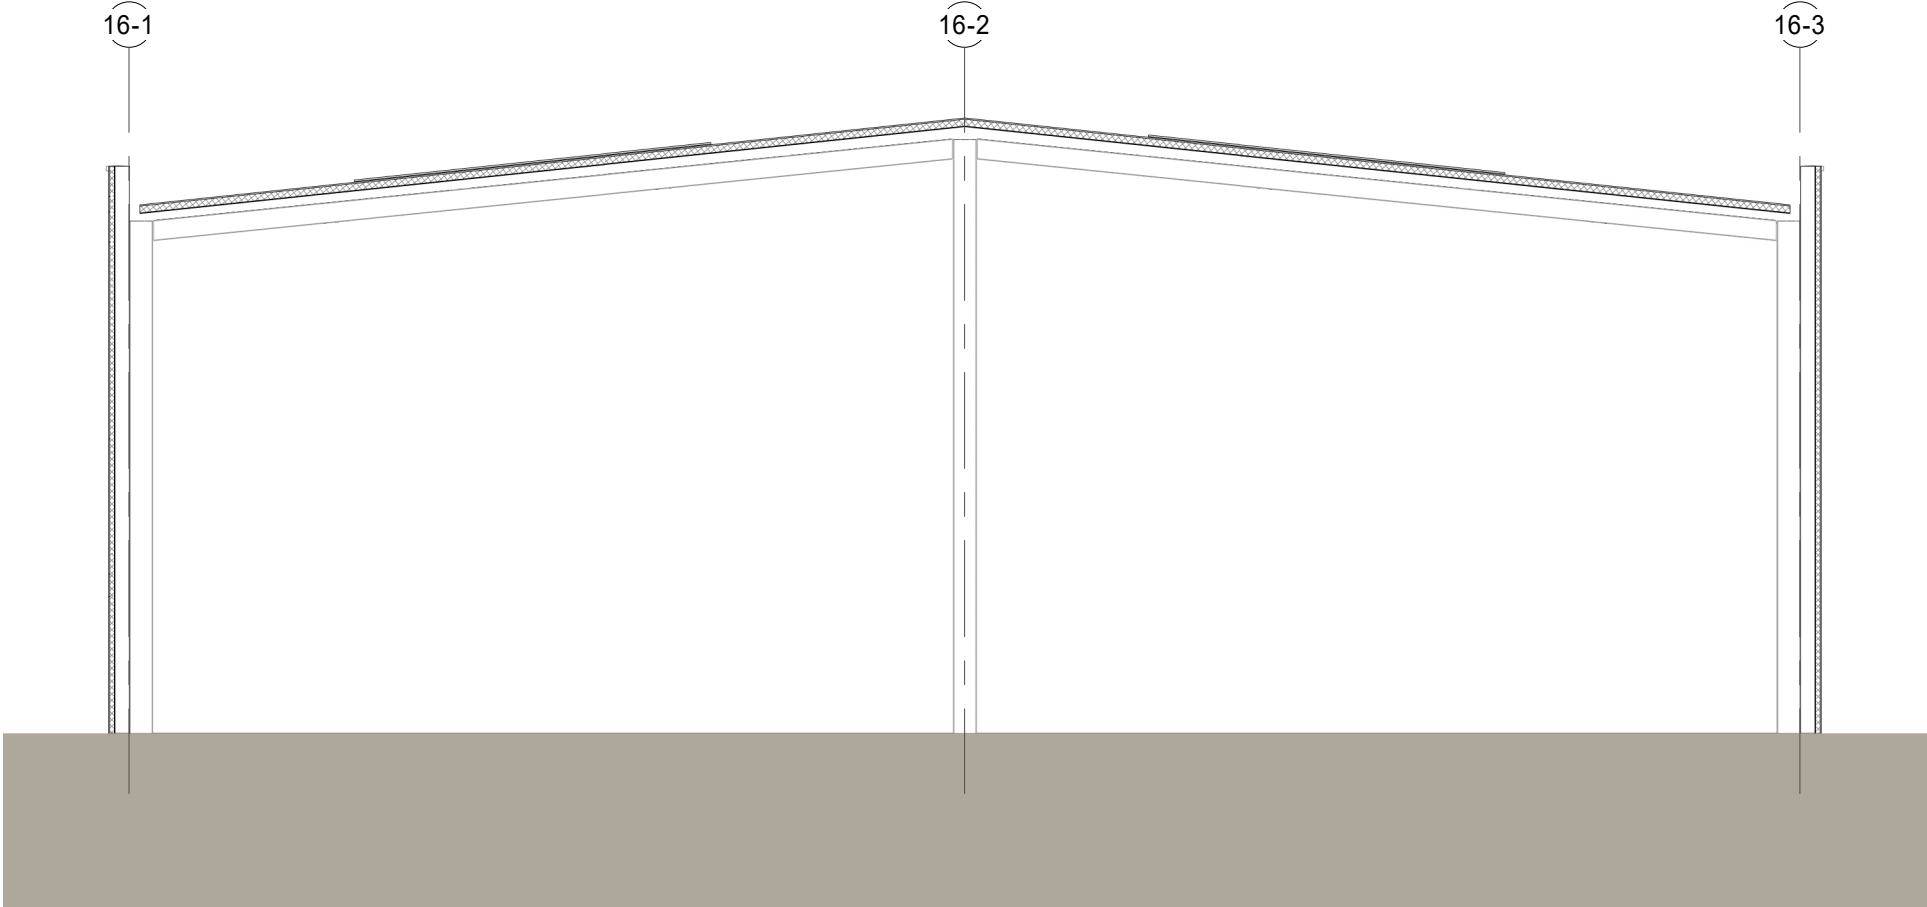

Section BB
1 : 200

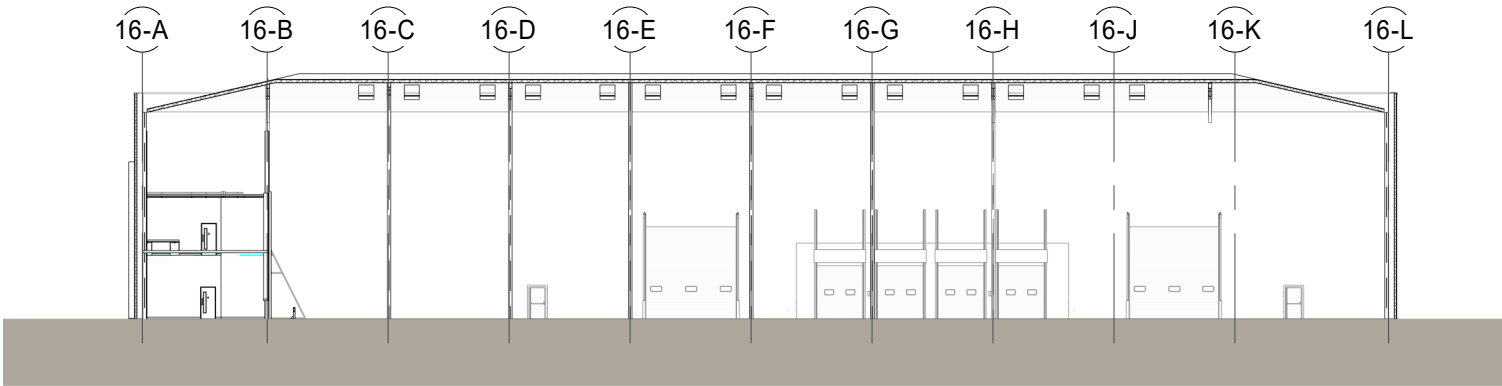

Section AA
1 : 500

Material Legend

- Composite Micronib Panels - Feature Surround, PPC Finish Silver Aluminium (RAL 9006) with Inner Feature Band in NWS Blue (RAL 5017)
- Built Up Roof - CA32 1000R, with 0.70mm thick nominal galvanised steel coated with Colorcoat HPS200 Ultra® from Tata Steel-Anthracite Grey (RAL 7016).
- Built Up Metal Cladding - Horizontally laid Trapezoidal Profile - Anthracite (RAL 7016).
- Built Up Metal Cladding - Horizontally laid Trapezoidal Profile - Oyster Grey (RAL 7035).
- Built Up Metal Cladding - Horizontally laid Trapezoidal Profile - Pure Grey (RAL 000 55 00).
- Concrete Prowall, or similar, sandwich panel concrete dock wall and retaining walls under. U-value 0.25 w/m² K
- Steel escape door set, Assa Abloy or similar, with panic fittings internally. Flashings and jamb to match main cladding colour. (Door Colour - Traffic Yellow - RAL 1023)
- Level access door, Stertil or similar, electrically operated, 3x vision panels, Colorcoat HPS200 Ultra - Traffic Yellow - RAL 1023. Flashings and jamb to match main cladding colour. Yellow Sleeved bollards inside and out of door jamb.
- Dock door, Stertil or similar, electrically operated, 2x vision panels, Colorcoat HPS200 Ultra - Traffic Yellow - RAL 1023. Electronically operated Dock leveller, heavy duty rubber dock shelter, buffers and lane guides.
- Double glazed window panels, Kawneer or similar, - grey body tint Pilkington suncool, clear glass Window frames Anthracite RAL 7016. Where shown projecting, 2mm PPC aluminium flashing surround/drip Anthracite grey RAL 7016.
- 300mm depth Aluminium Feature flashing. (Colour Traffic Yellow RAL 1023).
- Automatic opening curved sliding doors, Boon Edam or similar, - grey body tint Pilkington suncool, clear glass (Frames - Anthracite RAL 7016).
- 2mm Aluminium PPC pressed flashing/parapet capping (Colour - Anthracite - RAL 7016)
- Kingspan or Similar, Translucent Sandwich Panel Visible Light Transmission - 30%
- Aluminium double glazed curtain walling, Kawneer AA100 Series, thermally broke, curtain walling system colour: Anthracite RAL 7016.
- Roof light, CA Group- Twin-Therm® Therma-light rooflights with triple skinned GRP, with an 8oz inner and a 6oz outer skin, with a separate intermediate core. Red bolt fixings
- Roof Hatch , Bilco dome, or similar - Anthracite Grey 7016 Metal finish

SGP

Architects + Masterplanners

Waterfront House
2a Smith Way
Grove Park
Enderby
Leicester LE19 1SX

t: +44 (0)116 247 0557

www.stephengeorge.co.uk

Unit 16
Bryn Lane,
Wrexham

Drawing Name:
Warehouse Elevations

Drawing Stage: **Planning**

Status: **S0**


SGP File Ref: 22136-SGP-16-ZZ-M3-A-000001-Unit 16


22-136 13/03/2023 DM IY As indicated @ A1 P1
SGP Project No Date Drawn Team Scale Rev

Drawing Number:

22-136-SGP-16-ZZ-DR-A- 131200

Project Code Originator Volume Level Type Role Number

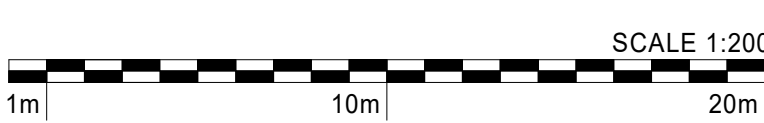

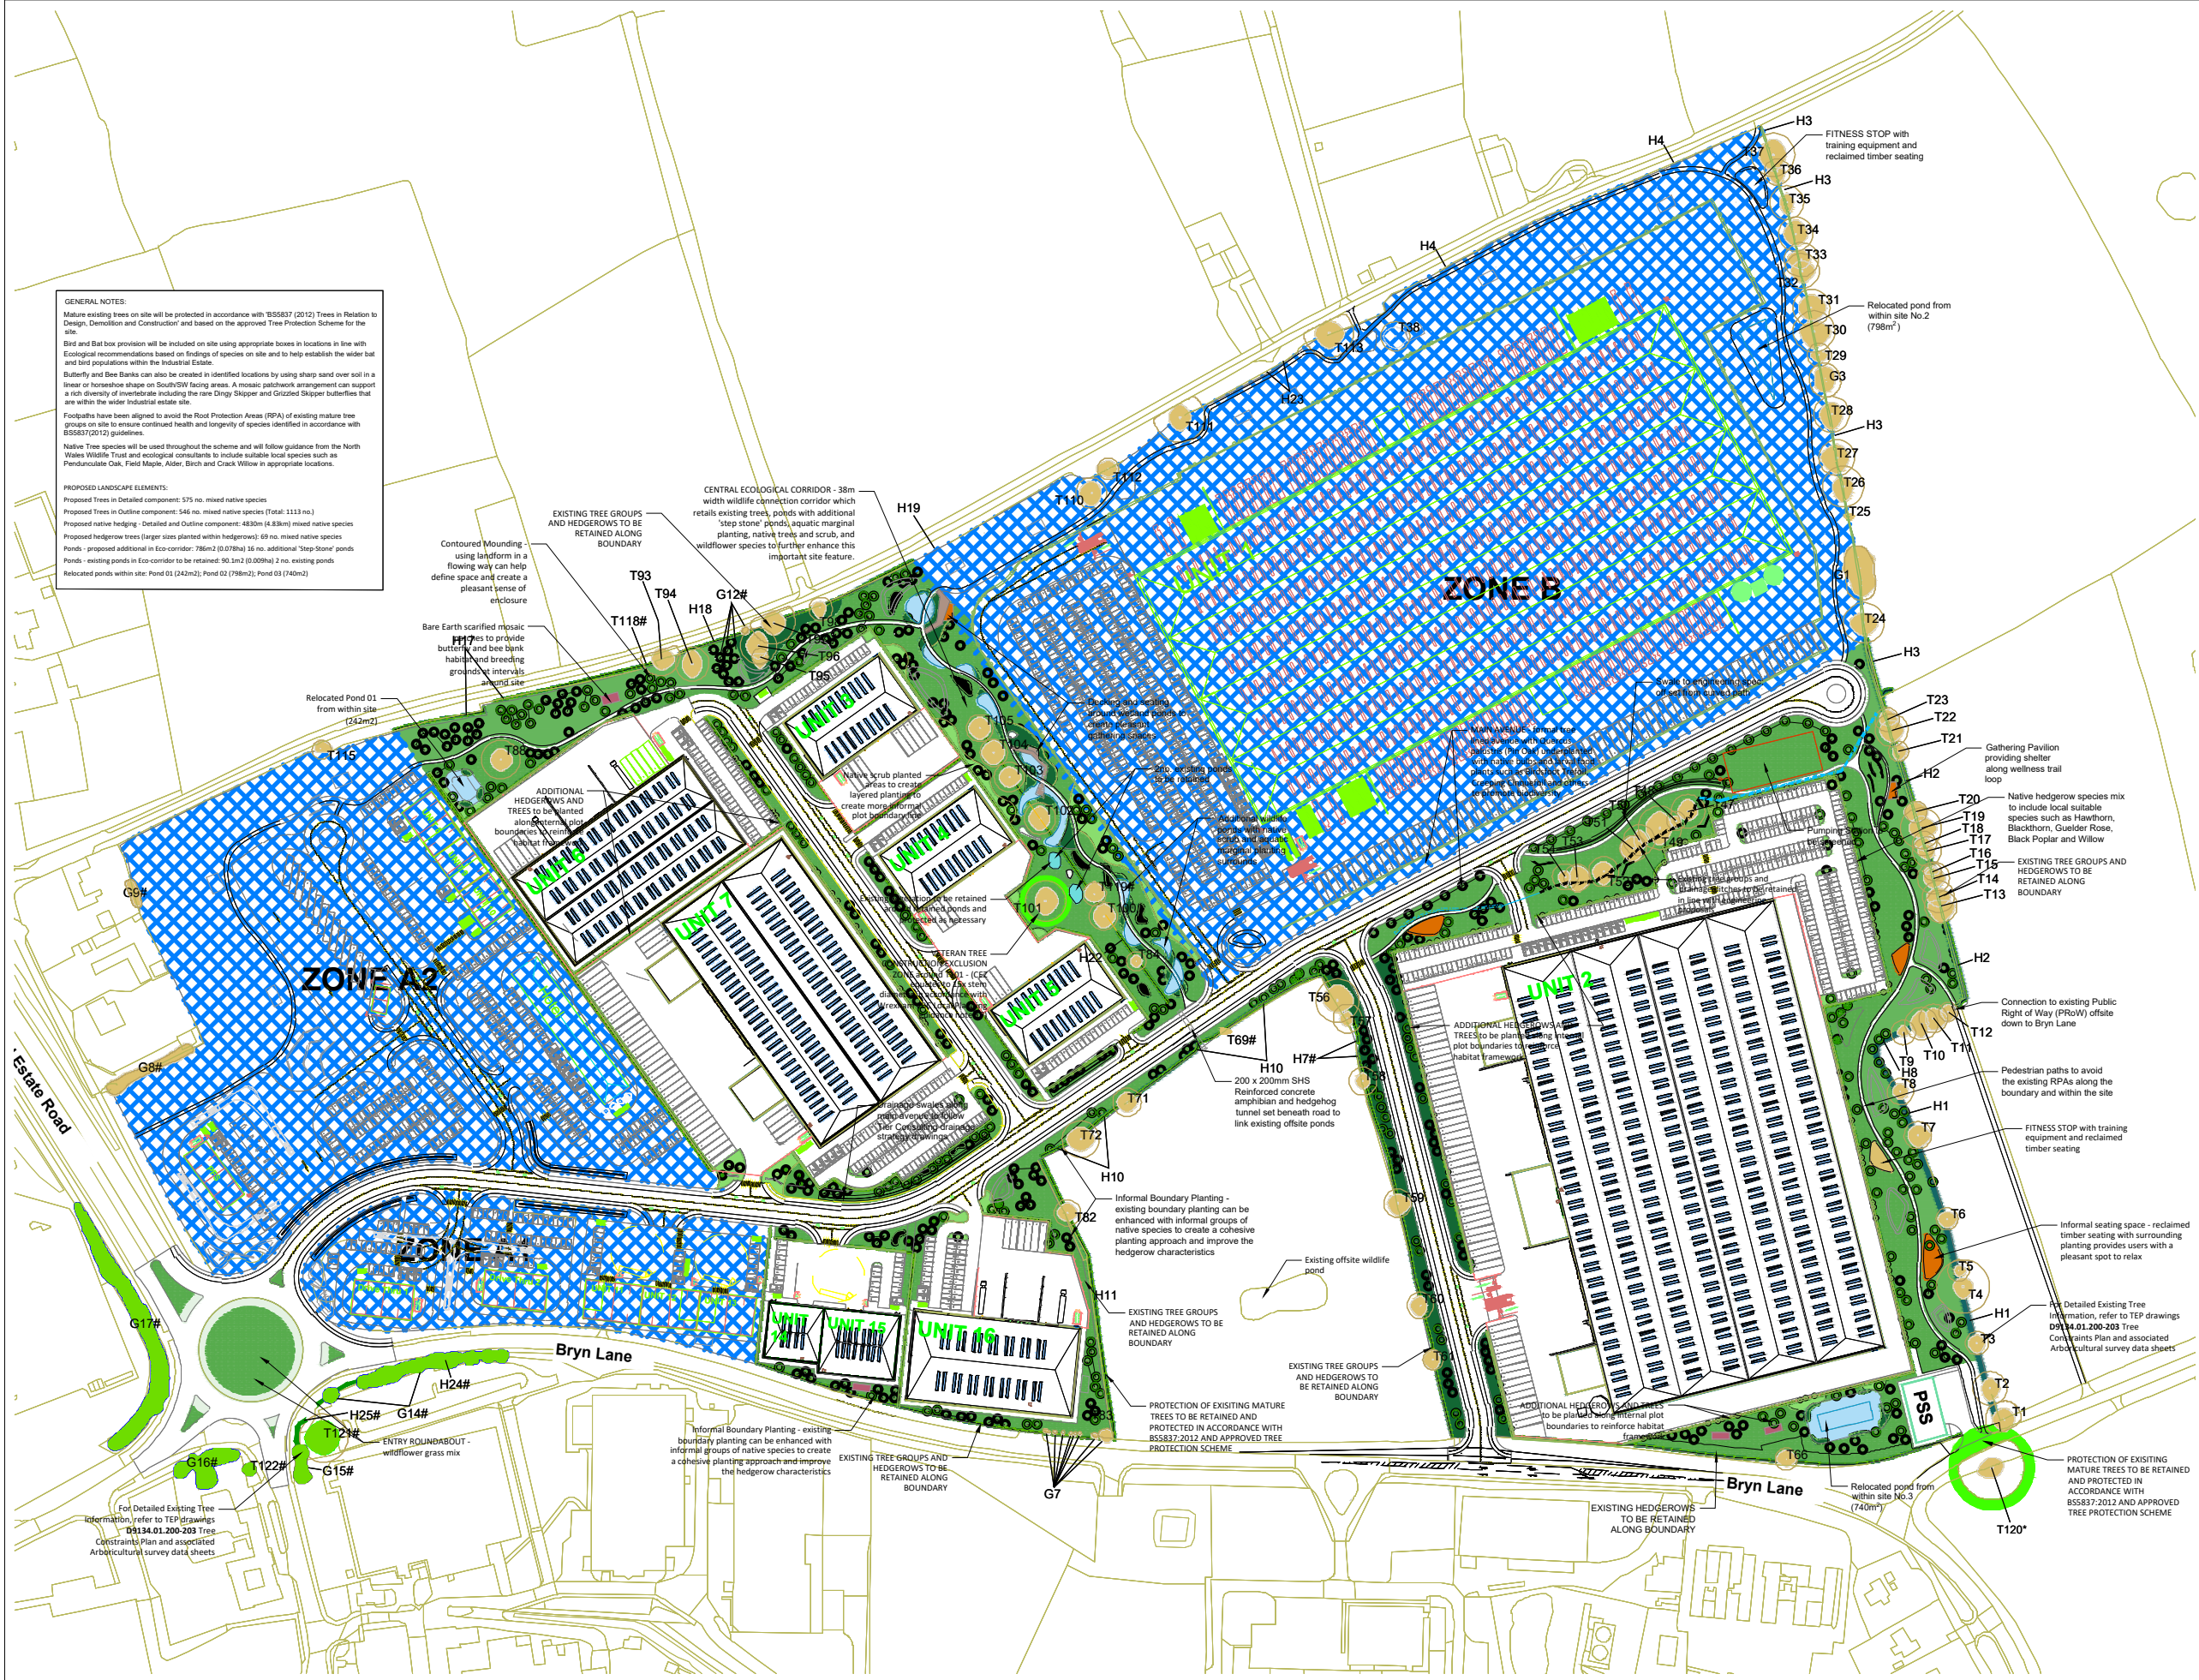

REV: V2.1	BY: JK	DETAILS: Planning Issue
NICHOLSONSONSGB.COM <i>Leading solutions for the natural environment</i>		
TITLE:	Landscape Strategy	
LAYOUT:	Detailed Overview	
PROJECT/SITE:	Bryn Lane, Wrexham	
CLIENT:	Net World Sports	
MAP REF:	22-2630	
REVISION:	V2.1	
DATE:	13/06/2023	SCALE: NTS @ A3
APPROVED BY:	JK	PRODUCED BY: CB
Reproduction with the permission of The Controller of His Majesty's Stationery Office Crown Copyright (c) Licence number: 100015654 Nicholsonsonsgb.com, The Park, North Aston, Oxfordshire, OX25 6HL. Not to be reproduced without the permission of Nicholsonsonsgb.com		
The Park North Aston Oxfordshire OX25 6HL 01869 340342		
7 - 8 Melbourne House Corbygate Business Park Weldon, Corby Northamptonshire NN17 5JG 01536 408840		
www.nicholsonsonsgb.com		

