



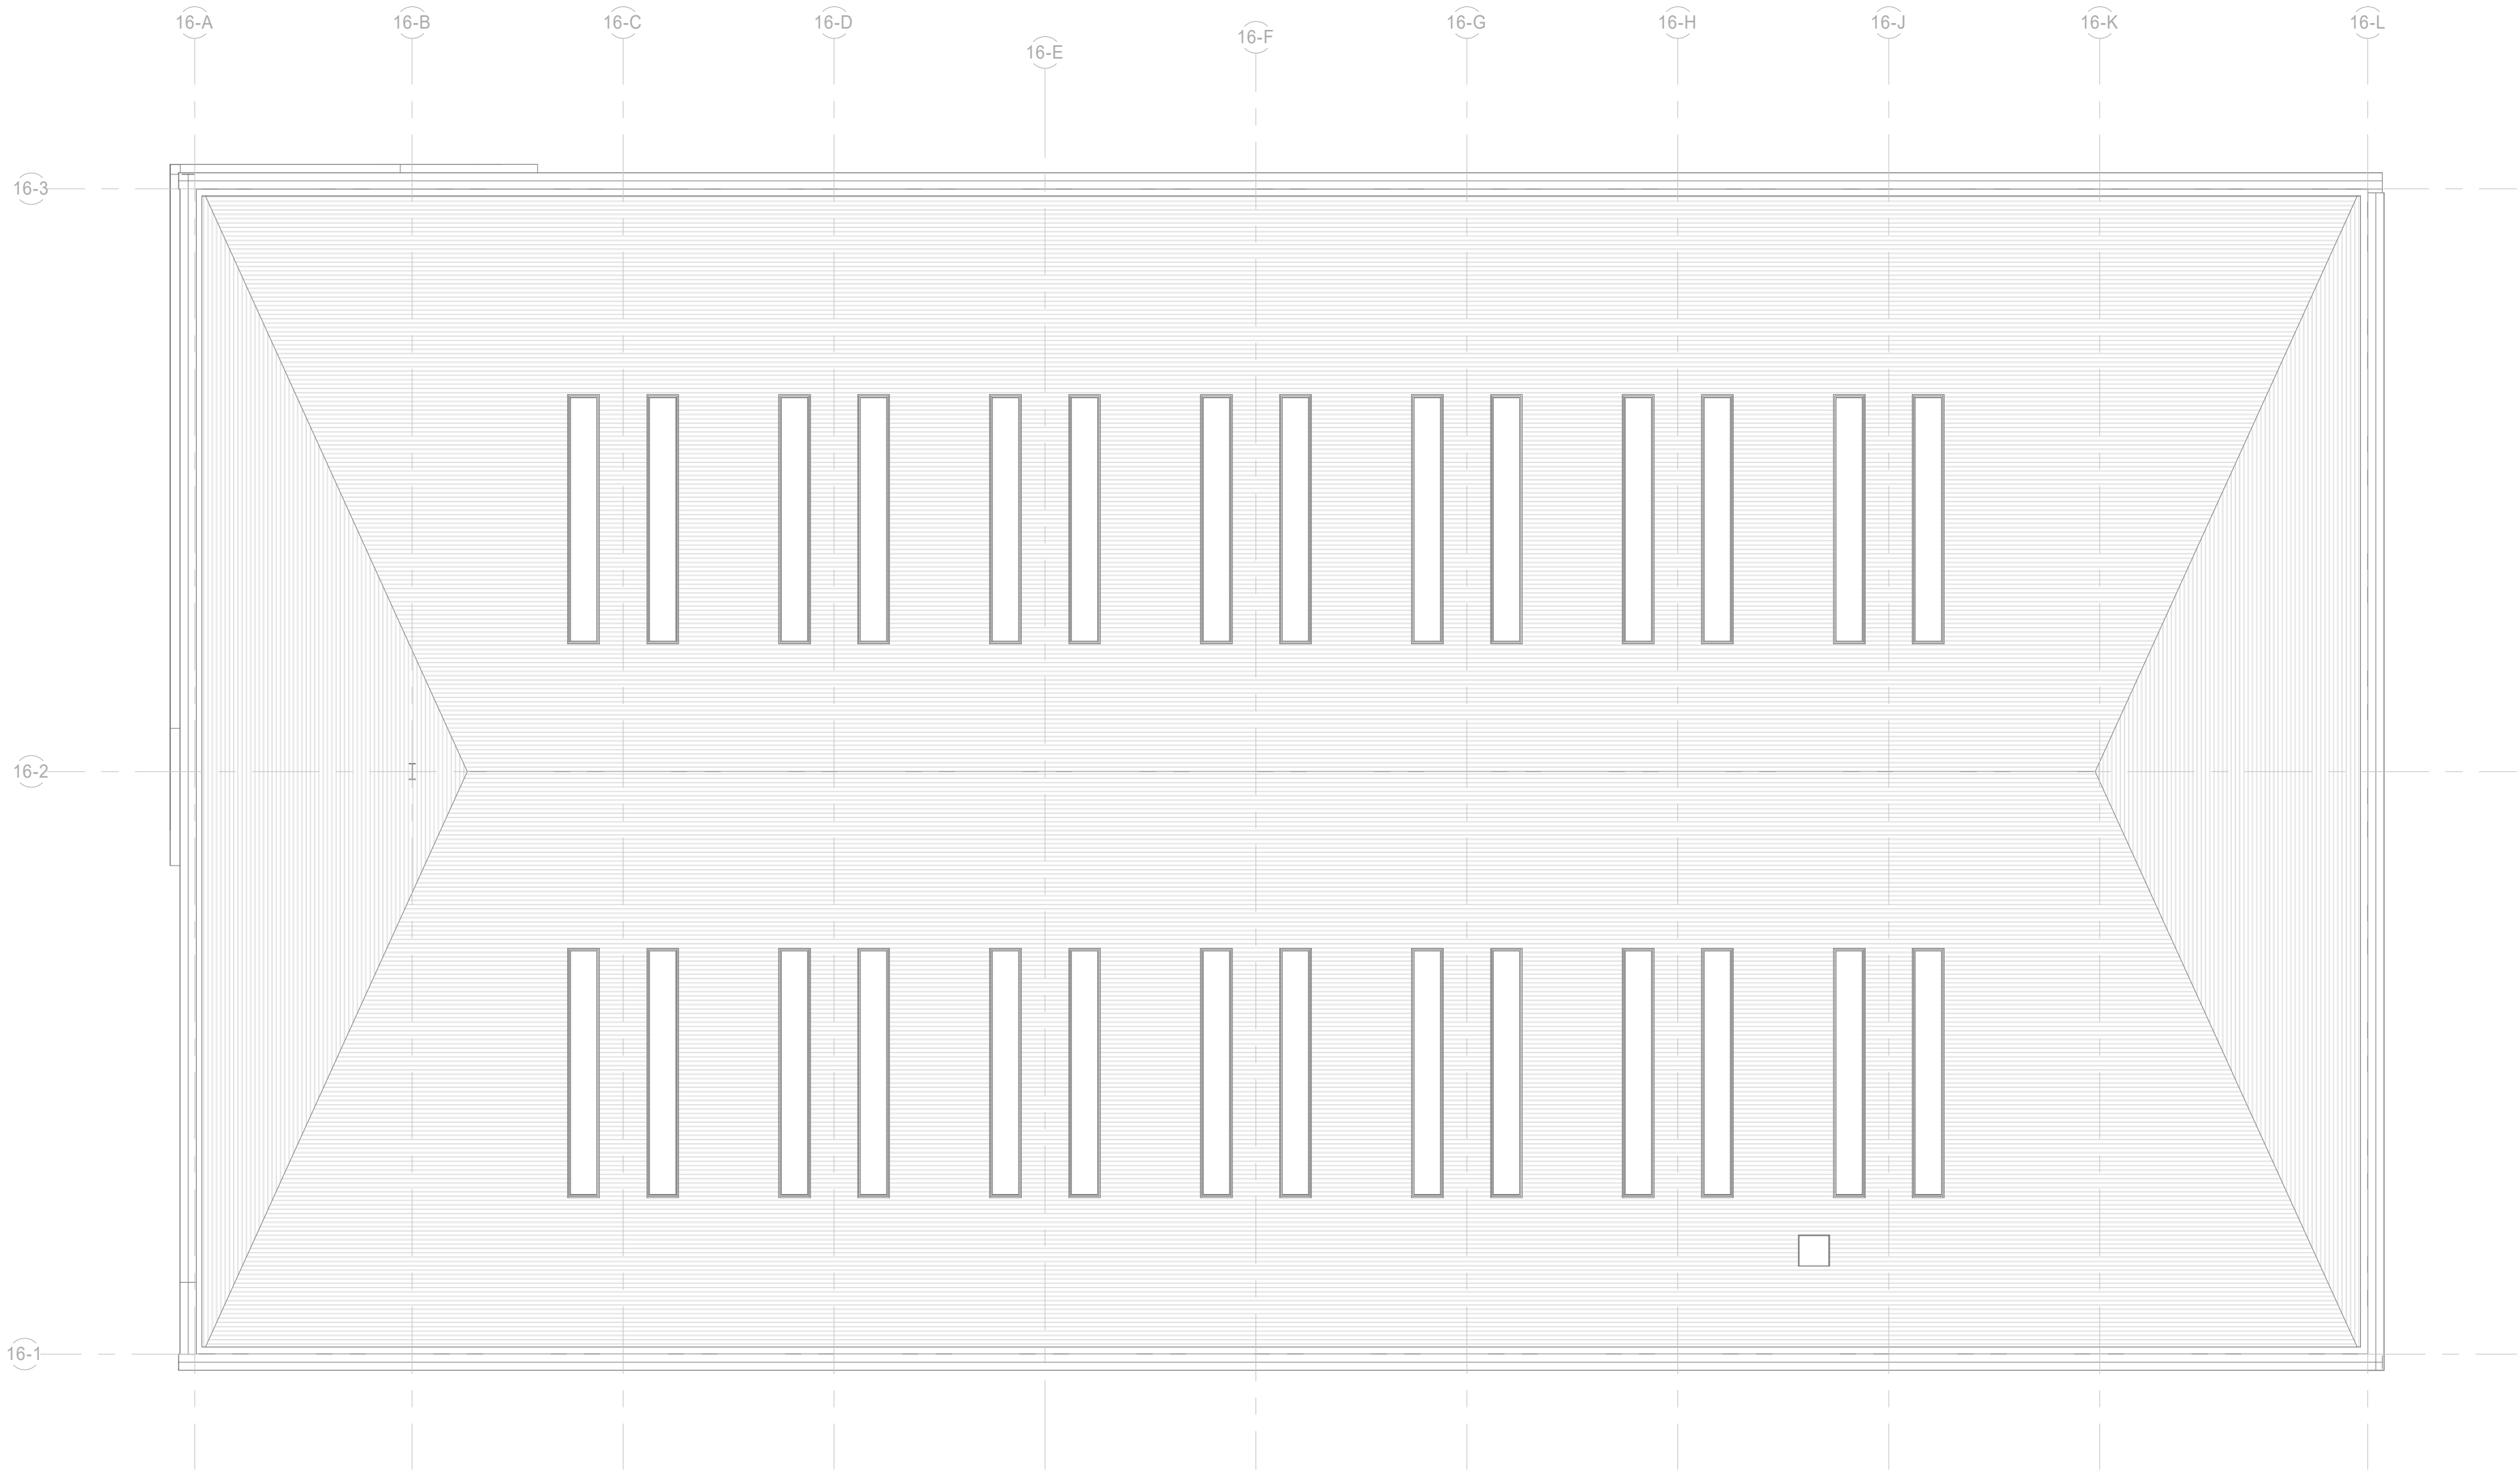

Unit 16 Roof
1 : 200

Rev	Date	By	Description
P1	19/04/2023	JMS	Revised in accordance with NYS comments in meeting on 18/04/2023
P2	16/06/2023	JMS	Note box removed
P3	03/07/2023	JMS	Graphical amendments in line with CSRE comments received on 26/6/23

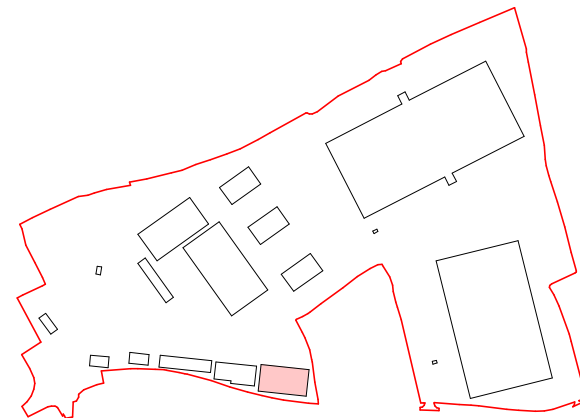

Location Key

SGP

Architects + Masterplanners

Waterfront House
2a Smith Way
Grove Park
Enderby
Leicester LE19 1SX

t: +44 (0)116 247 0557

www.stephengeorge.co.uk

Unit 16
Bryn Lane,
Wrexham

Drawing Name:
Roof Plan

Drawing Stage: **Planning**

Status: **S0**

SGP File Ref: 22136-SGP-B16-ZZ-M3-A-000001-Unit 16

22-136	10/03/2023	DM	IY	As Indicated @ A1	P3
SGP Project No	Date	Drawn	Team	Scale	Rev

Drawing Number:

22-136-SGP-16-ZZ-DR-A- 131103

Project Code Originator Volume Level Type Role Number

