



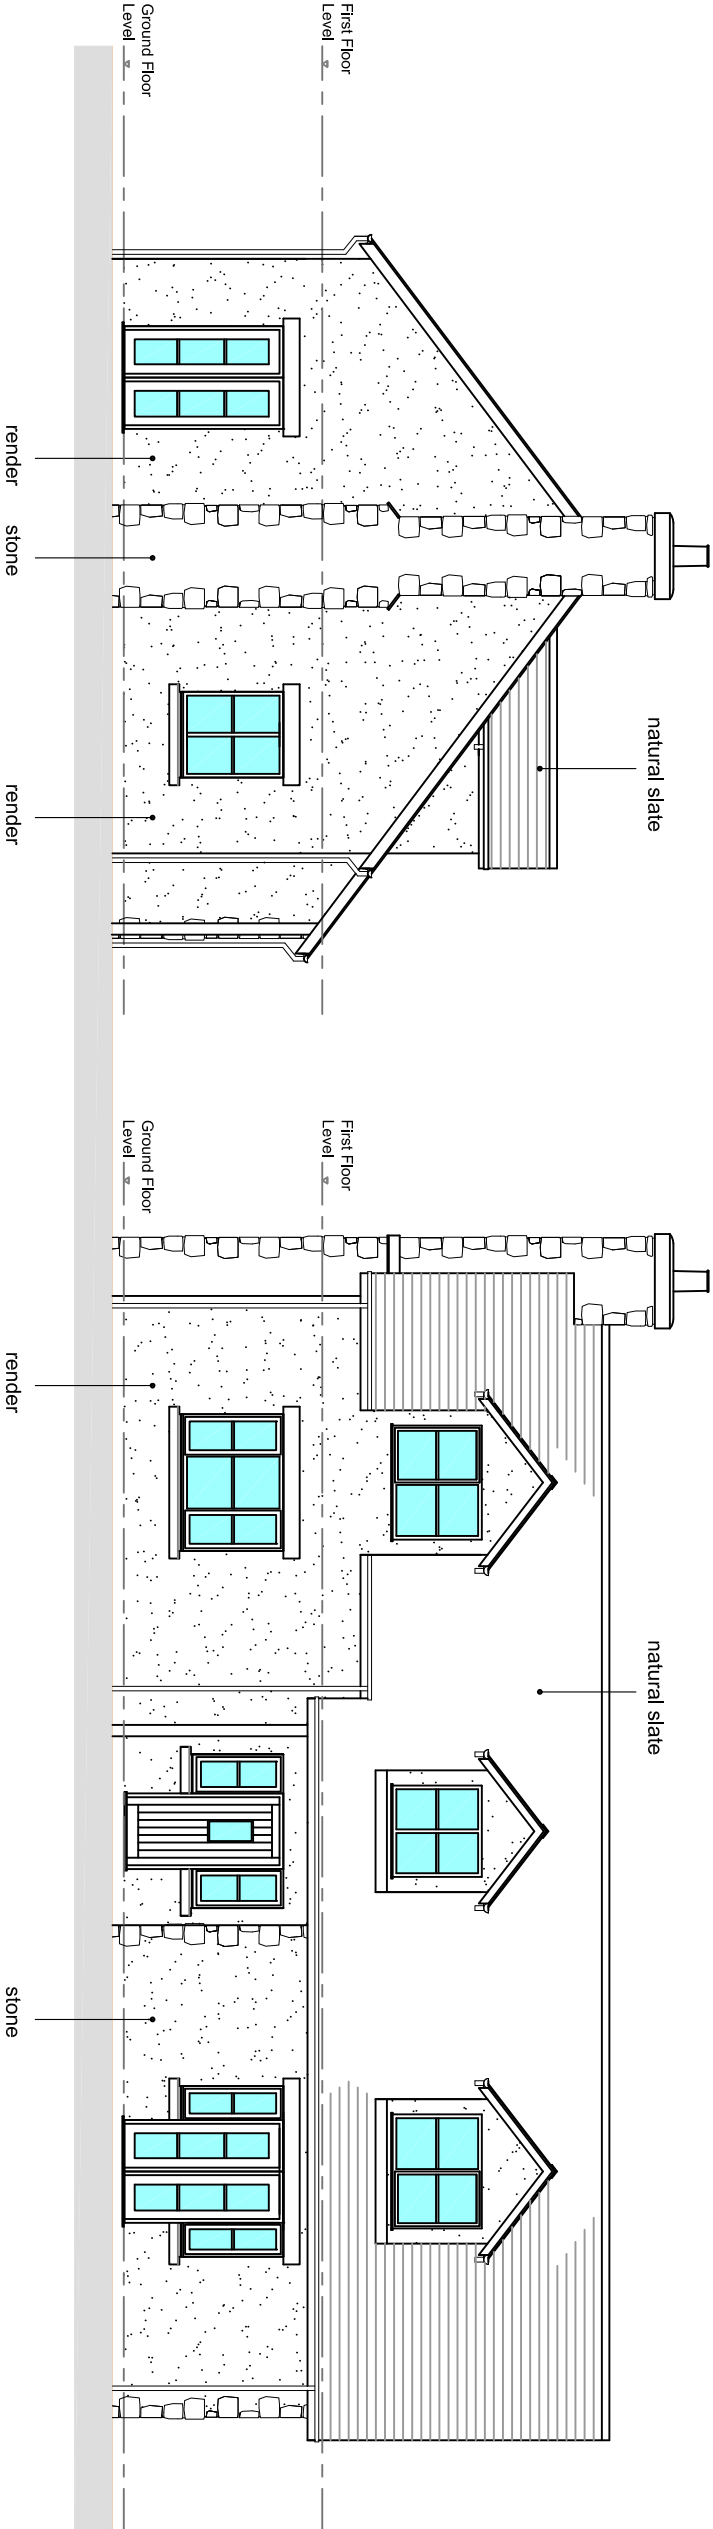

South West Elevation as Proposed

South East Elevation as Proposed

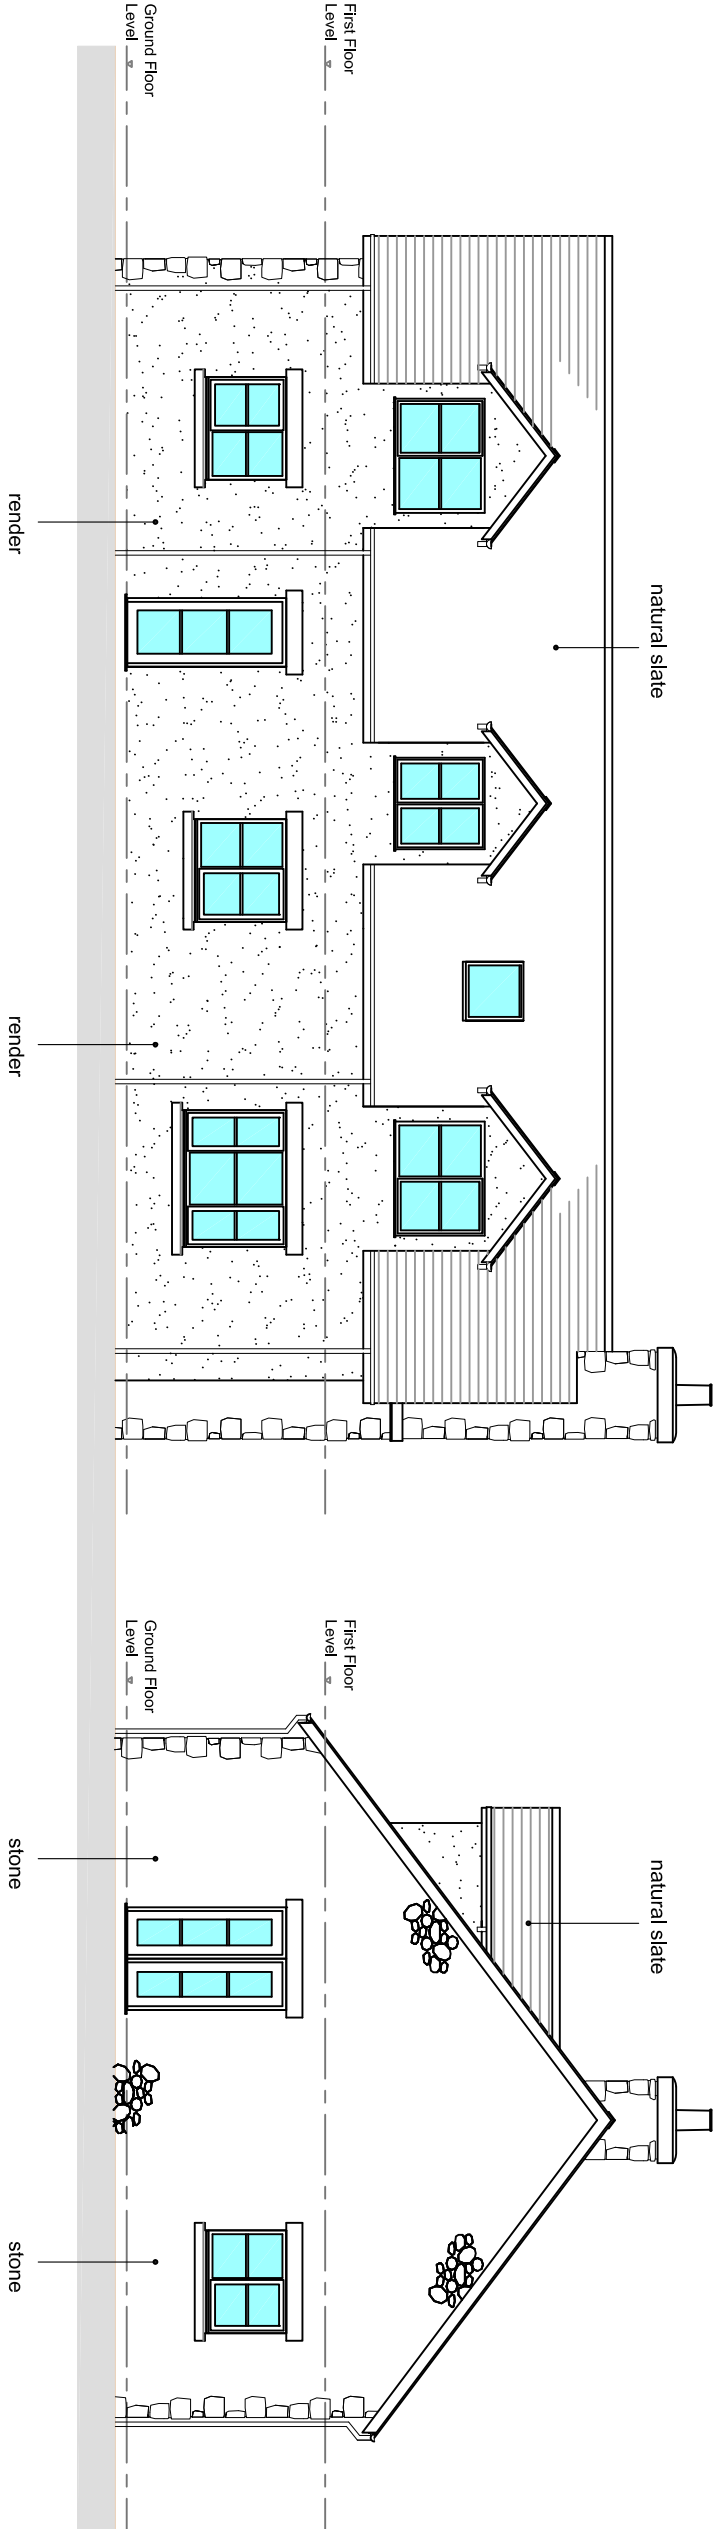

North West Elevation as Proposed

North East Elevation as Proposed

rev	description	date	dr by	ap by

Sustain ARCHITECTURE

Sustain ARCHITECTURE
Inchcape, Celyn Brychan Road, Pantymwyn, Mold, Flintshire, CH72EN
T: 01352 741000 F: 01352 741000
E: enquiries@sustain-architecture.com
W: www.sustain-architecture.com

client	The Hughes Family		
project	Re-placement Dwelling: Parkview, Gatewen Road, Wrexham, LL116YZ		
drawing	Elevations as Proposed		

drawing number	scale	rev	issue status
14-007 PL07.1	1:100@A3	-	Planning

This drawing is to be read in conjunction with all related drawings. Do not scale from this drawing. All dimensions must be checked and verified on site before commencing any work. The drawing is copyright and remains the property of Sustain Architecture.