


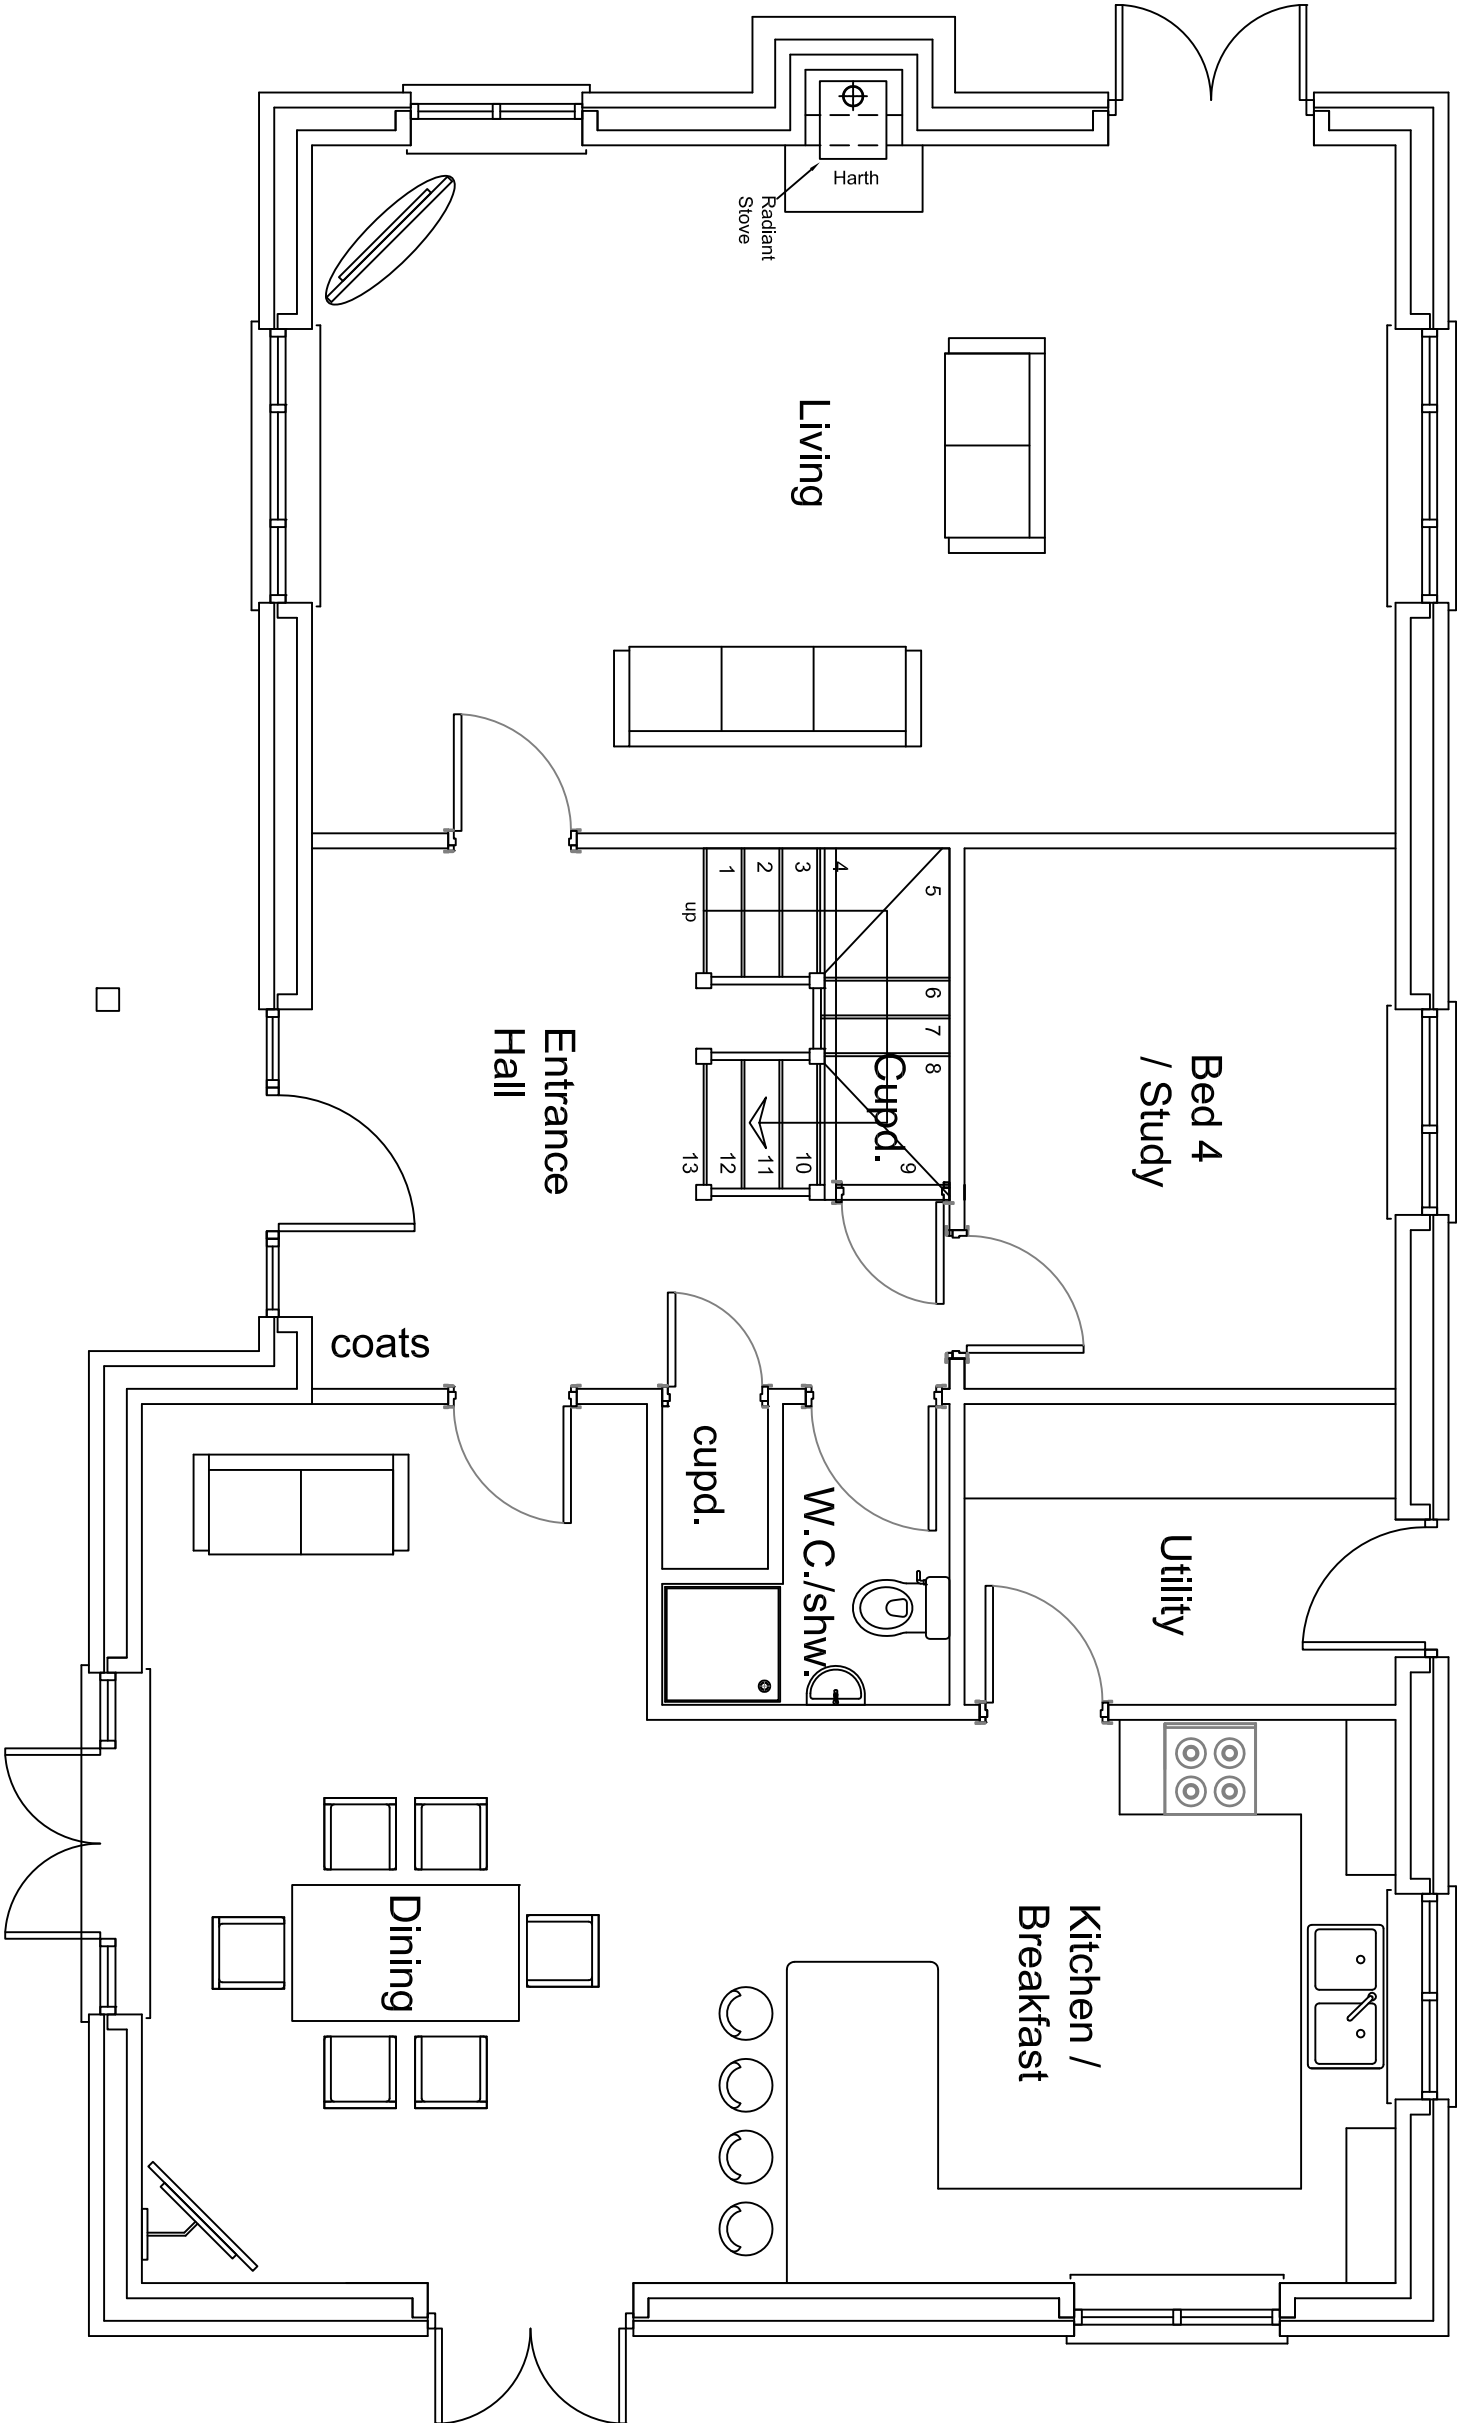

rev	description	date	dr by	ap by
-	---	---	-	-

Sustain ARCHITECTURE

Sustain ARCHITECTURE
Inchcape, Cefn Brychan Road, Pantymwyn, Mold, Flintshire, CH75EN
T: 01352 741000 F: 01352 741000
E: enquiries@sustain-architecture.com
W: www.sustain-architecture.com

client	The Hughes Family			
project	Re-placement Dwelling: Parkview, Gatewen Road, Wrexham, LL16VZ			
drawing	Ground Floor Plan as Proposed			
drawing number	scale	rev	issue status	
14-007 PL05.1	1:100@A3	-	Planning	

This drawing is to be read in conjunction with all related drawings. Do not scale from this drawing. All dimensions must be checked and verified on site before commencing any work. The drawing is copyright and remains the property of Sustain Architecture.

Ground Floor Plan as Proposed