


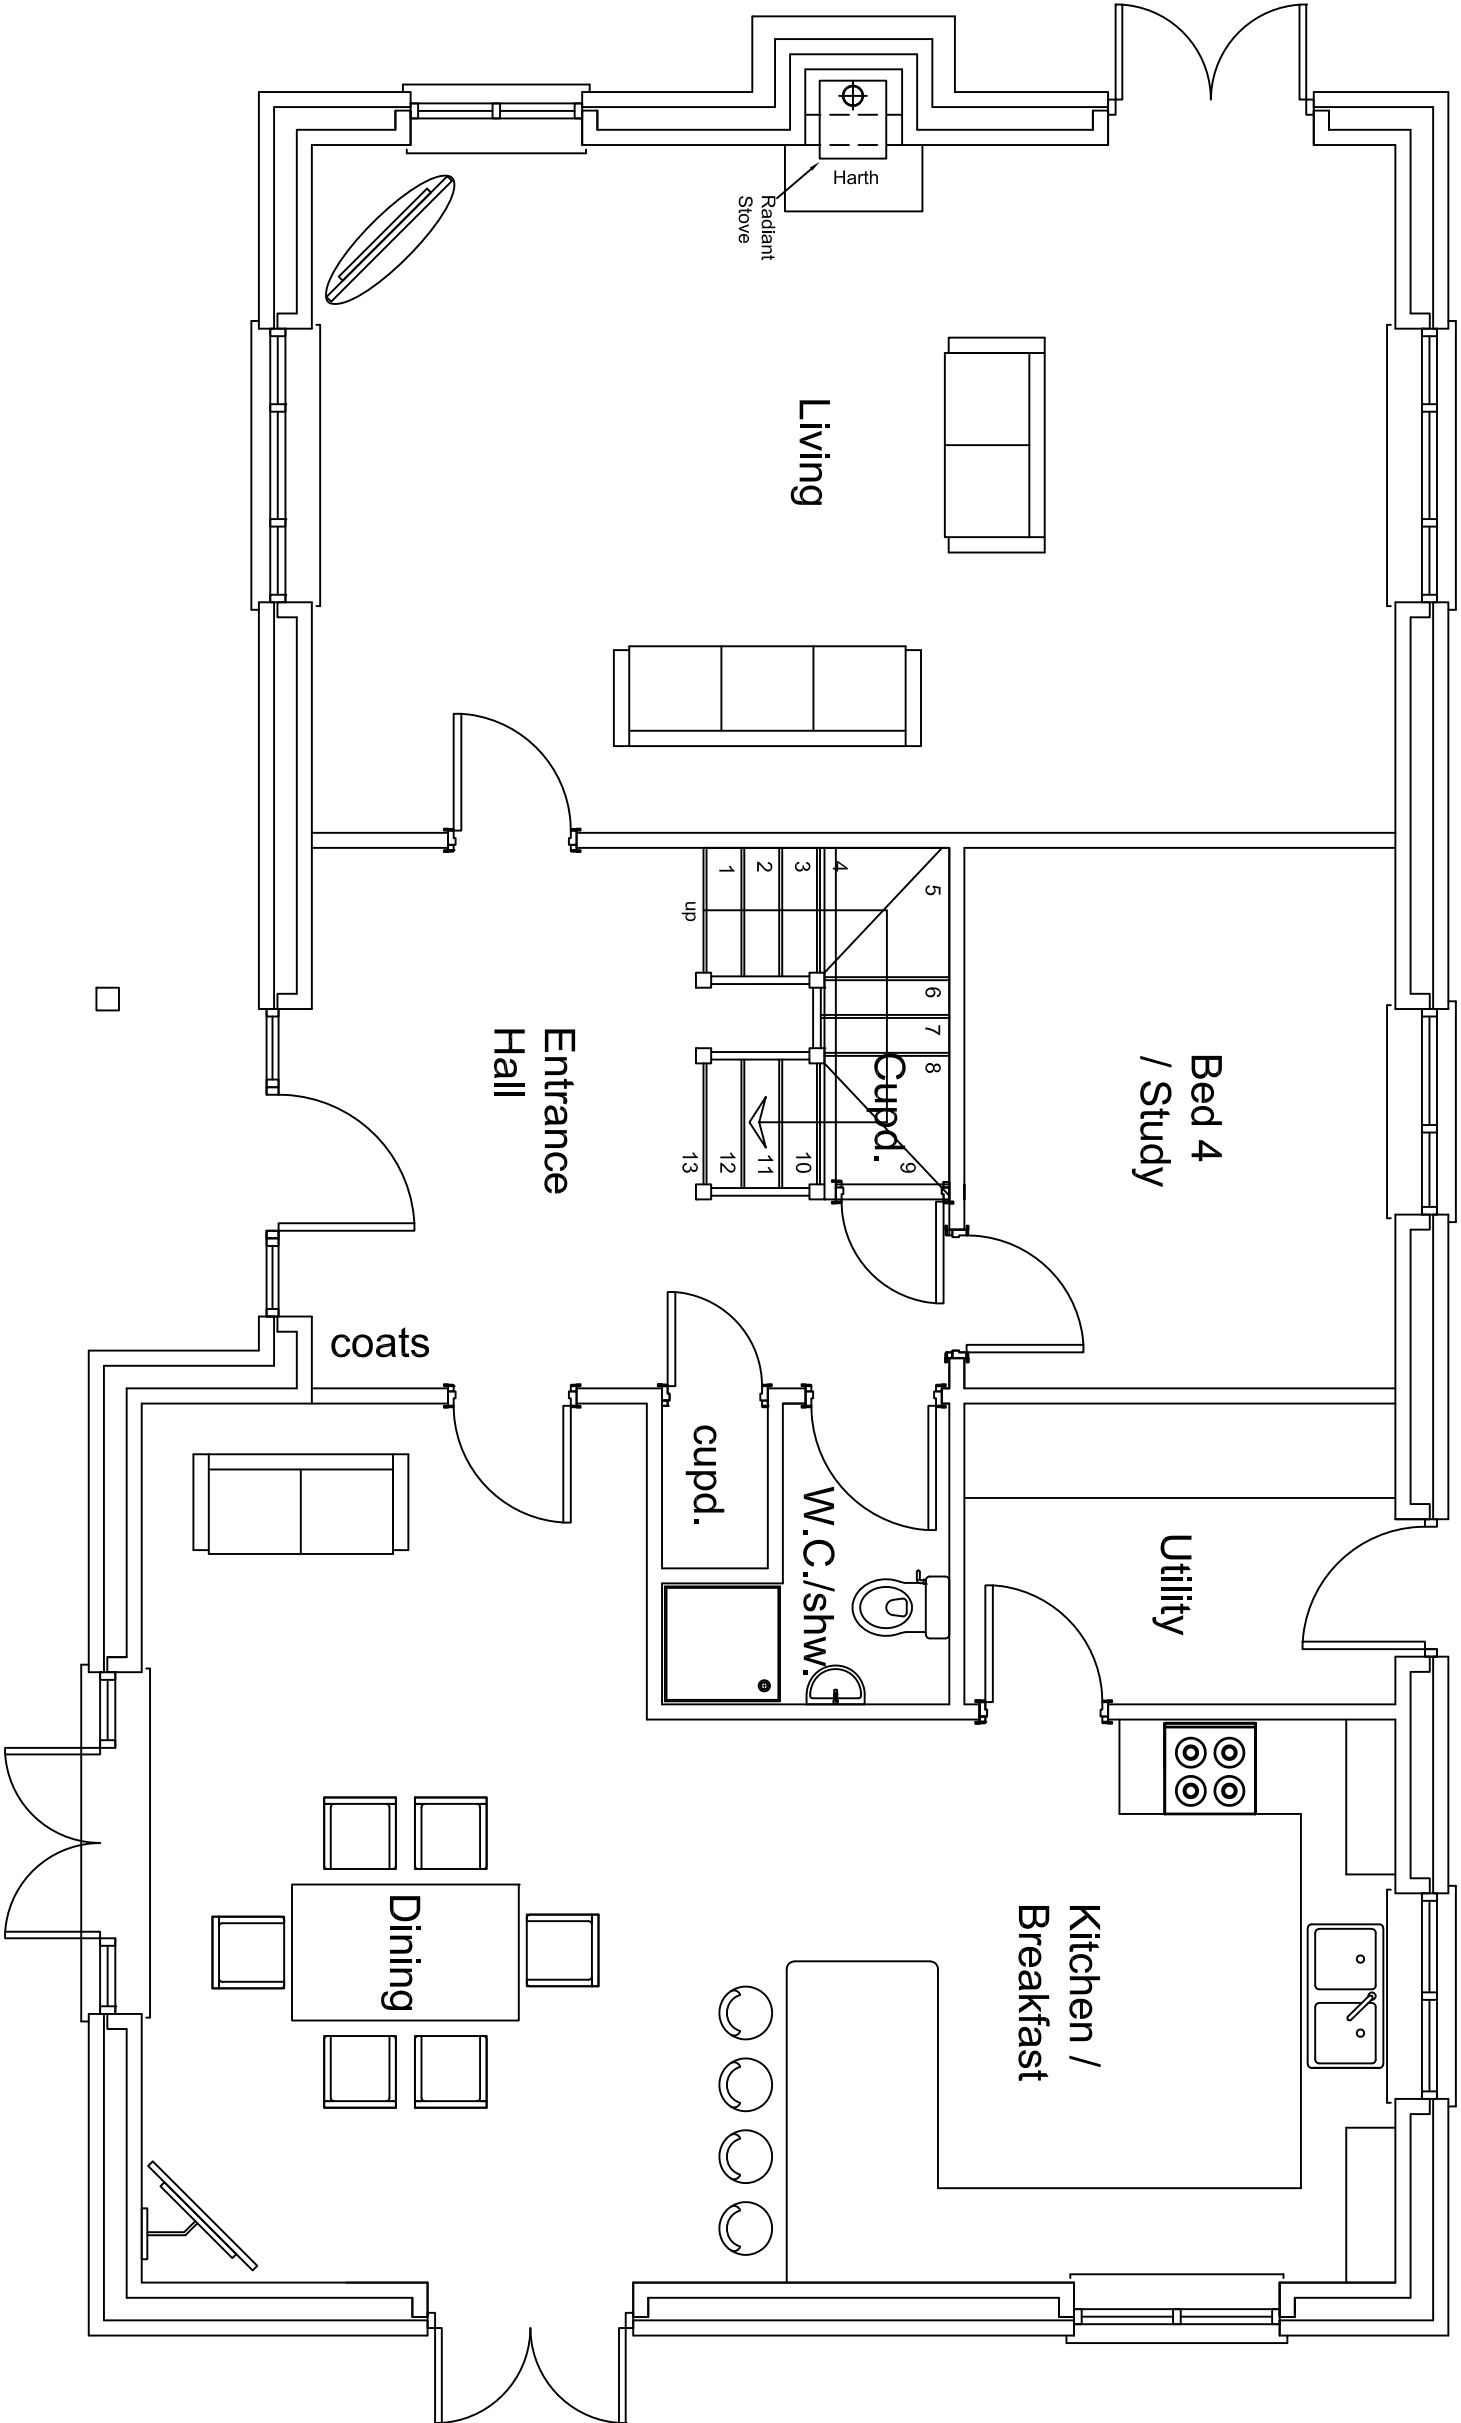

rev	description	date	dr by	mr	mr
A	Text in title block (scale) updated	25/04/2025		MR	MR

Sustain ARCHITECTURE
Inchcape, Cefn Brychan Road, Pantymwyn, Mold, Flintshire, CH75EN
T: 01352 741000 F: 01352 741000
E: enquiries@sustain-architecture.com
W: www.sustain-architecture.com

Sustain ARCHITECTURE
Inchcape, Cefn Brychan Road, Pantymwyn, Mold, Flintshire, CH75EN
T: 01352 741000 F: 01352 741000
E: enquiries@sustain-architecture.com
W: www.sustain-architecture.com

client The Hughes Family			
project Re-placement Dwelling: Parkview, Gatewen Road, Wrexham, LL16YZ			
drawing Ground Floor Plan as Proposed			
drawing number 14-007 PL05.1	scale 1:50@A3	rev A	issue status Planning

This drawing is to be read in conjunction with all related drawings. Do not scale from this drawing. All dimensions must be checked and verified on site before commencing any work or producing drawings. The originator should be notified immediately of any discrepancy. This drawing is copyright and remains the property of Susan Architecture.

Ground Floor Plan as Proposed