


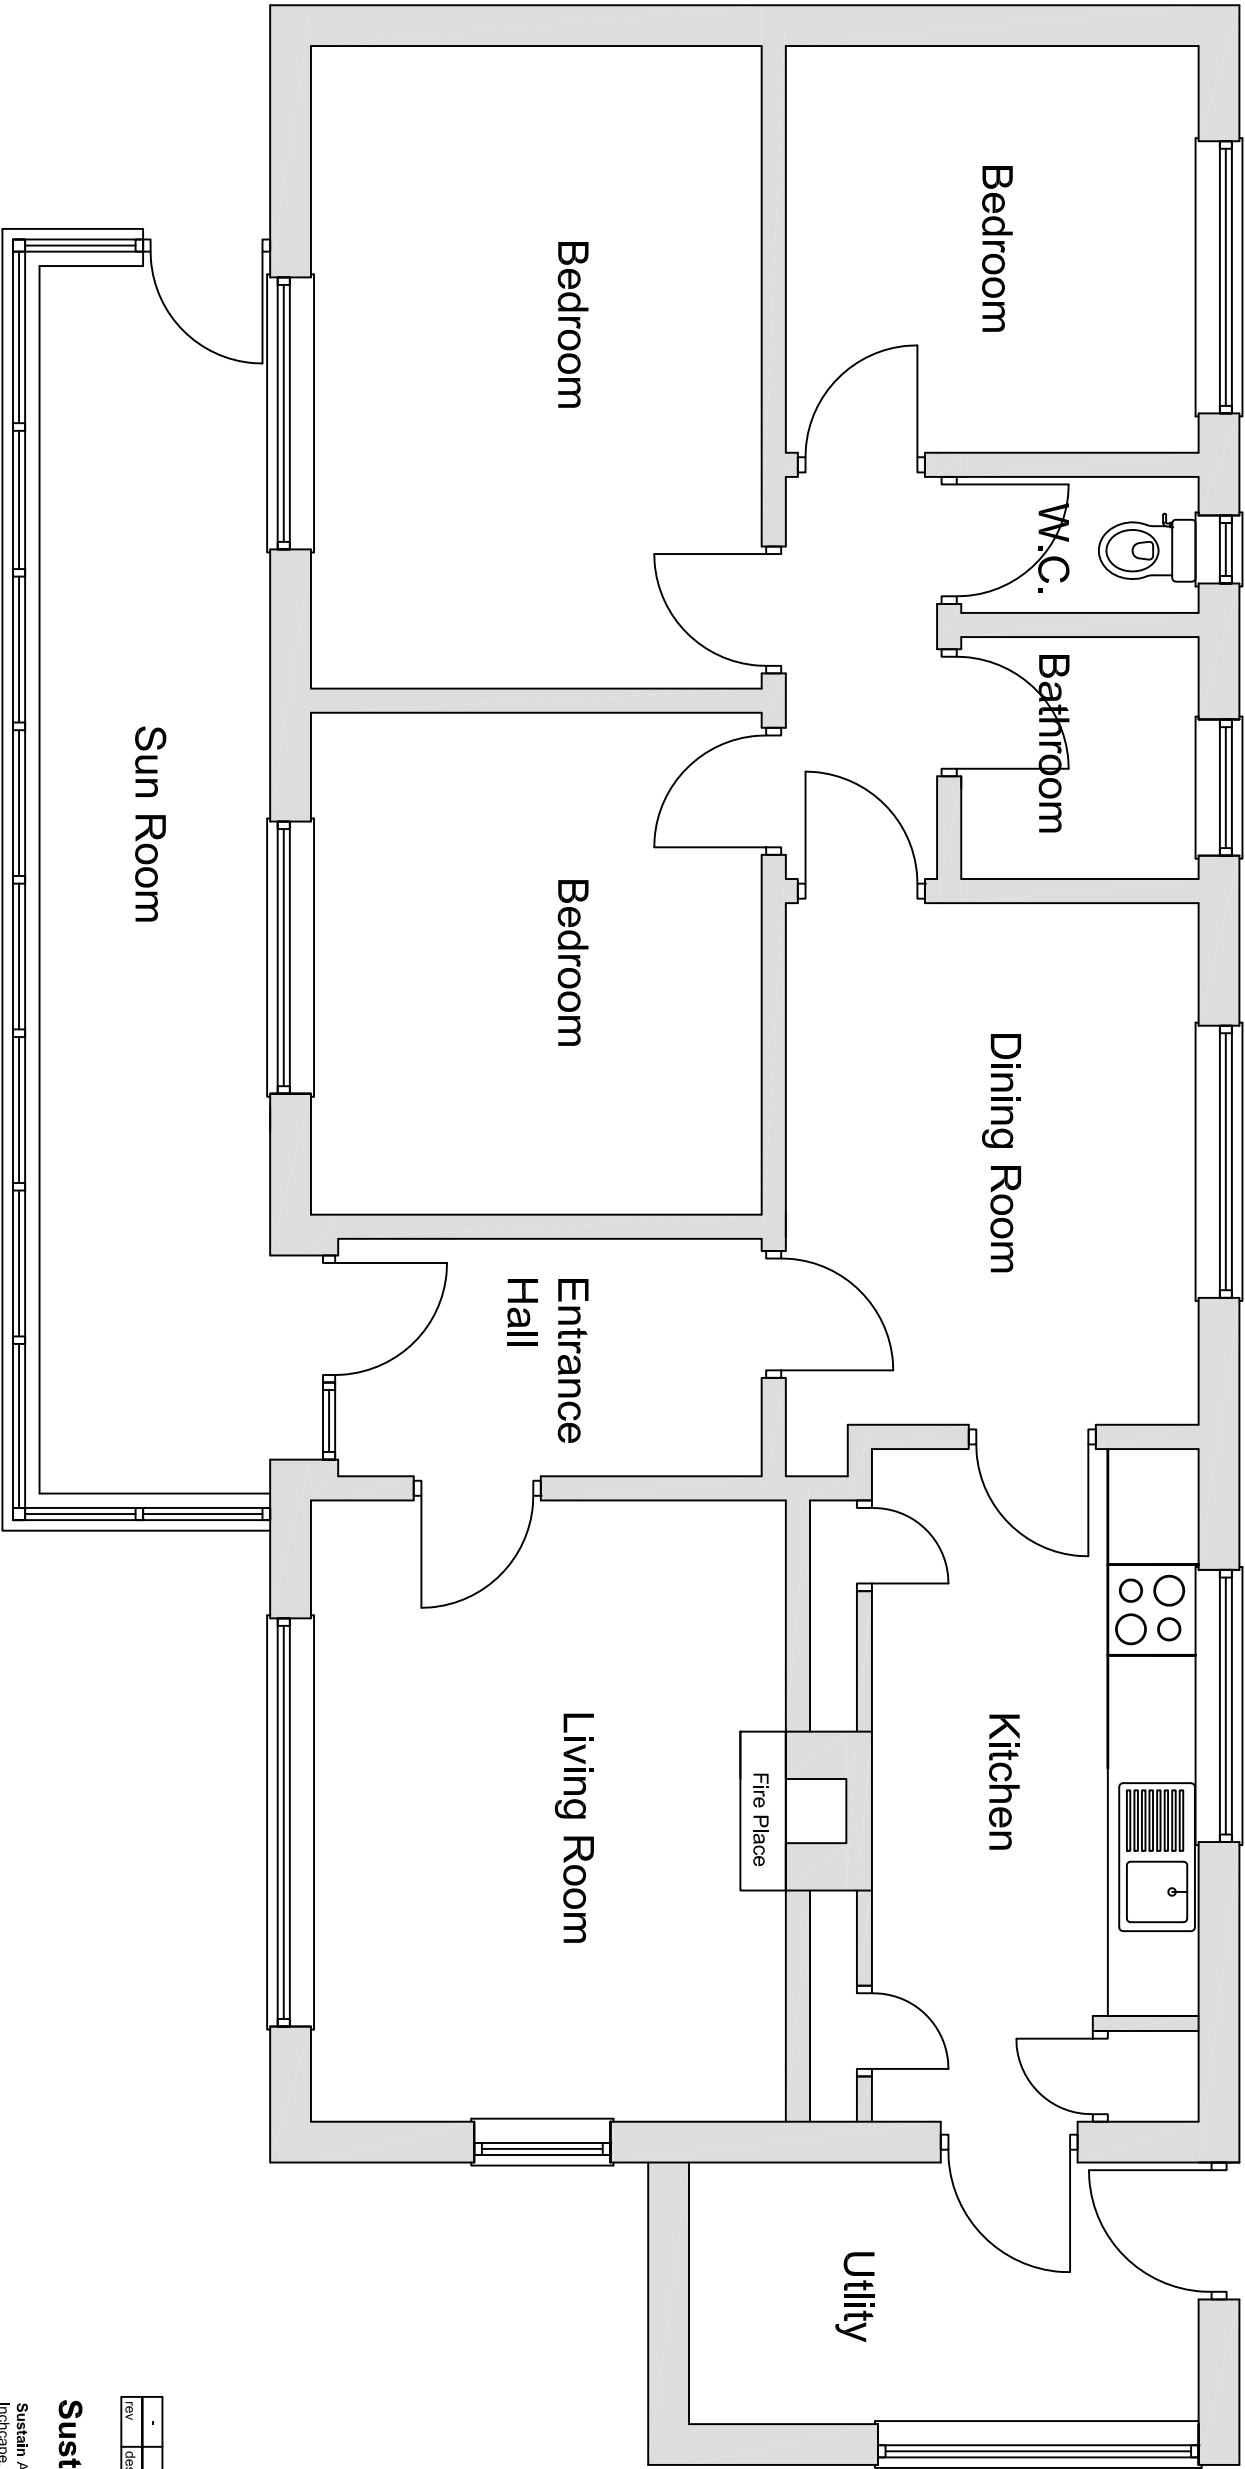

rev	description	date	dr by	ap by
-	---	--:--	-	-

Sustain ARCHITECTURE 

Sustain ARCHITECTURE
Inchcape, Cefn Brychan Road, Pantymwyn, Mold, Flintshire, CH75EN
T: 01352 741000 F: 01352 741000
E: enquiries@sustain-architecture.com
W: www.sustain-architecture.com

client The Hughes Family			
project Re-placement Dwelling: Parkview, Gatwen Road, Wrexham, LL116YZ			
drawing Ground Floor Plan as Existing			
drawing number 14-007 PL03.1	scale 1:50@A3	rev -	issue status Planning

This drawing is to be read in conjunction with all related drawings. Do not scale from this drawing. All dimensions must be checked and verified on site before commencing any work. No liability is accepted for errors or omissions. The drawing is copyright and remains the property of Sustain Architecture.

Ground Floor Plan as Existing