





Block G - Proposed Front Elevation

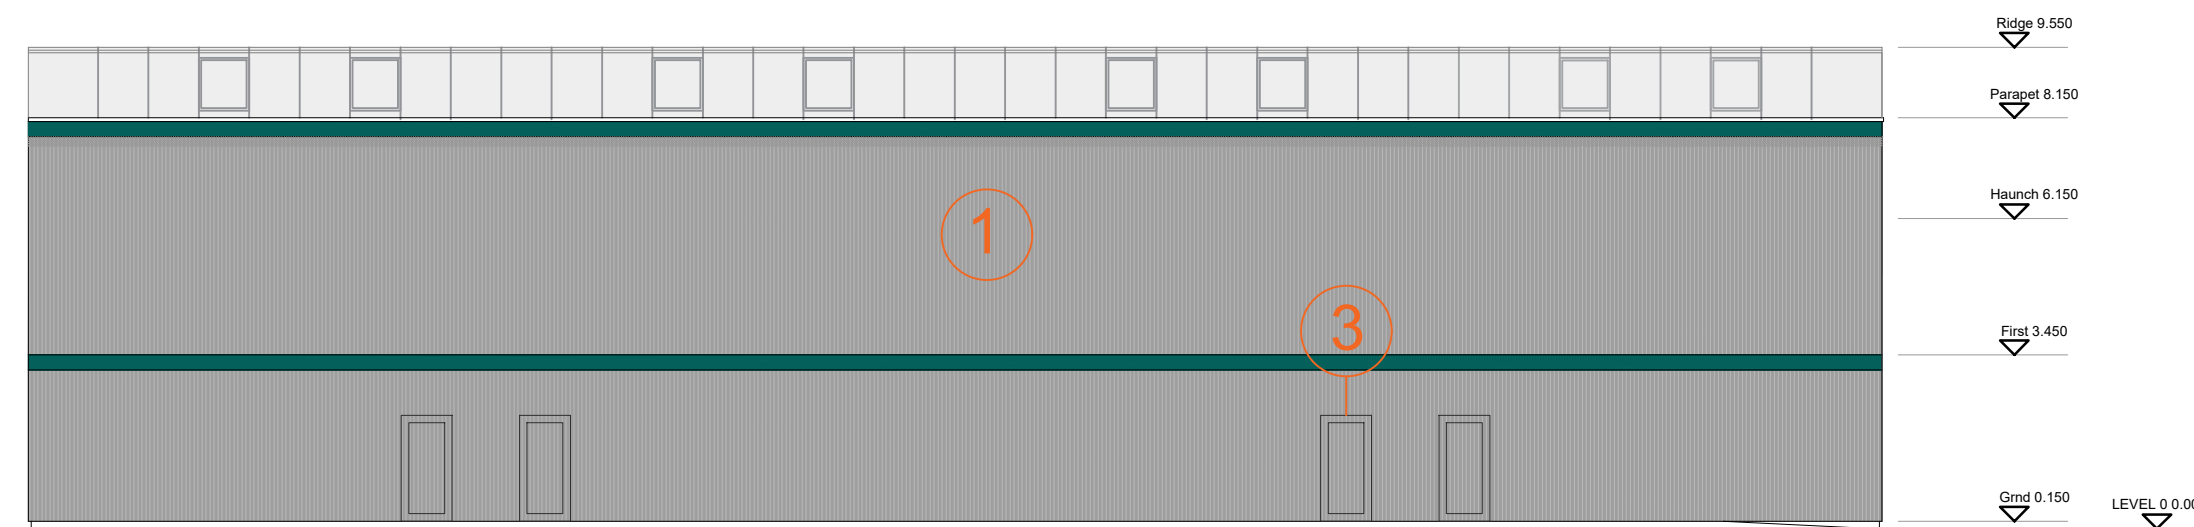


Block G - Proposed Rear Elevation

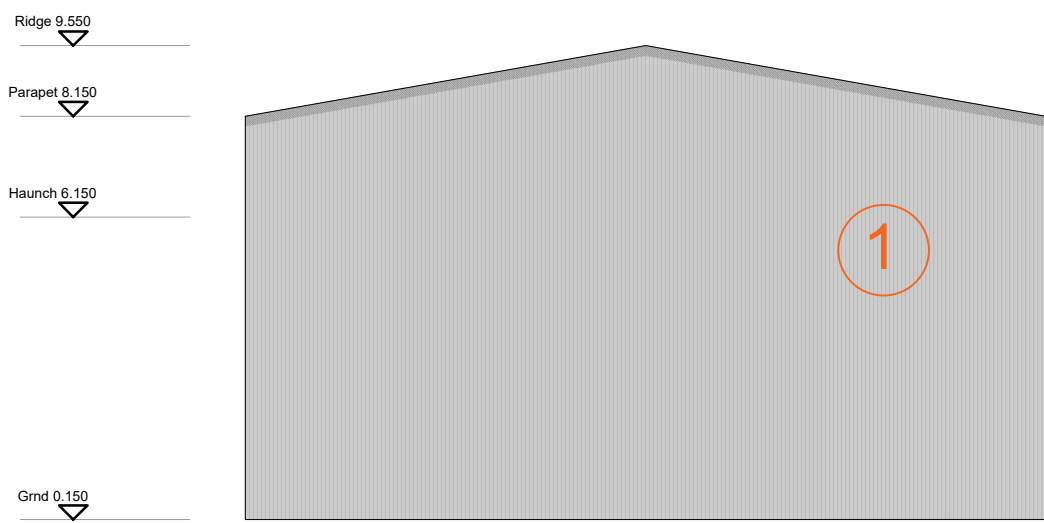

Block G - Proposed Side Elevation

Rev	Description	By	Date
P01	Initial Issue	PJ	04.09.20
P02	Feature Panels Amended	PJ	06.10.20
P03	Amended for Updated Layout	MC	24.02.21
P04	Planning Issue	MC	14.12.21

- Key
- ① Main Cladding Panel: Vertical Composite Cladding Panel. Colour: Light grey tbc
 - ② Feature Cladding Panel: Small Ribbed Horizontal Cladding Panel. Colour: Feature colour tbc
 - ③ Windows and Doors within Main Cladding Panels: Powder Coated Aluminium. Colour: To match main cladding panel.
 - ④ Windows and Doors within Feature Panels: Powder Coated Aluminium. Colour: To match feature cladding panel.
 - ⑤ Steel Roller Shutter Doors. Colour: Contrasting grey colour tbc.

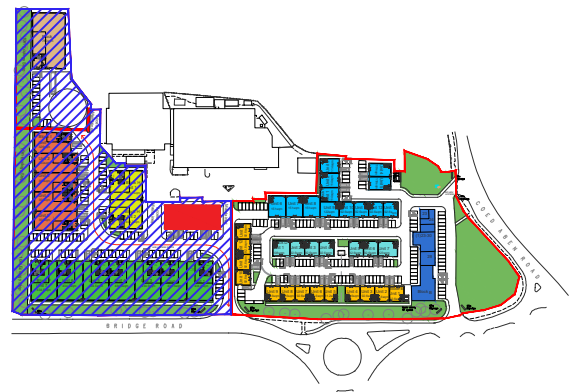

Key Plan

MC AU	Modern City Architecture & Urbanism		
	Eastgate 2 Castle Street Castlefield Manchester M3 4LZ		
	t: 0161 974 7203 e: info@mcau.co.uk www.mcau.co.uk		
	Client FI REAL ESTATE		
Project Site 1, Bridgeway Wrexham			
Description Proposed Elevations Block G			
Status PLANNING			
Scale 1:150@A1	Drawn By MCAU	Date Jul20	
Job Number 1182	Drawing Number 05-007	Revision P04	