




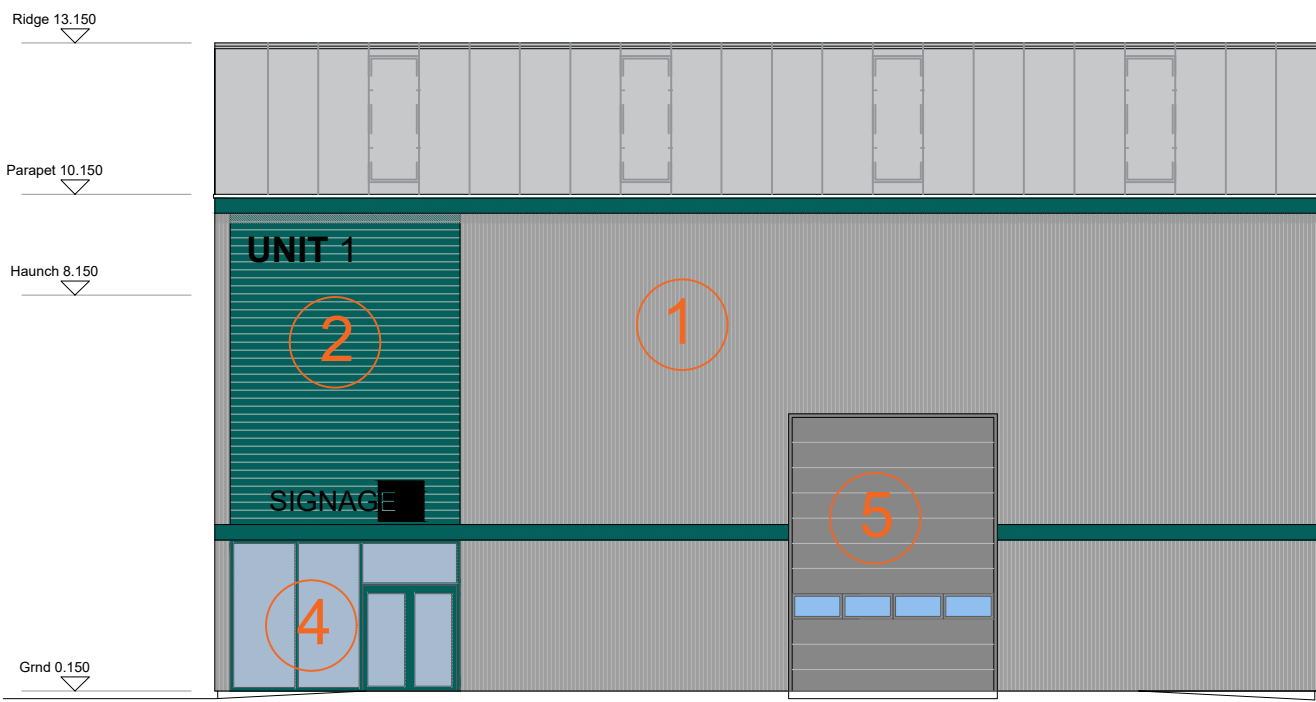

Block J - Proposed Front Elevation

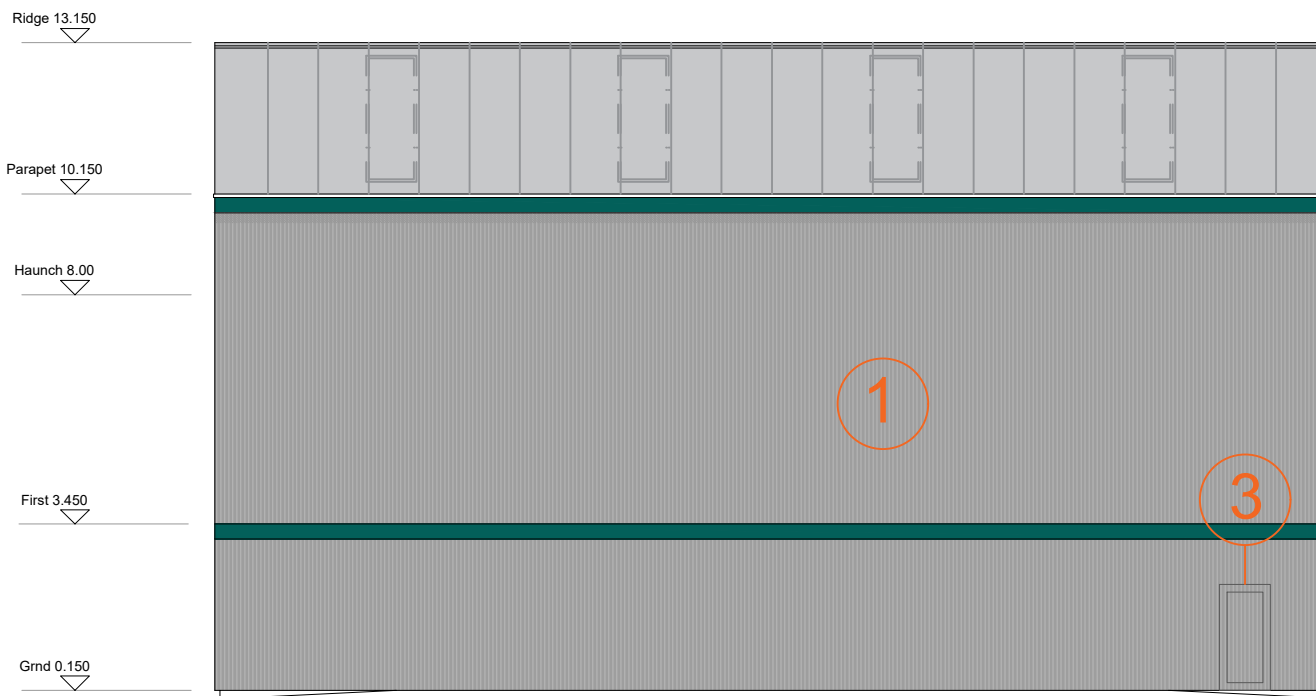

Block J - Proposed Rear Elevation

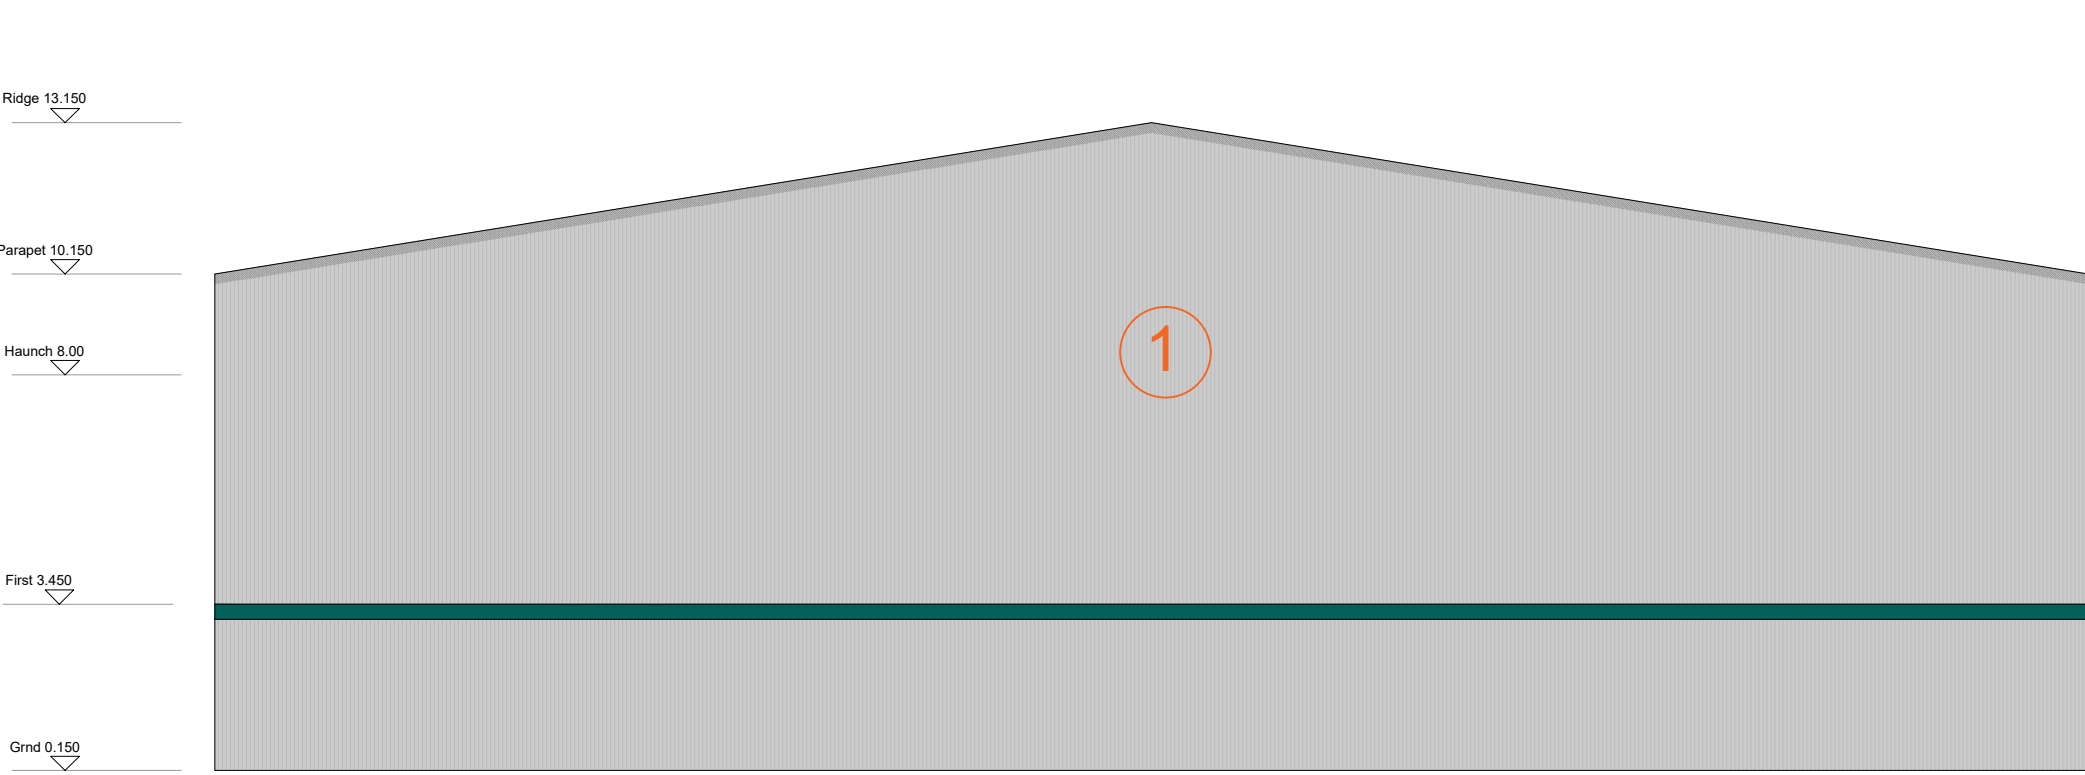

Block J - Proposed Side Elevation

Rev	Description	By	Date
P01	Initial Issue	PJ	04.09.20
P02	Feature Panels Amended	PJ	06.10.20
P03	Amended for Updated Layout	MC	24.02.21
P04	Planning Issue	MC	14.12.21
P05	Mezzanine's Removed	MC	10.01.22
P06	Key Plan Updated	EF	29.11.24

- Key
- ① Main Cladding Panel: Vertical Composite Cladding Panel. Colour: Light grey tbc
 - ② Feature Cladding Panel: Small Ribbed Horizontal Cladding Panel. Colour: Feature colour tbc
 - ③ Windows and Doors within Main Cladding Panels: Powder Coated Aluminium. Colour: To match main cladding panel.
 - ④ Windows and Doors within Feature Panels: Powder Coated Aluminium. Colour: To match feature cladding panel.
 - ⑤ Steel Roller Shutter Doors. Colour: Contrasting grey colour tbc.



Key Plan

MC AU	Modern City Architecture & Urbanism	
	Eastgate 2 Castle Street Castlefield Manchester M3 4LZ t: 0161 974 7203 e: info@mcau.co.uk www.mcau.co.uk	
Client		
FI REAL ESTATE		
Project		
Site 1, Bridgewater Wrexham		
Description		
Proposed Elevations Block J		
Status		
PLANNING		
Scale	Drawn By	Date
1:150@A1	MCAU	Jul20
Job Number	Drawing Number	Revision
1182	05-010	P06