




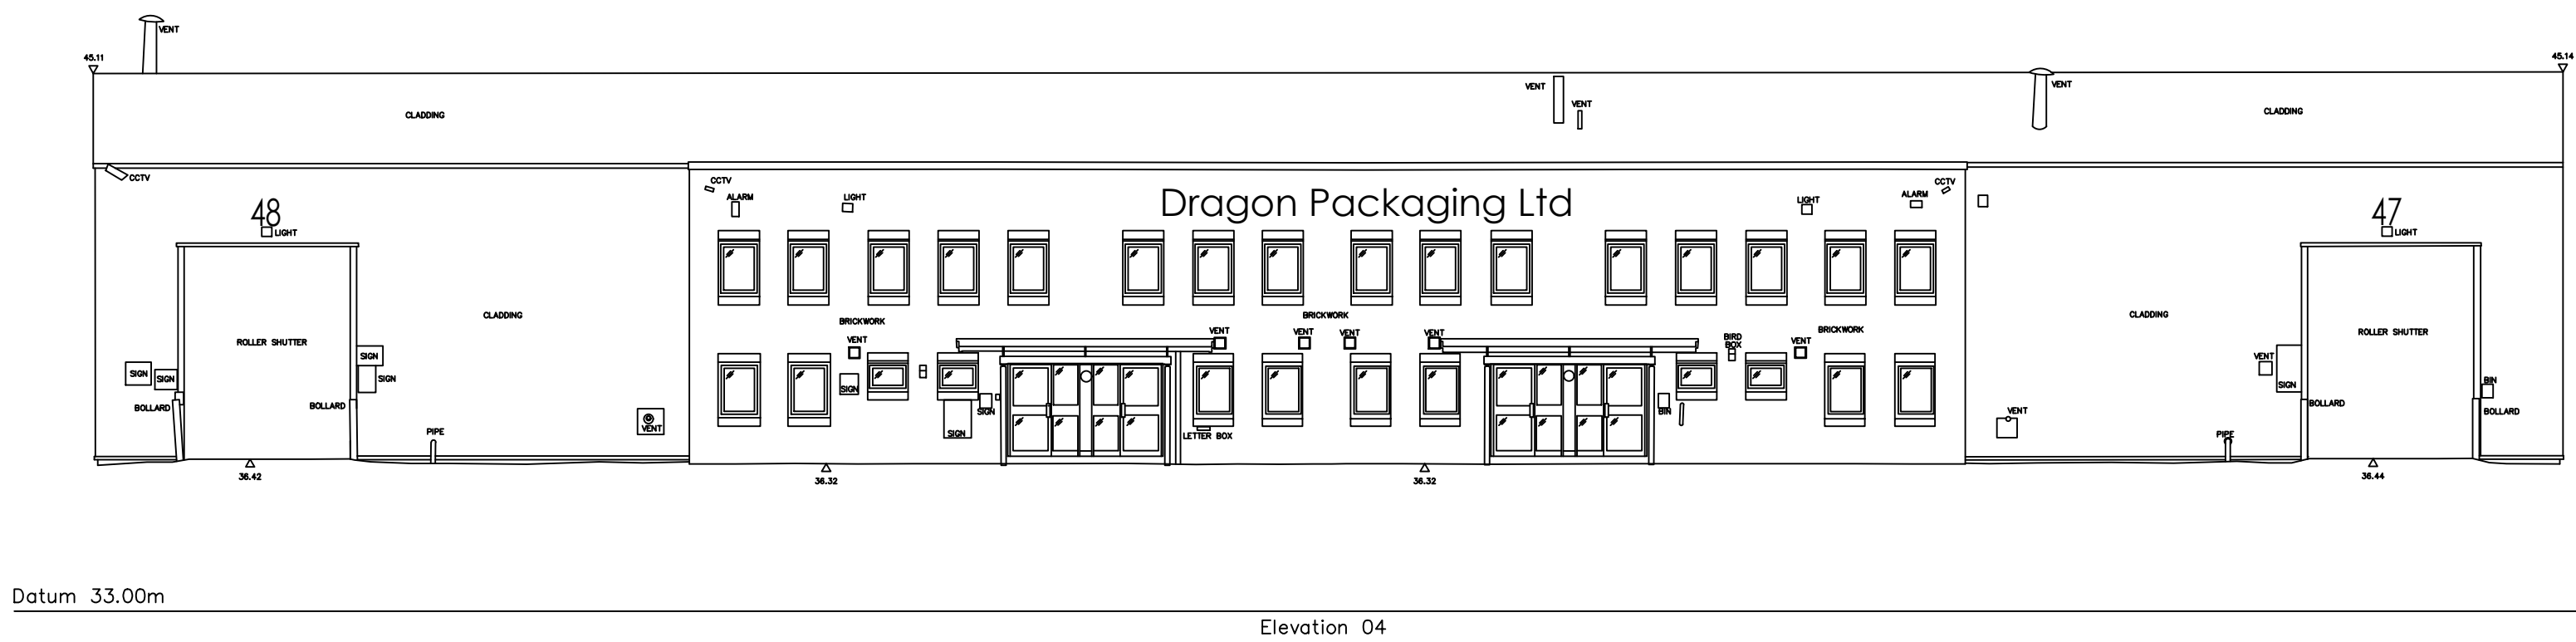


NORTH EAST ELEVATION

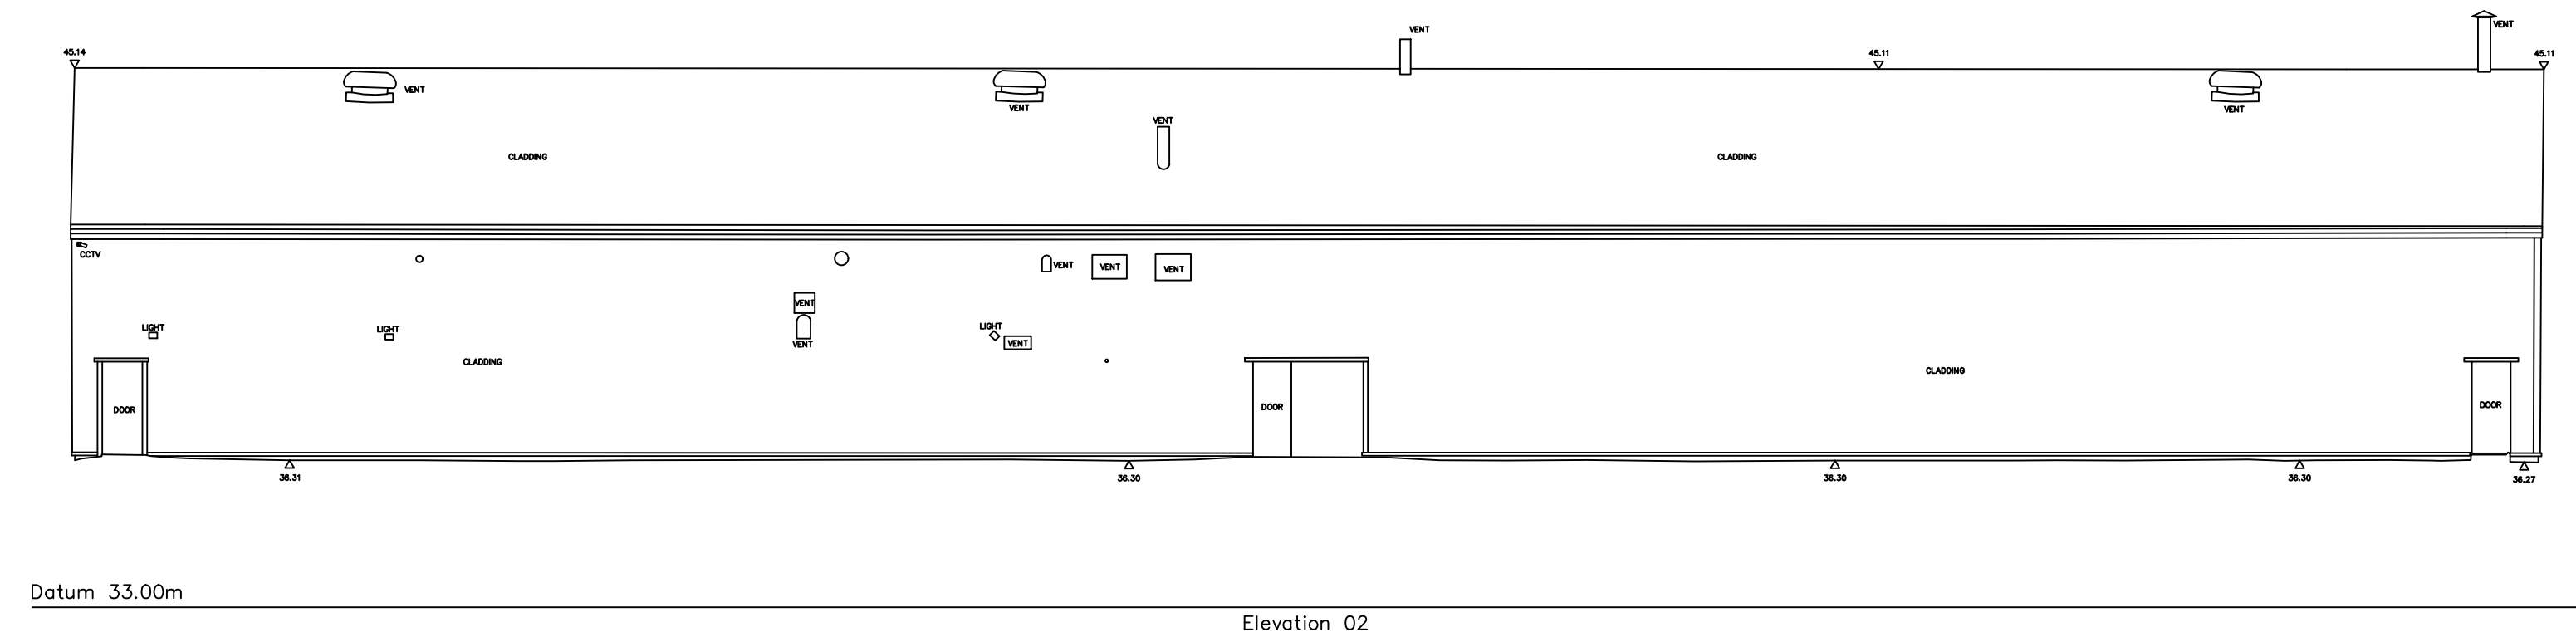

SOUTH WEST ELEVATION

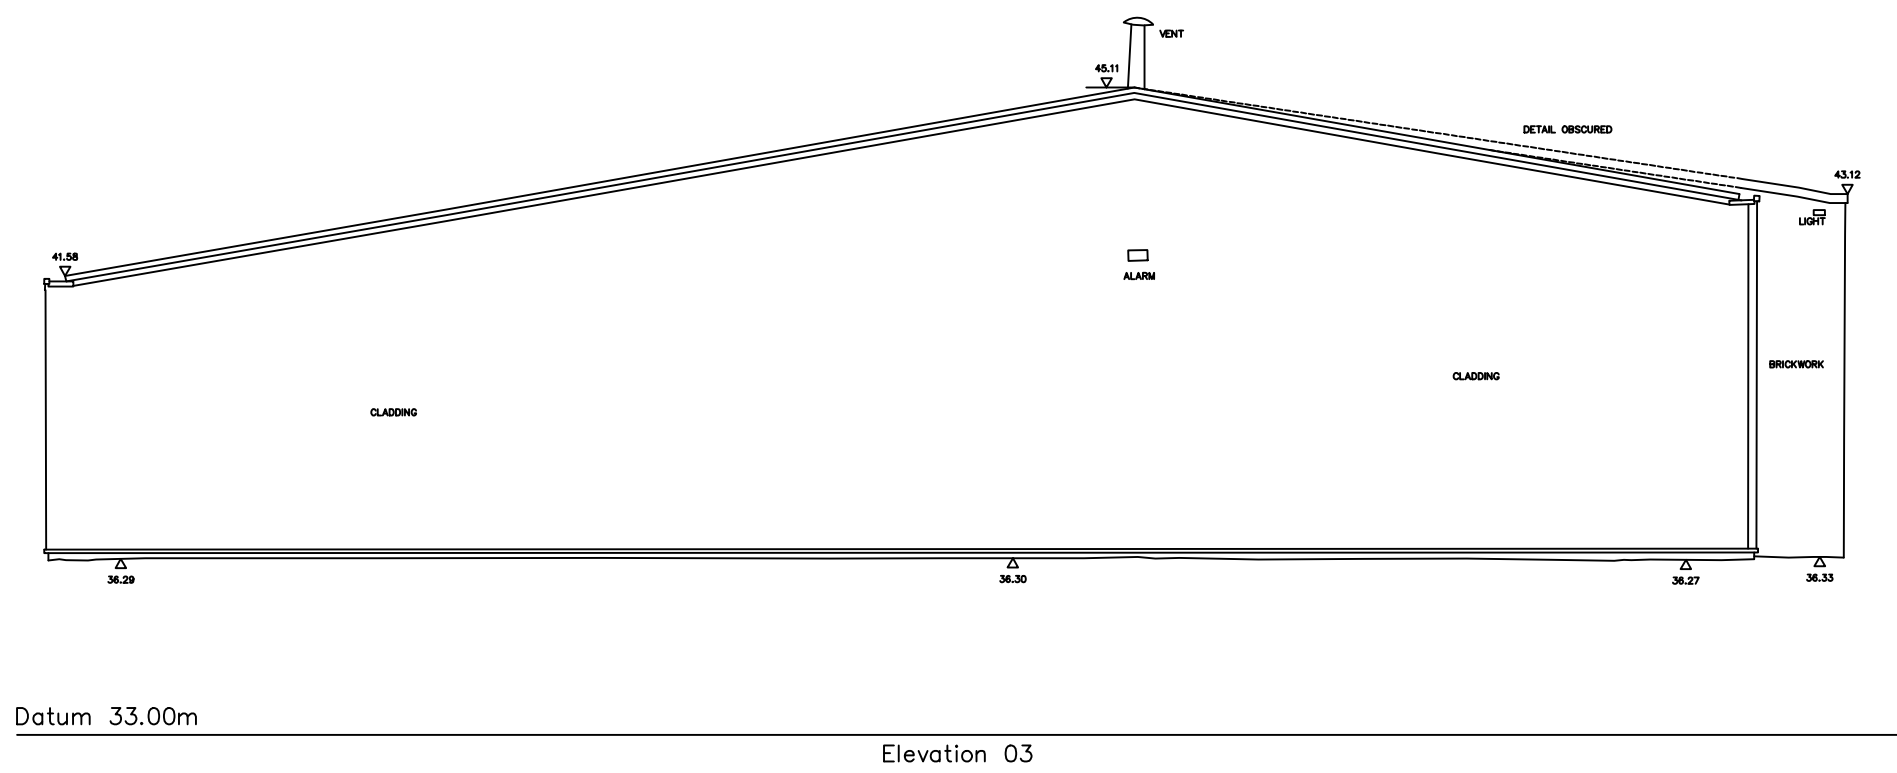

SOUTH EAST ELEVATION

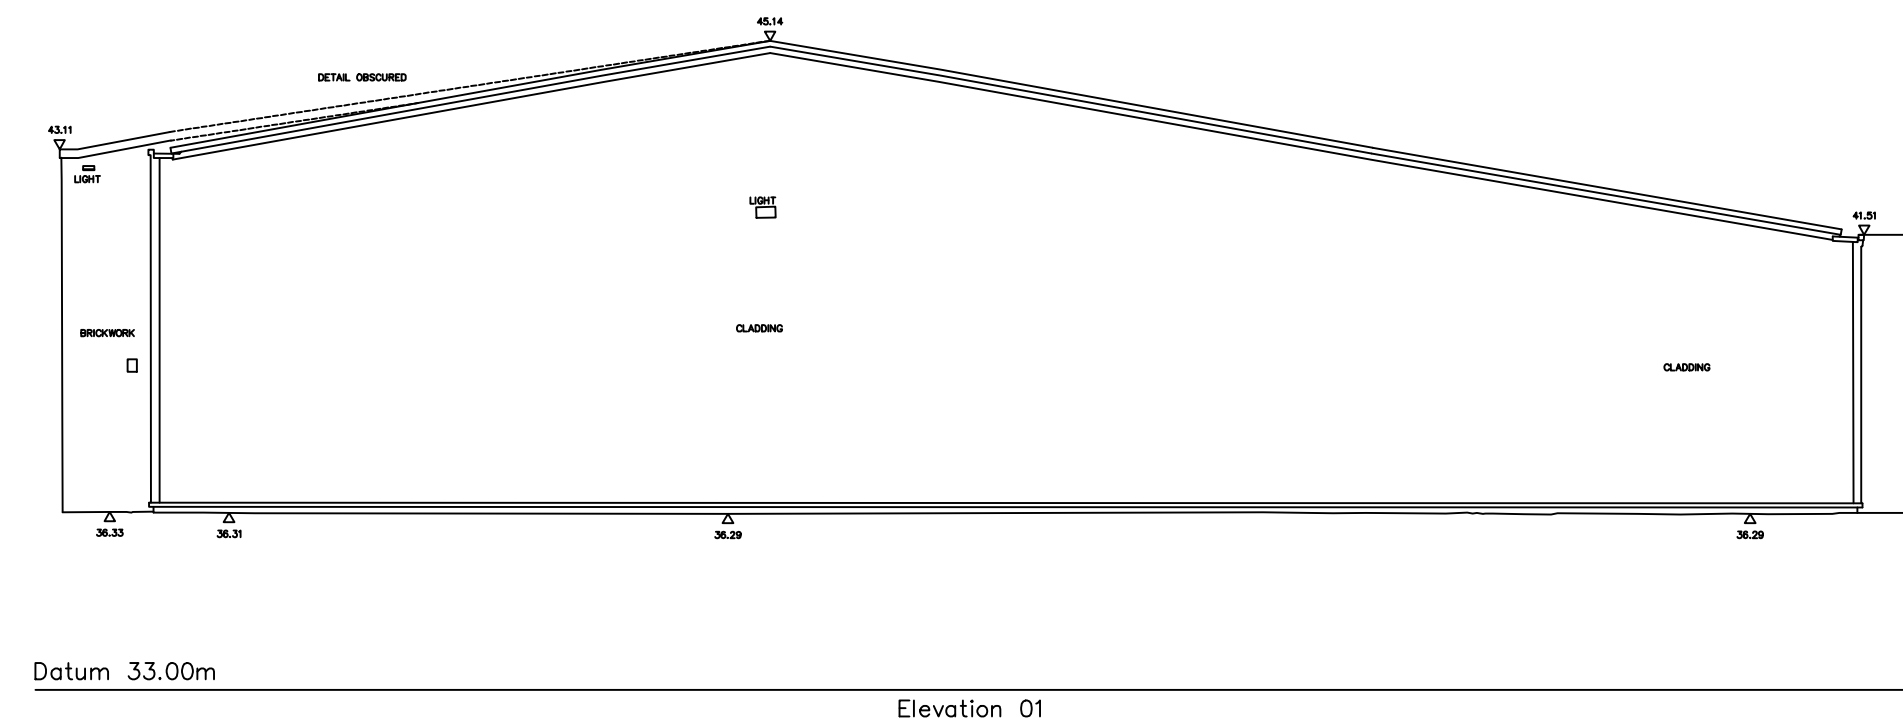

NORTH WEST ELEVATION

MC

AU

Modern City

Architecture & Urbanism

Eastgate

2 Castle Street

Castlefield

Manchester

M3 4LZ

t: 0161 974 7203

e: info@mcau.co.uk

www.mcau.co.uk

Client
F.I. Real Estate Management
Project
Dragon Packaging
Wrexham
Description
Existing Elevations

Status		
Information		
Scale	Drawn By	Date
1:200@A1	PJ	AUG22
Job Number	Drawing Number	Revision
1211	05-000	P1