




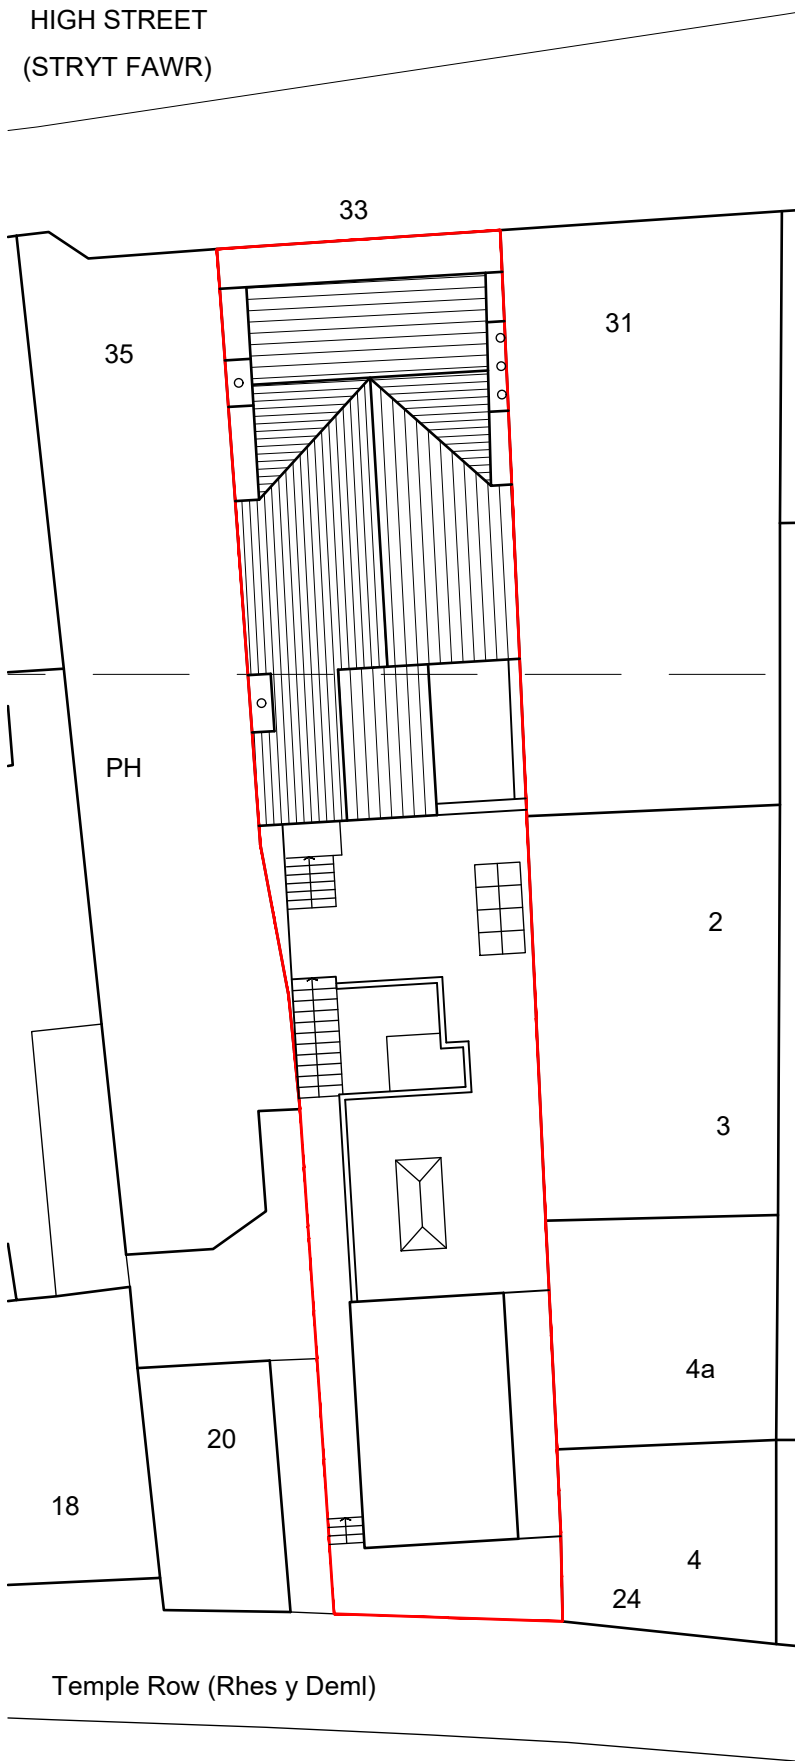

Existing Site plan 1:200

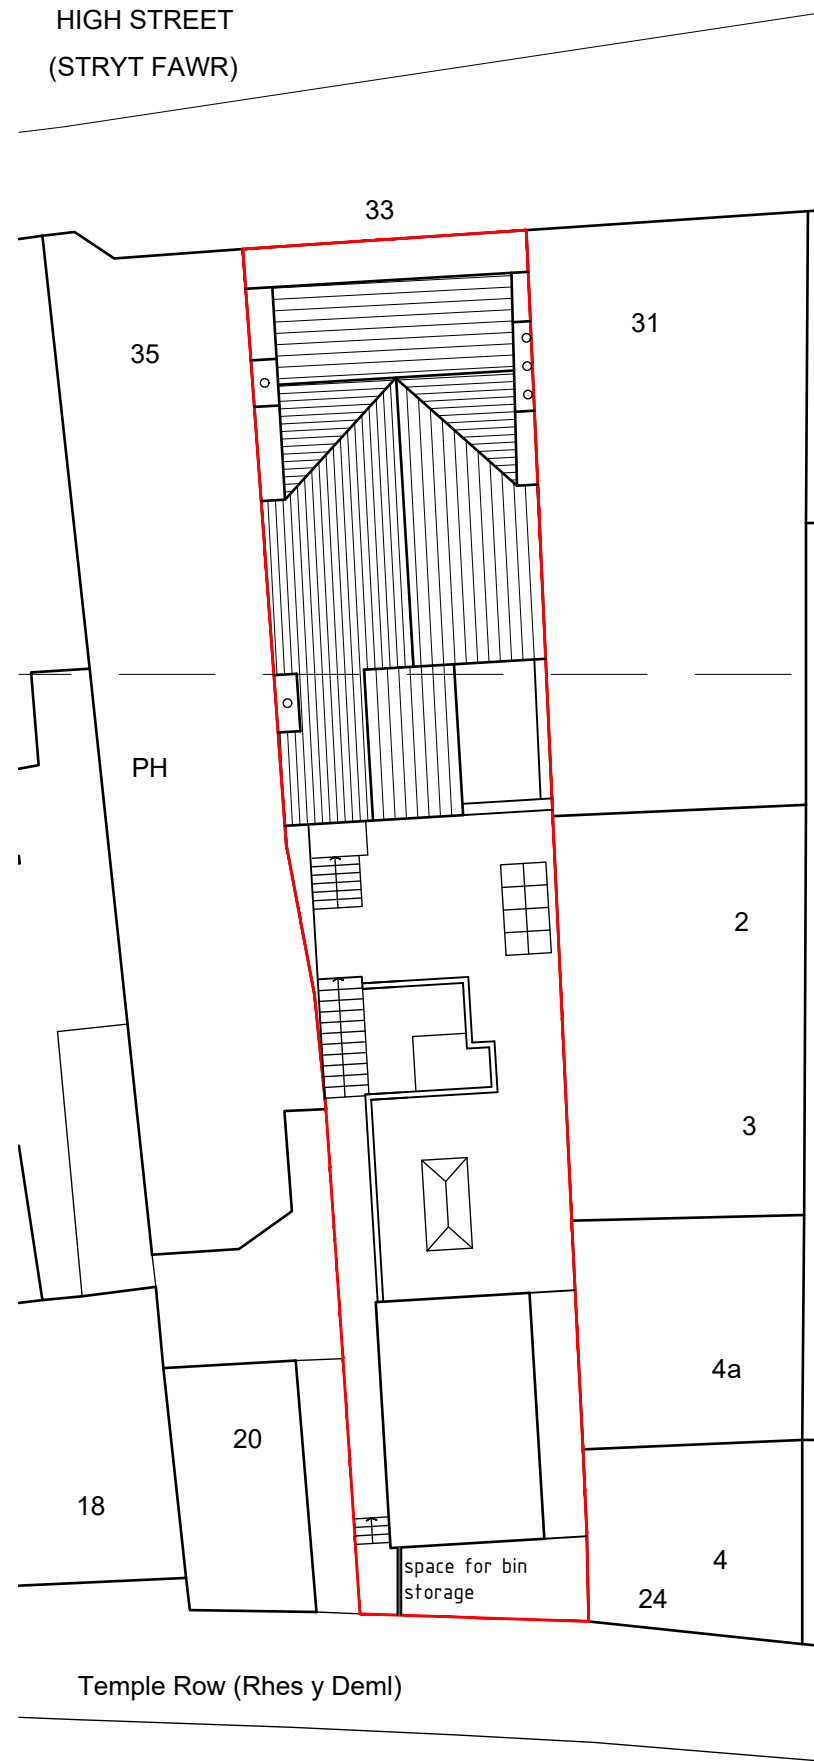


Proposed Site plan 1:200

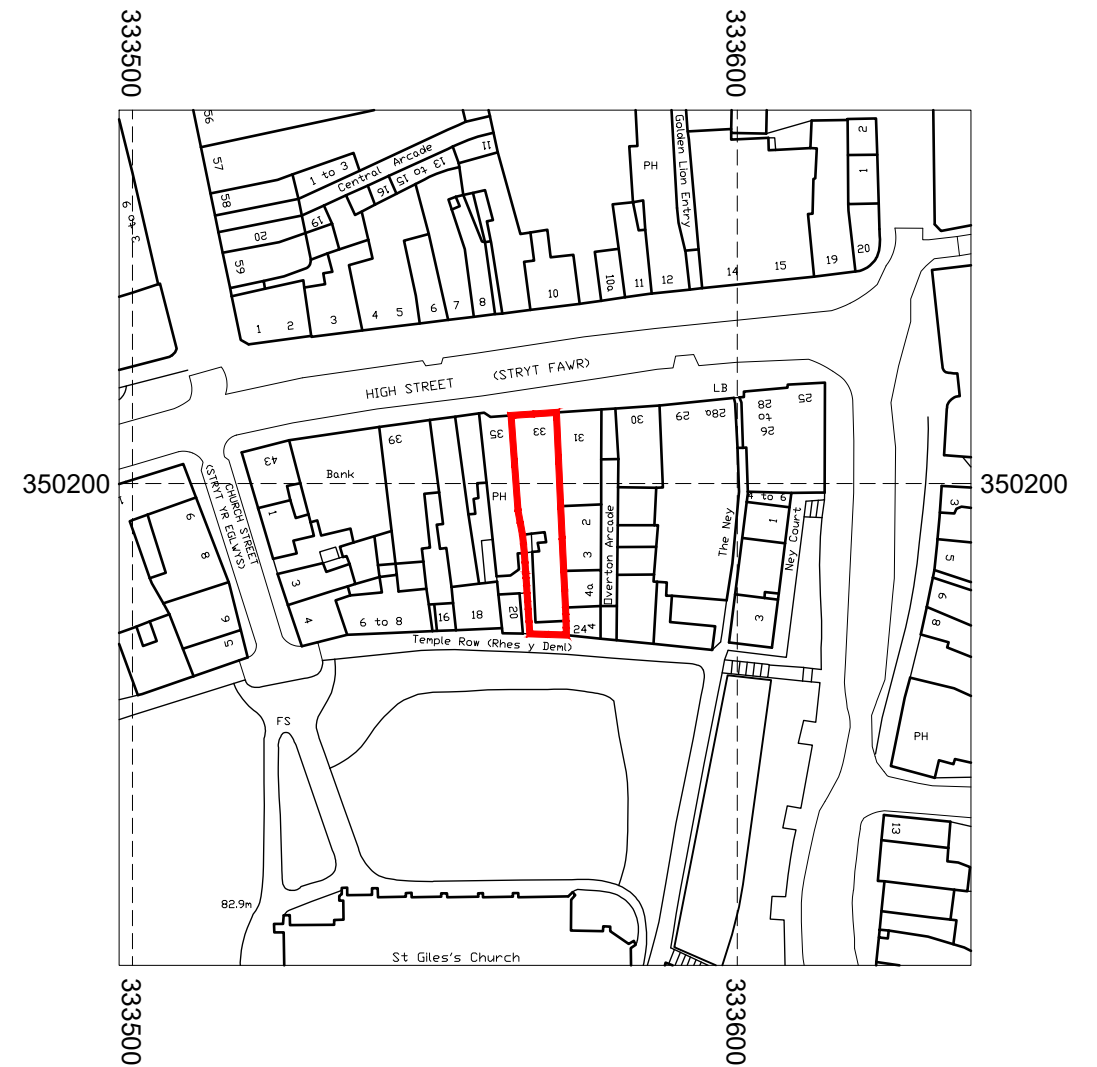

Site location plan 1:1250



©Crown Copyright and database rights 2023 OS 100047474

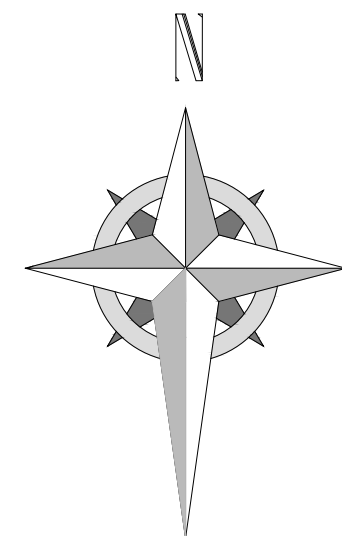

HDS ARCHITECTURAL SERVICES
HDS Architectural Services, The Foundry,
15 Yorke Street, Wrexham
LL13 8LW
Tel (01978) 345250
www.hdsarchitectural.co.uk

Project; 33 High Street, Wrexham, LL13 8HY	
Title; 04-Site location plan	Scale (A3); 1:200/1250
Dwg No; HS/PD/04	Date; 11.07.23
Revision; Rev-A Dis W/C amended, Partition added Rev-B Dis W/C removed 10.10.23	