


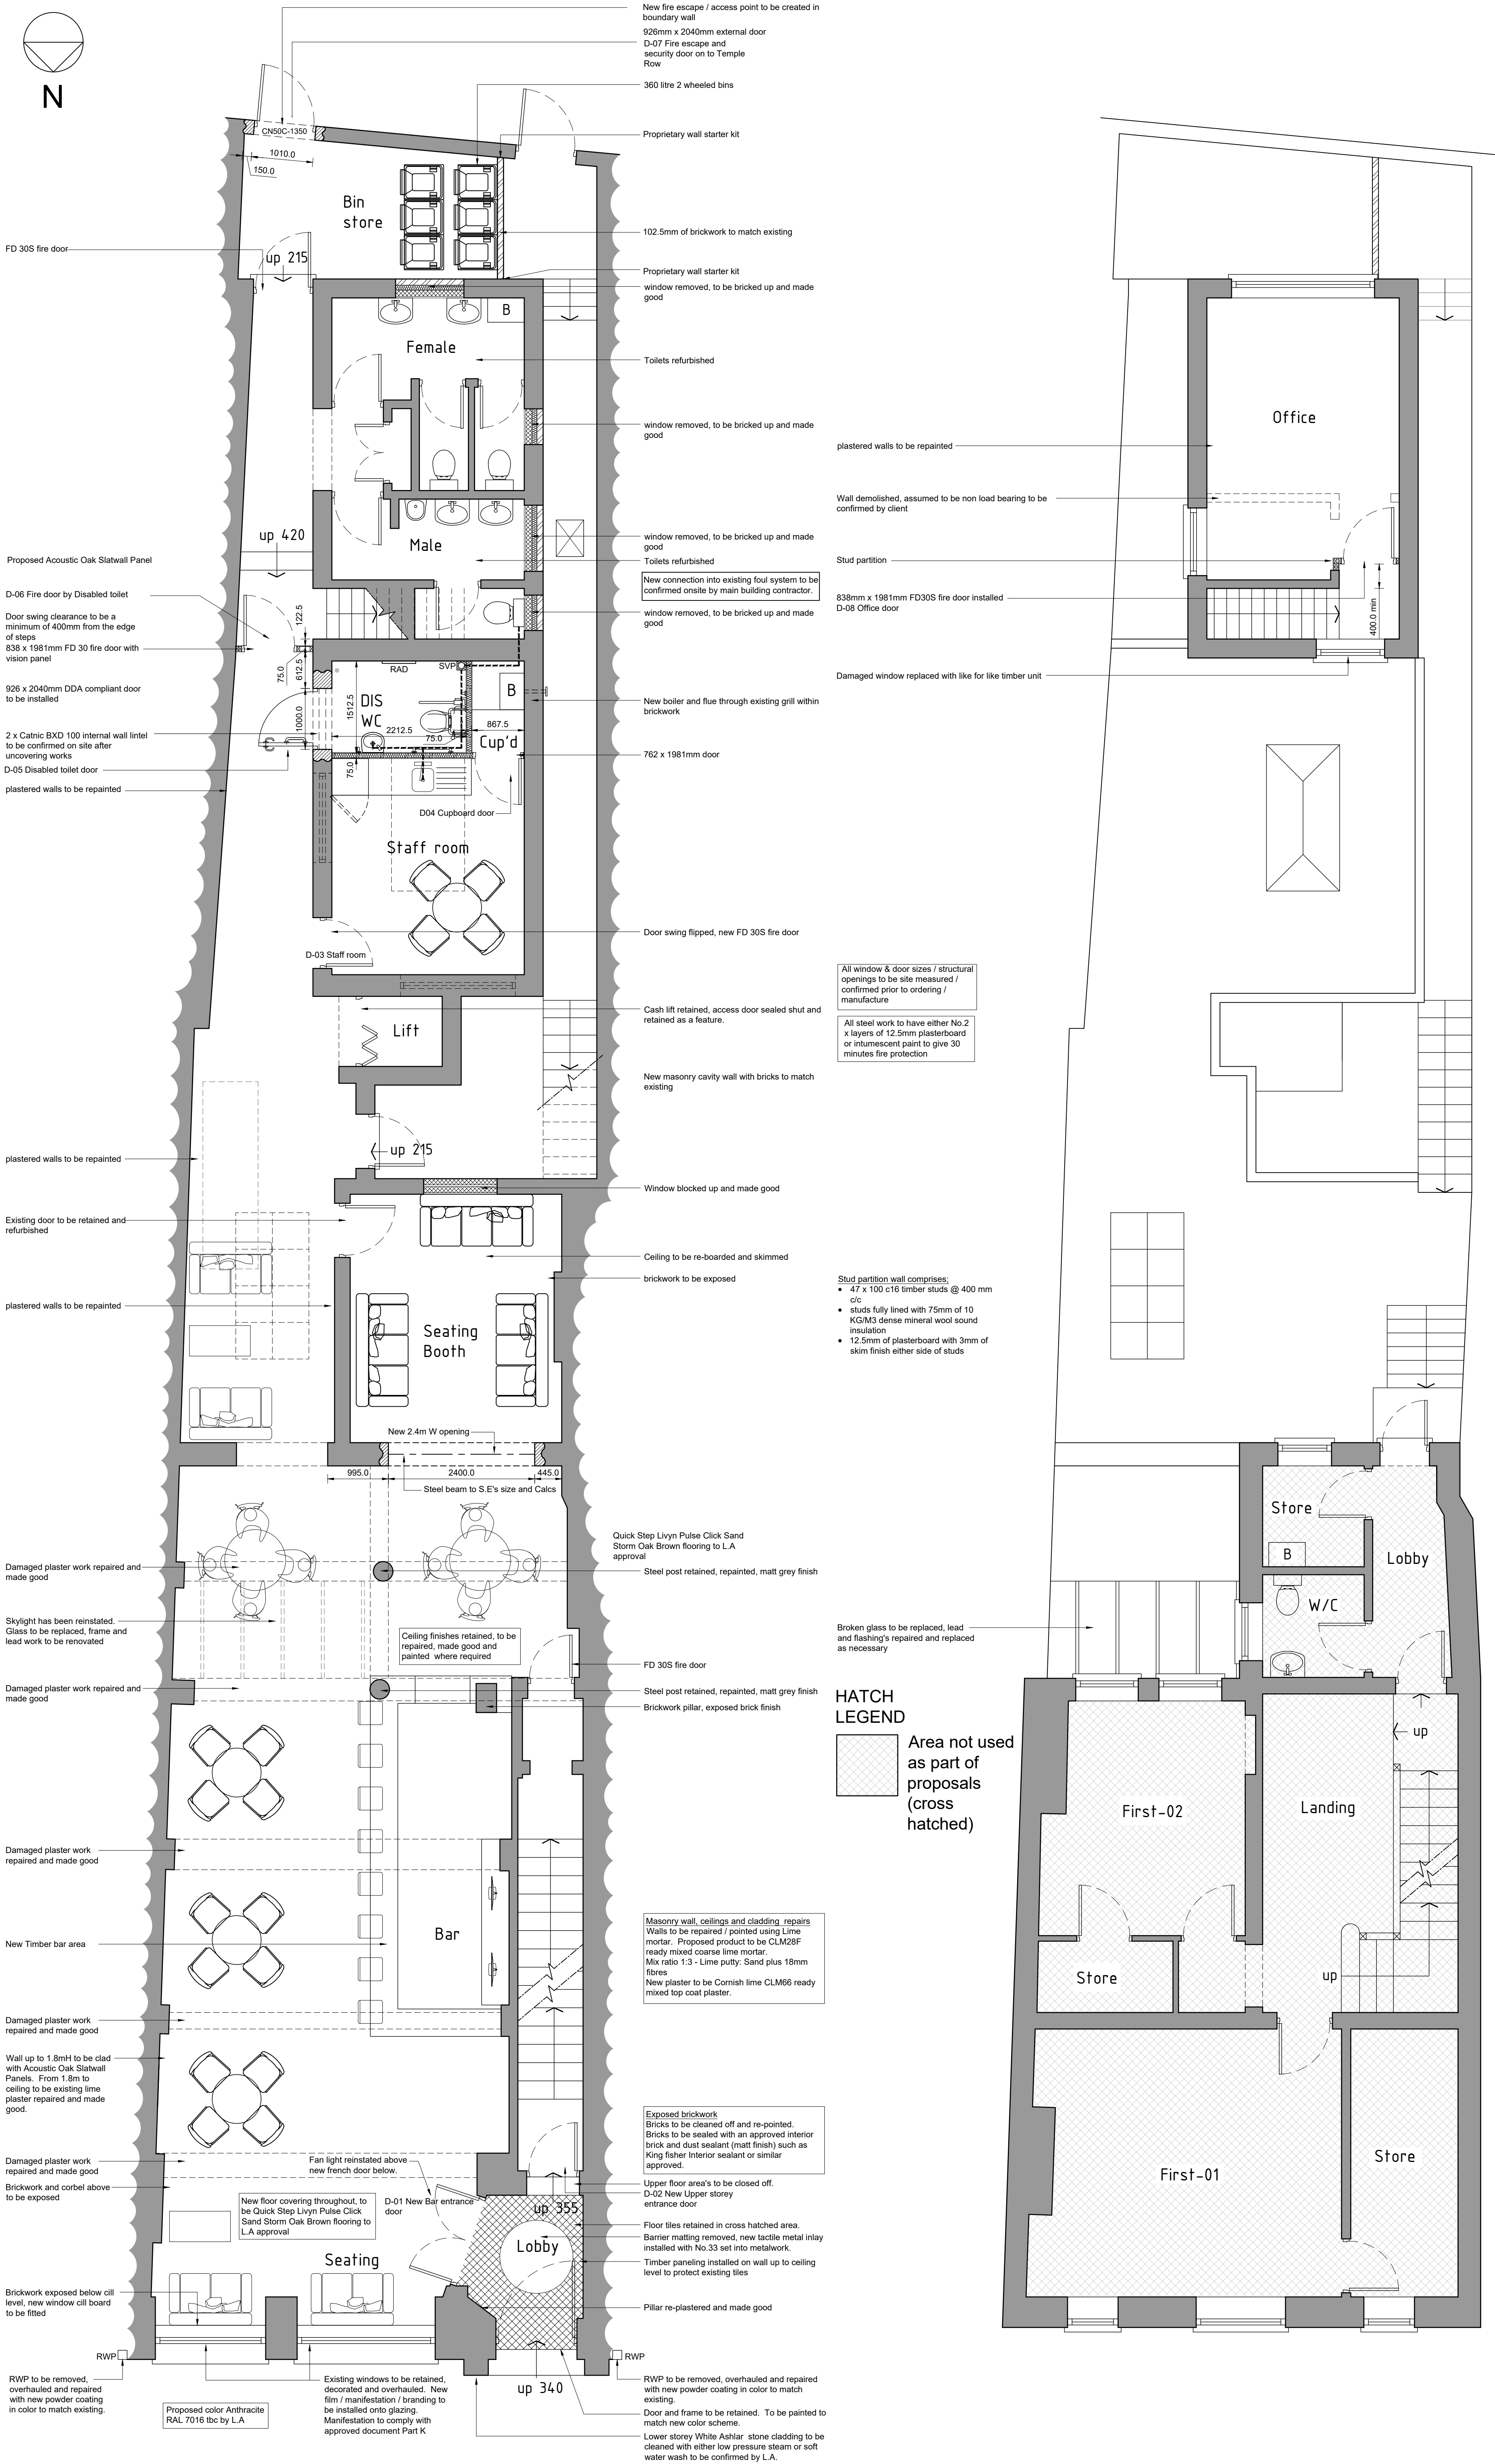

Building regs



Project; 33 High Street, Wrexham, LL13 8HY	
Title; 01-Ground & First Floor Plan	Scale (A1); 1:50
Dwg No; HS/BR/01	Date; 05.09.23
Revision; Rev-A Disabled toilet swing direction flipped, staff room door flipped inwards and fire door added to main corridor 13.11.23 Rev-B opening on left of new opening from bar no longer adjusted 17.01.24 Rev-C Door numbers added 29.02.24	