




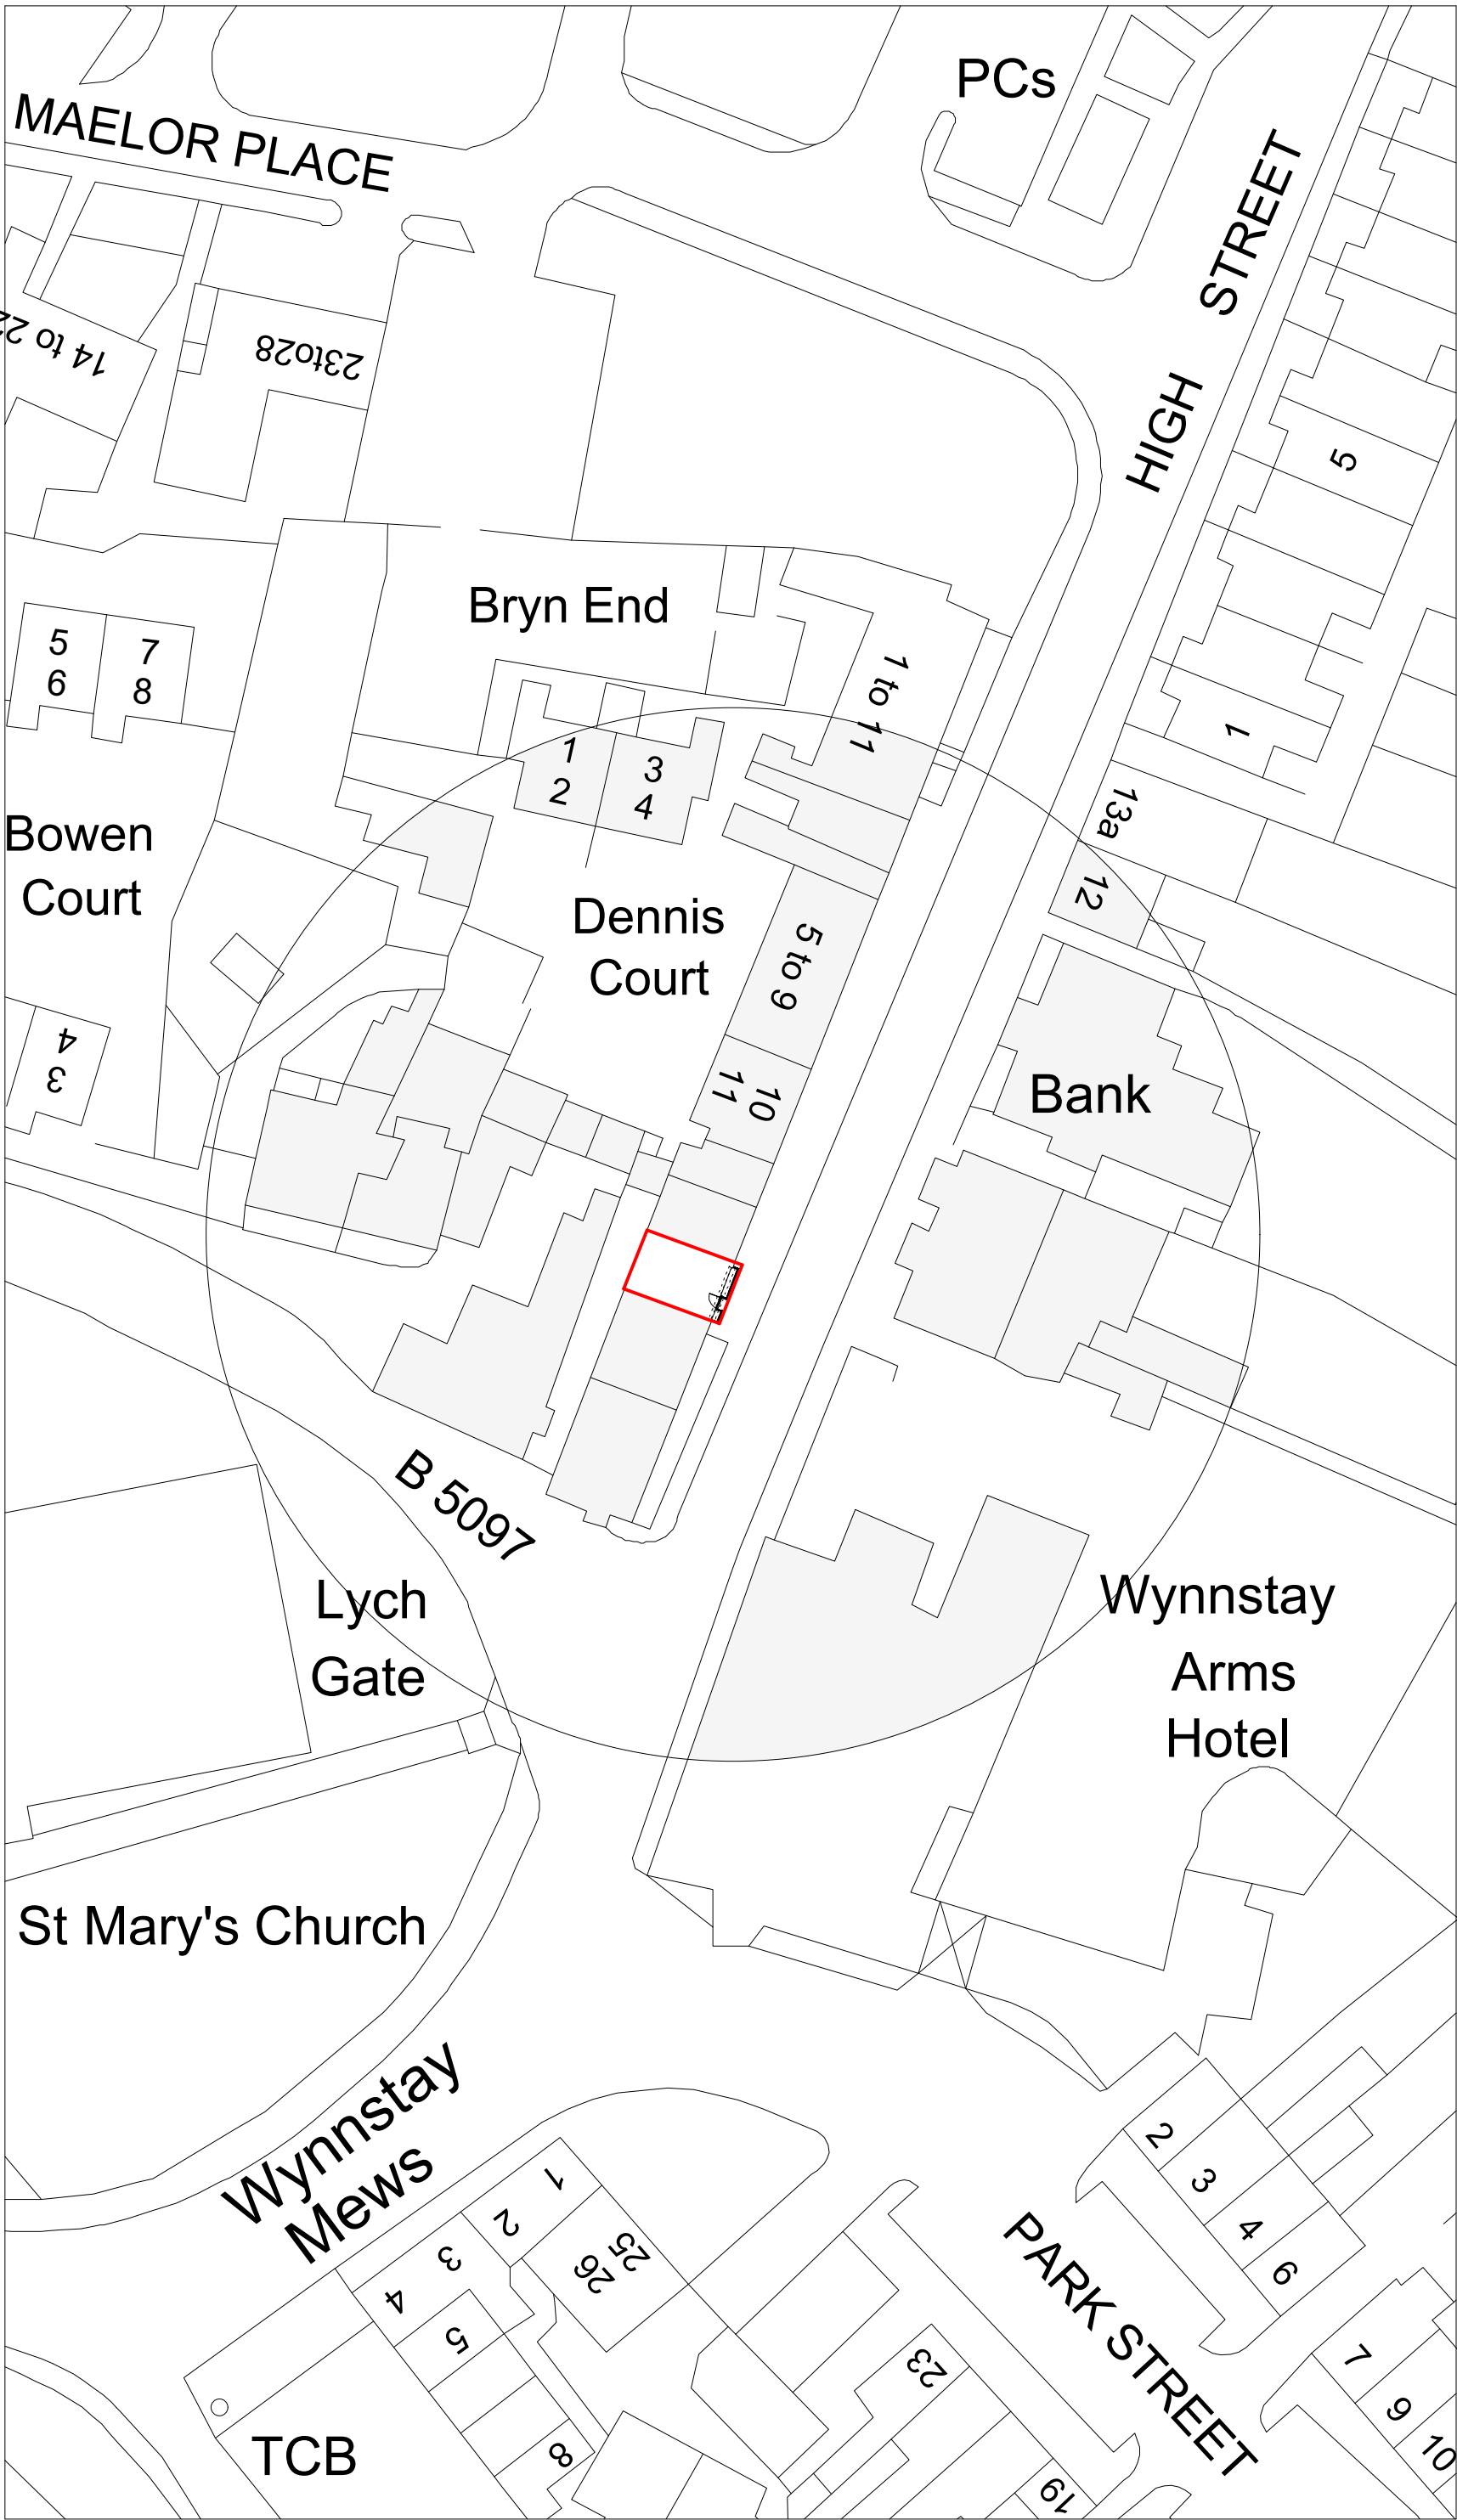

Site Plan 1:500

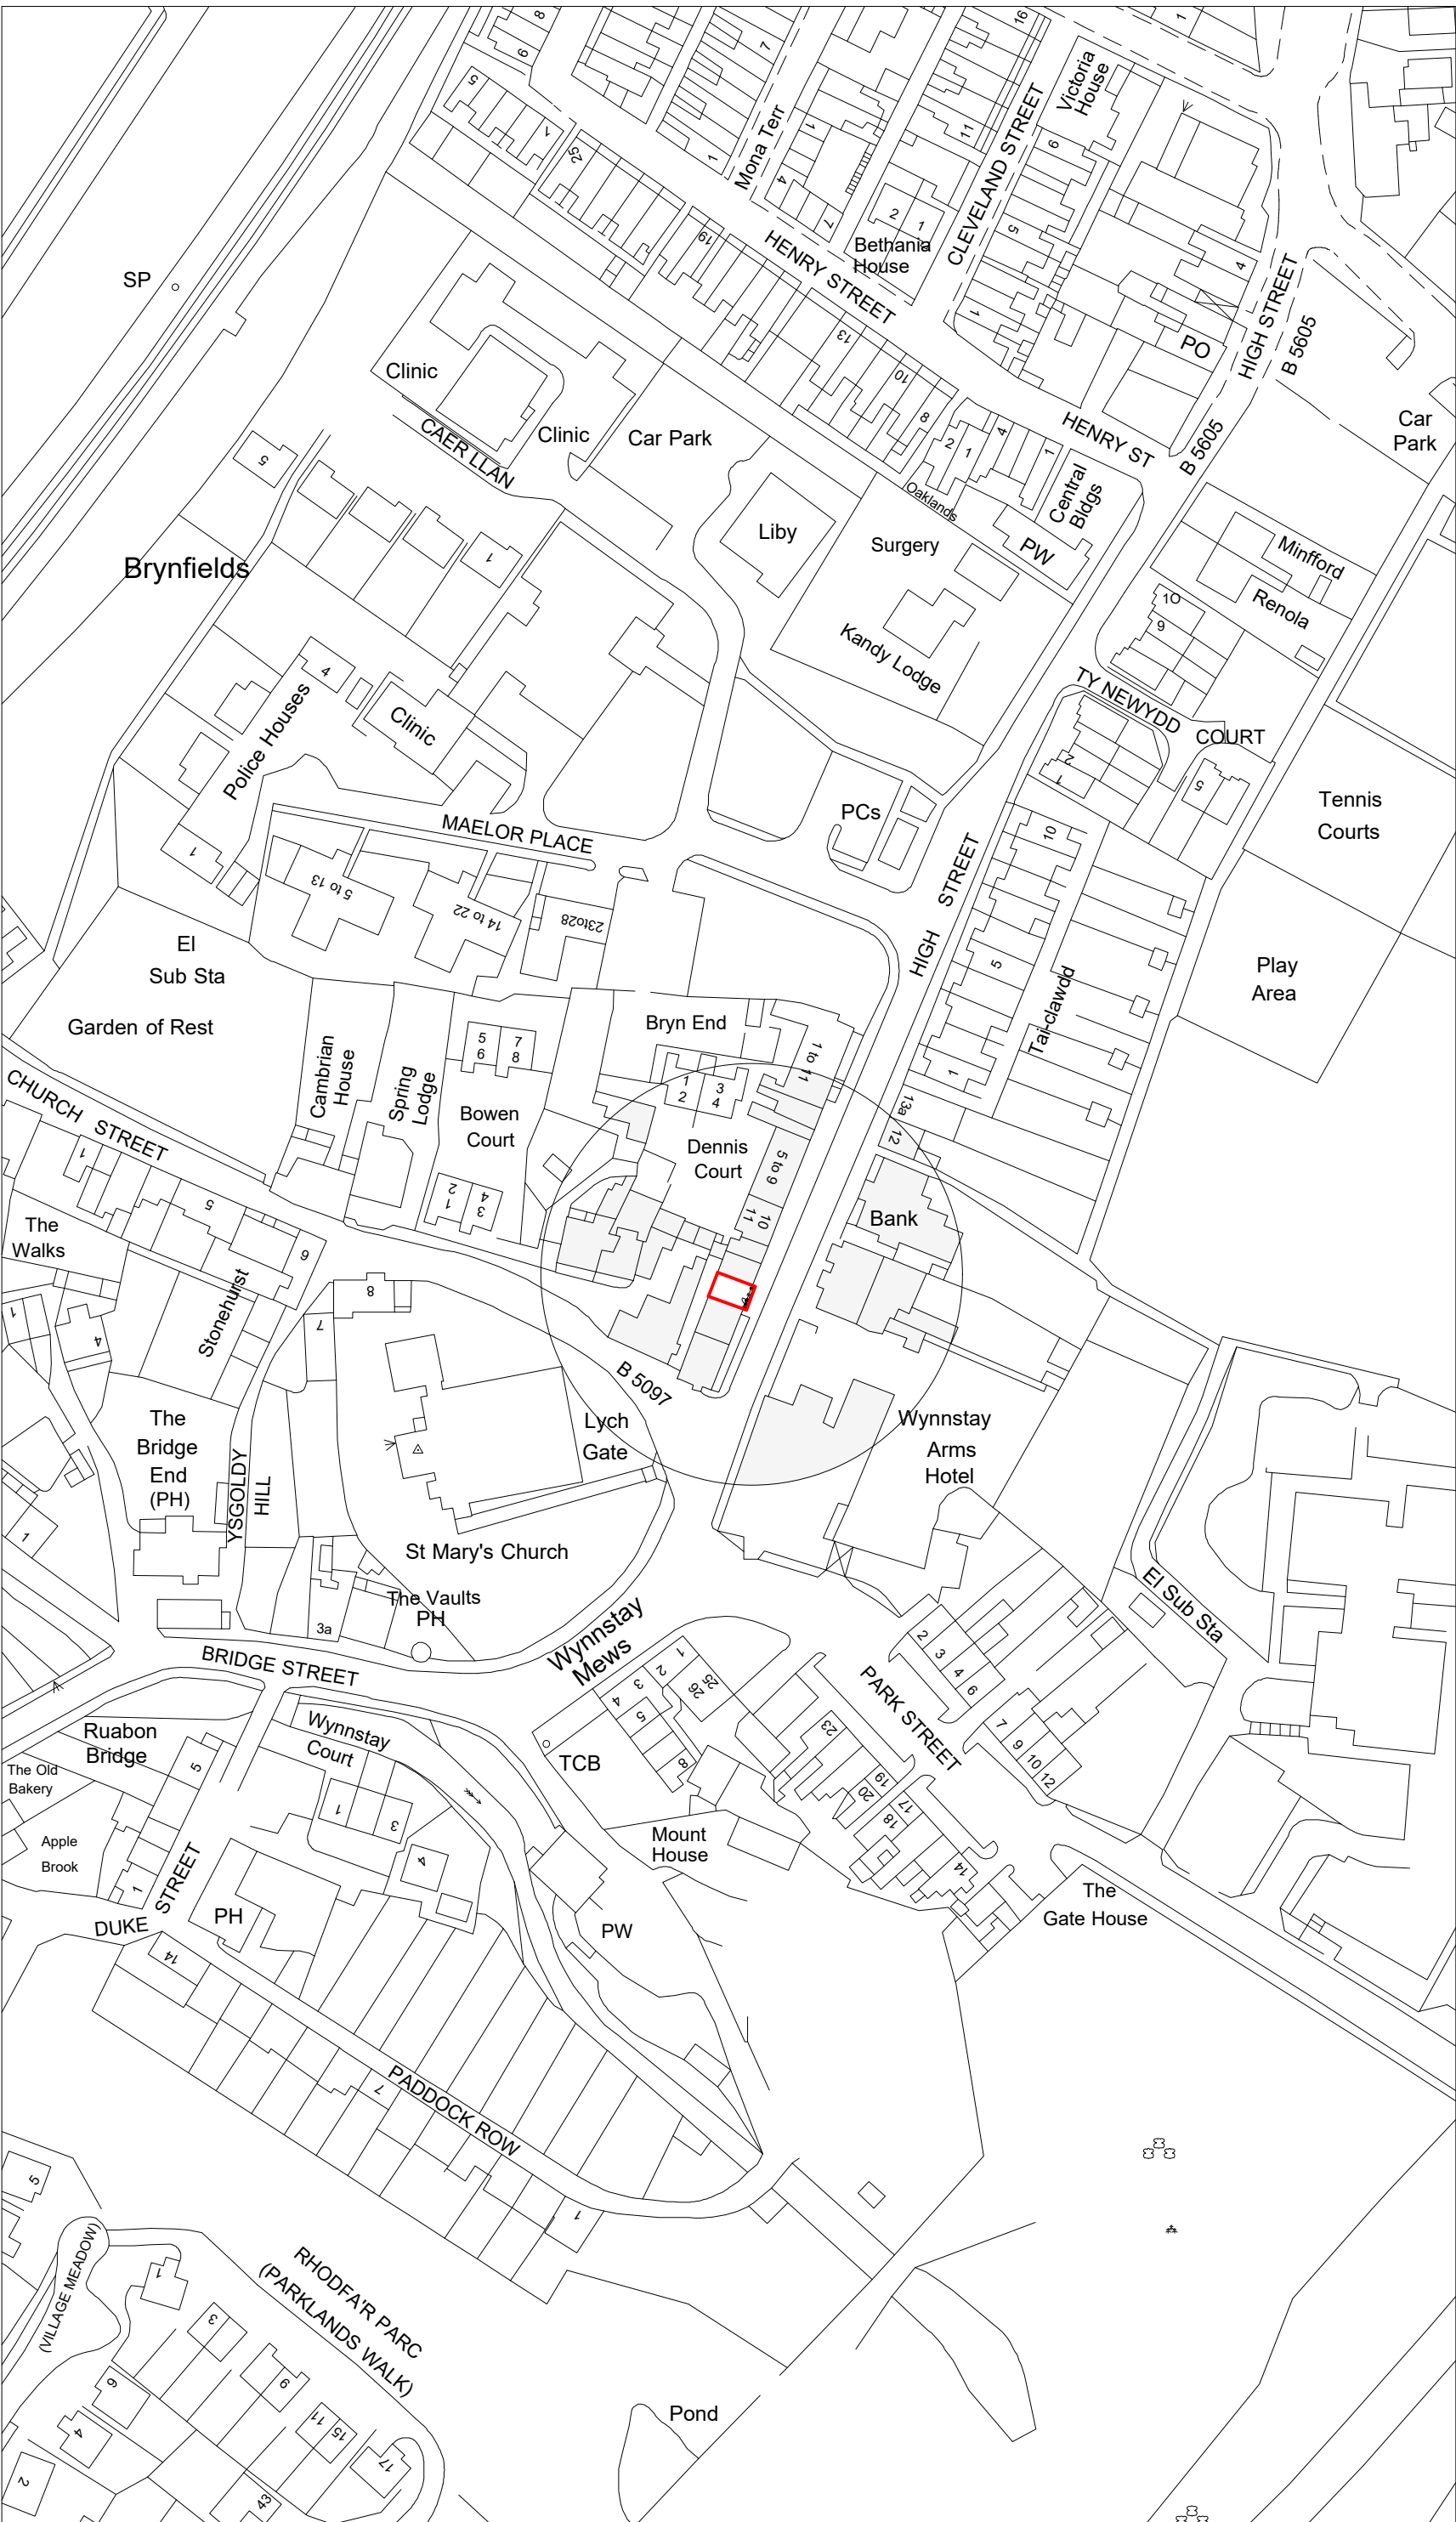

Location Plan 1:1250

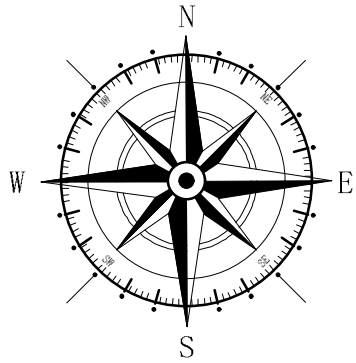

Key

Surrounding Buildings

Application Site

Rev	Date	Detail	Initial

Project: Proposed Replacement
Shop Front at
9 High Street
Ruabon , Wrexham
LL14 7TN

Title:
Planning: Site
& Location

Scale: (A2)
1:500 &
1:1250

Drawn By:
L. Fowles

Date:
Feb 2024

Drawing No:
E092/004

Sheet:
1 of 1

blueprint
architectural services



Office 3K4,
Redwither Business Tower,
Wrexham. LL13 9XT
Tel: 01978 356500
www.blueprintarchitectural.com

© copyright all rights reserved