




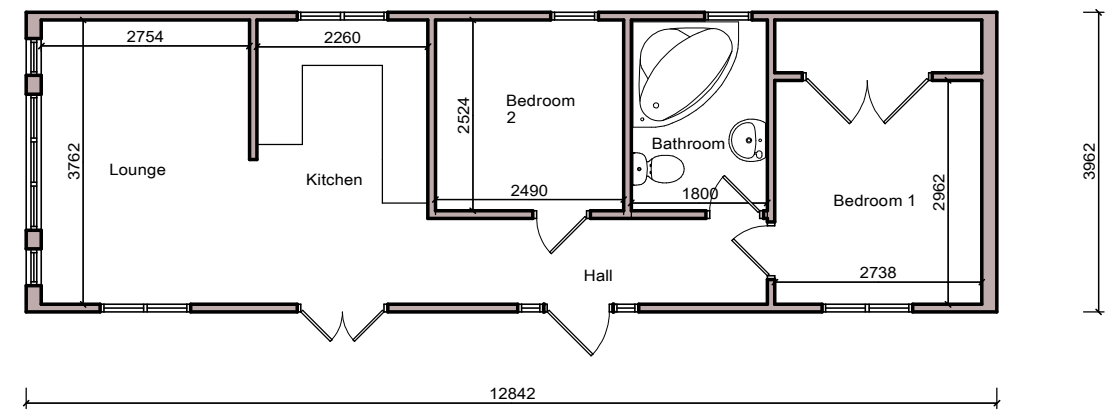

FLOOR PLAN

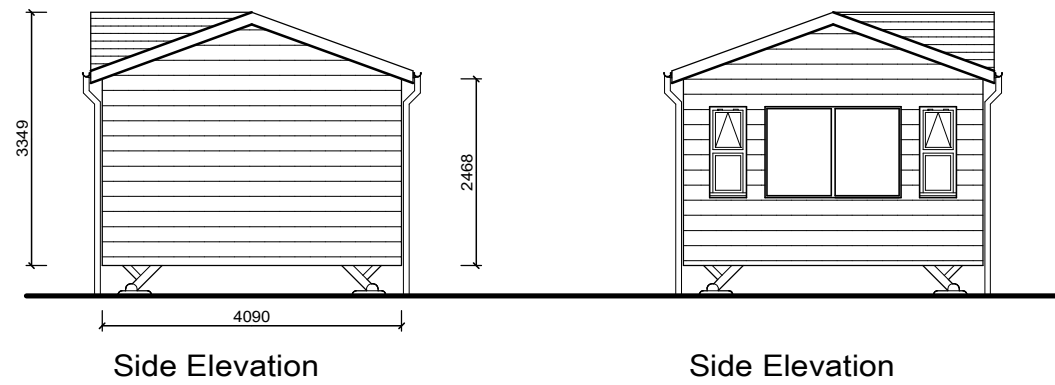

N.B. Gypsy / Traveller chalets are changed on a regular basis plans and picture above are the typical size and type of static caravan which are used.

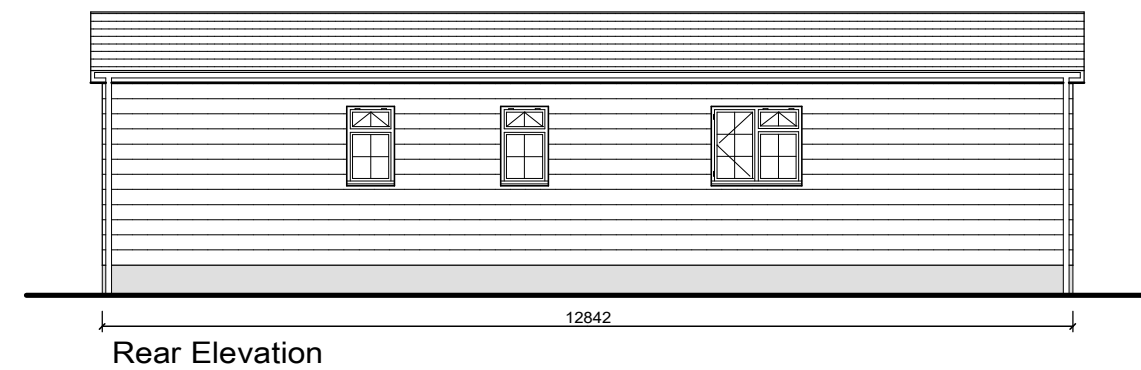

NOTES: All dimensions must be checked on site and not scaled from this drawing.	Client Mr Patrick Berry	Job Title Change of Use to Gypsy/Traveller site for 4 no. family pitches, bio-disc and vehicular entrance on Land at Stryt-y-Bydden, Caego New Broughton, Wrexham LL11 6TQ.	Drawing Title Typical Static Caravan Floor Plans and Elevations	Scale 1:100 A3		Drg No. 71353:1003	Rev -
				Date September 2023	Drawn by T.M.		
Trevor Mennell Planning Planning & Architectural Consultants The Gables Kendrick's Bank Bayston Hill Shrewsbury Shropshire SY3 0EH							