




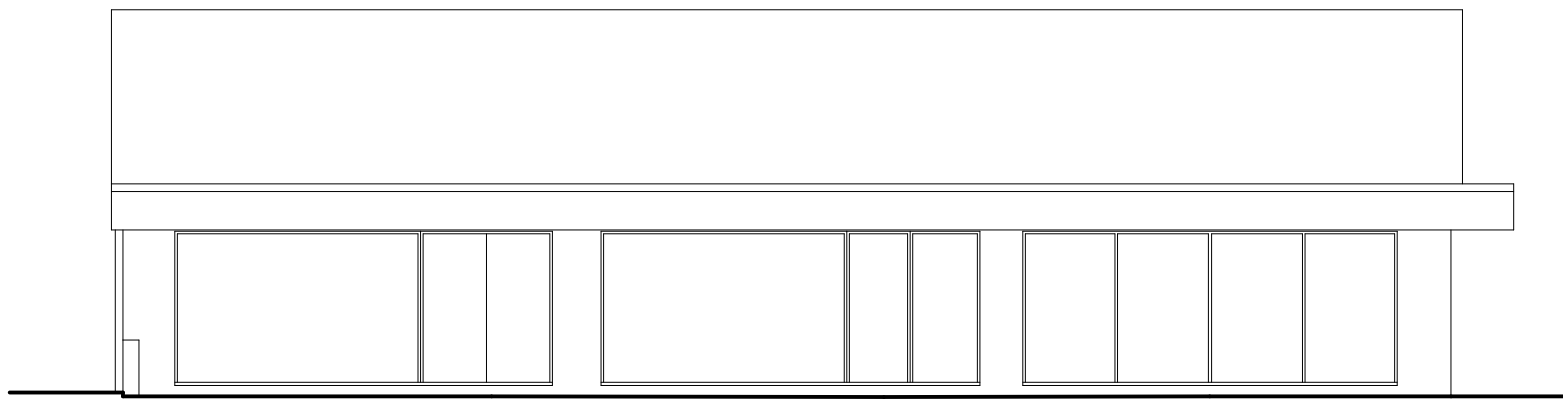


Front Elevation 1:100

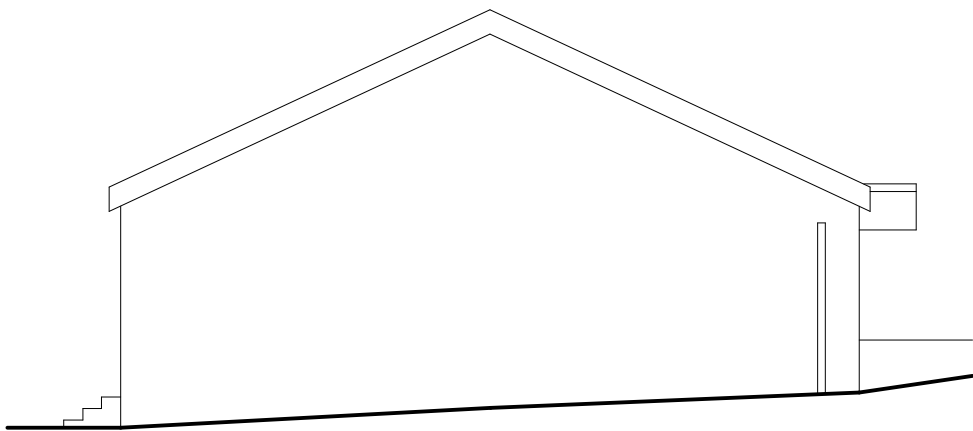

Side Elevation 1:100

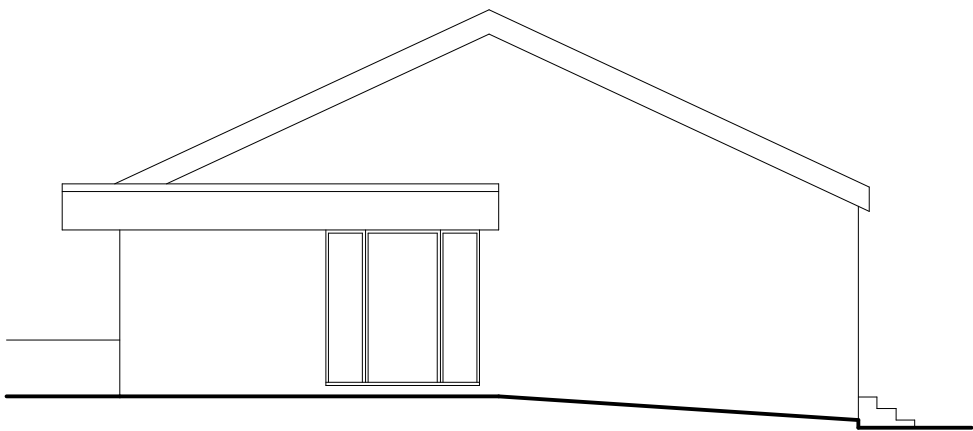

Side Elevation 1:100

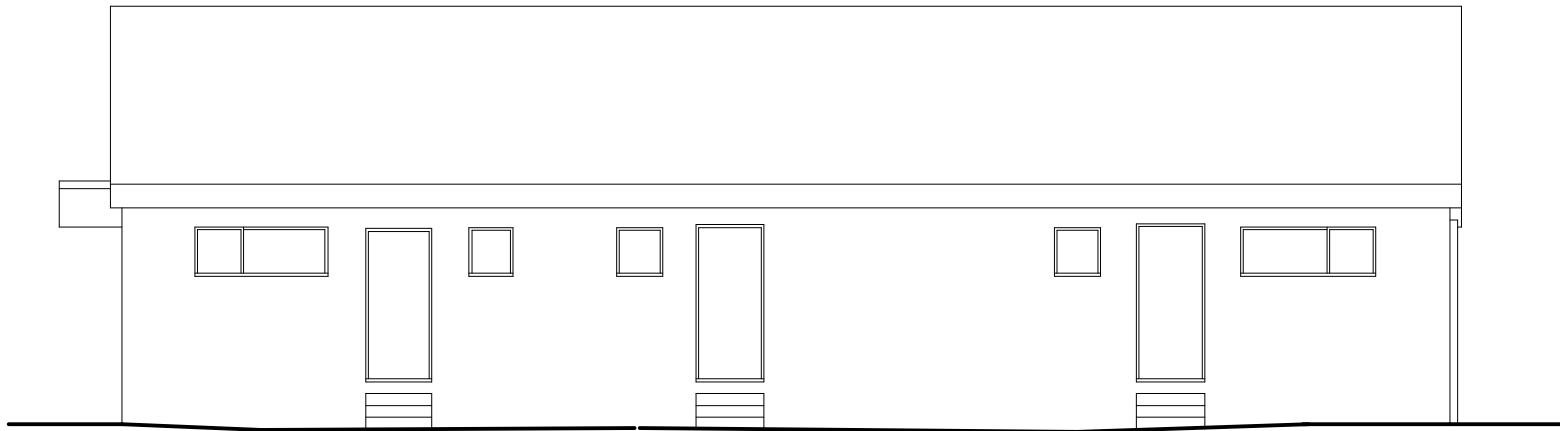

Rear Elevation 1:100



Ground Floor Plan 1:50

Rev	Date	Detail	Initial

Project: Proposed Residential Development at, Ela-V Maes Isaf, Johnstown, Wrexham, LL14 1UU

Title: Existing	Scale: (A2) 1:50 & 1:100
-----------------	--------------------------------

Drawn By: L. Fowles	Date: Nov 2023
Drawing No: J190/001	Sheet: 1 of 1

blueprint
architectural services

LABC partner

Office 3K4,
Redwither Business Tower,
Wrexham. LL13 9XT
Tel: 01978 356500
www.blueprintarchitectural.com
© copyright all rights reserved