


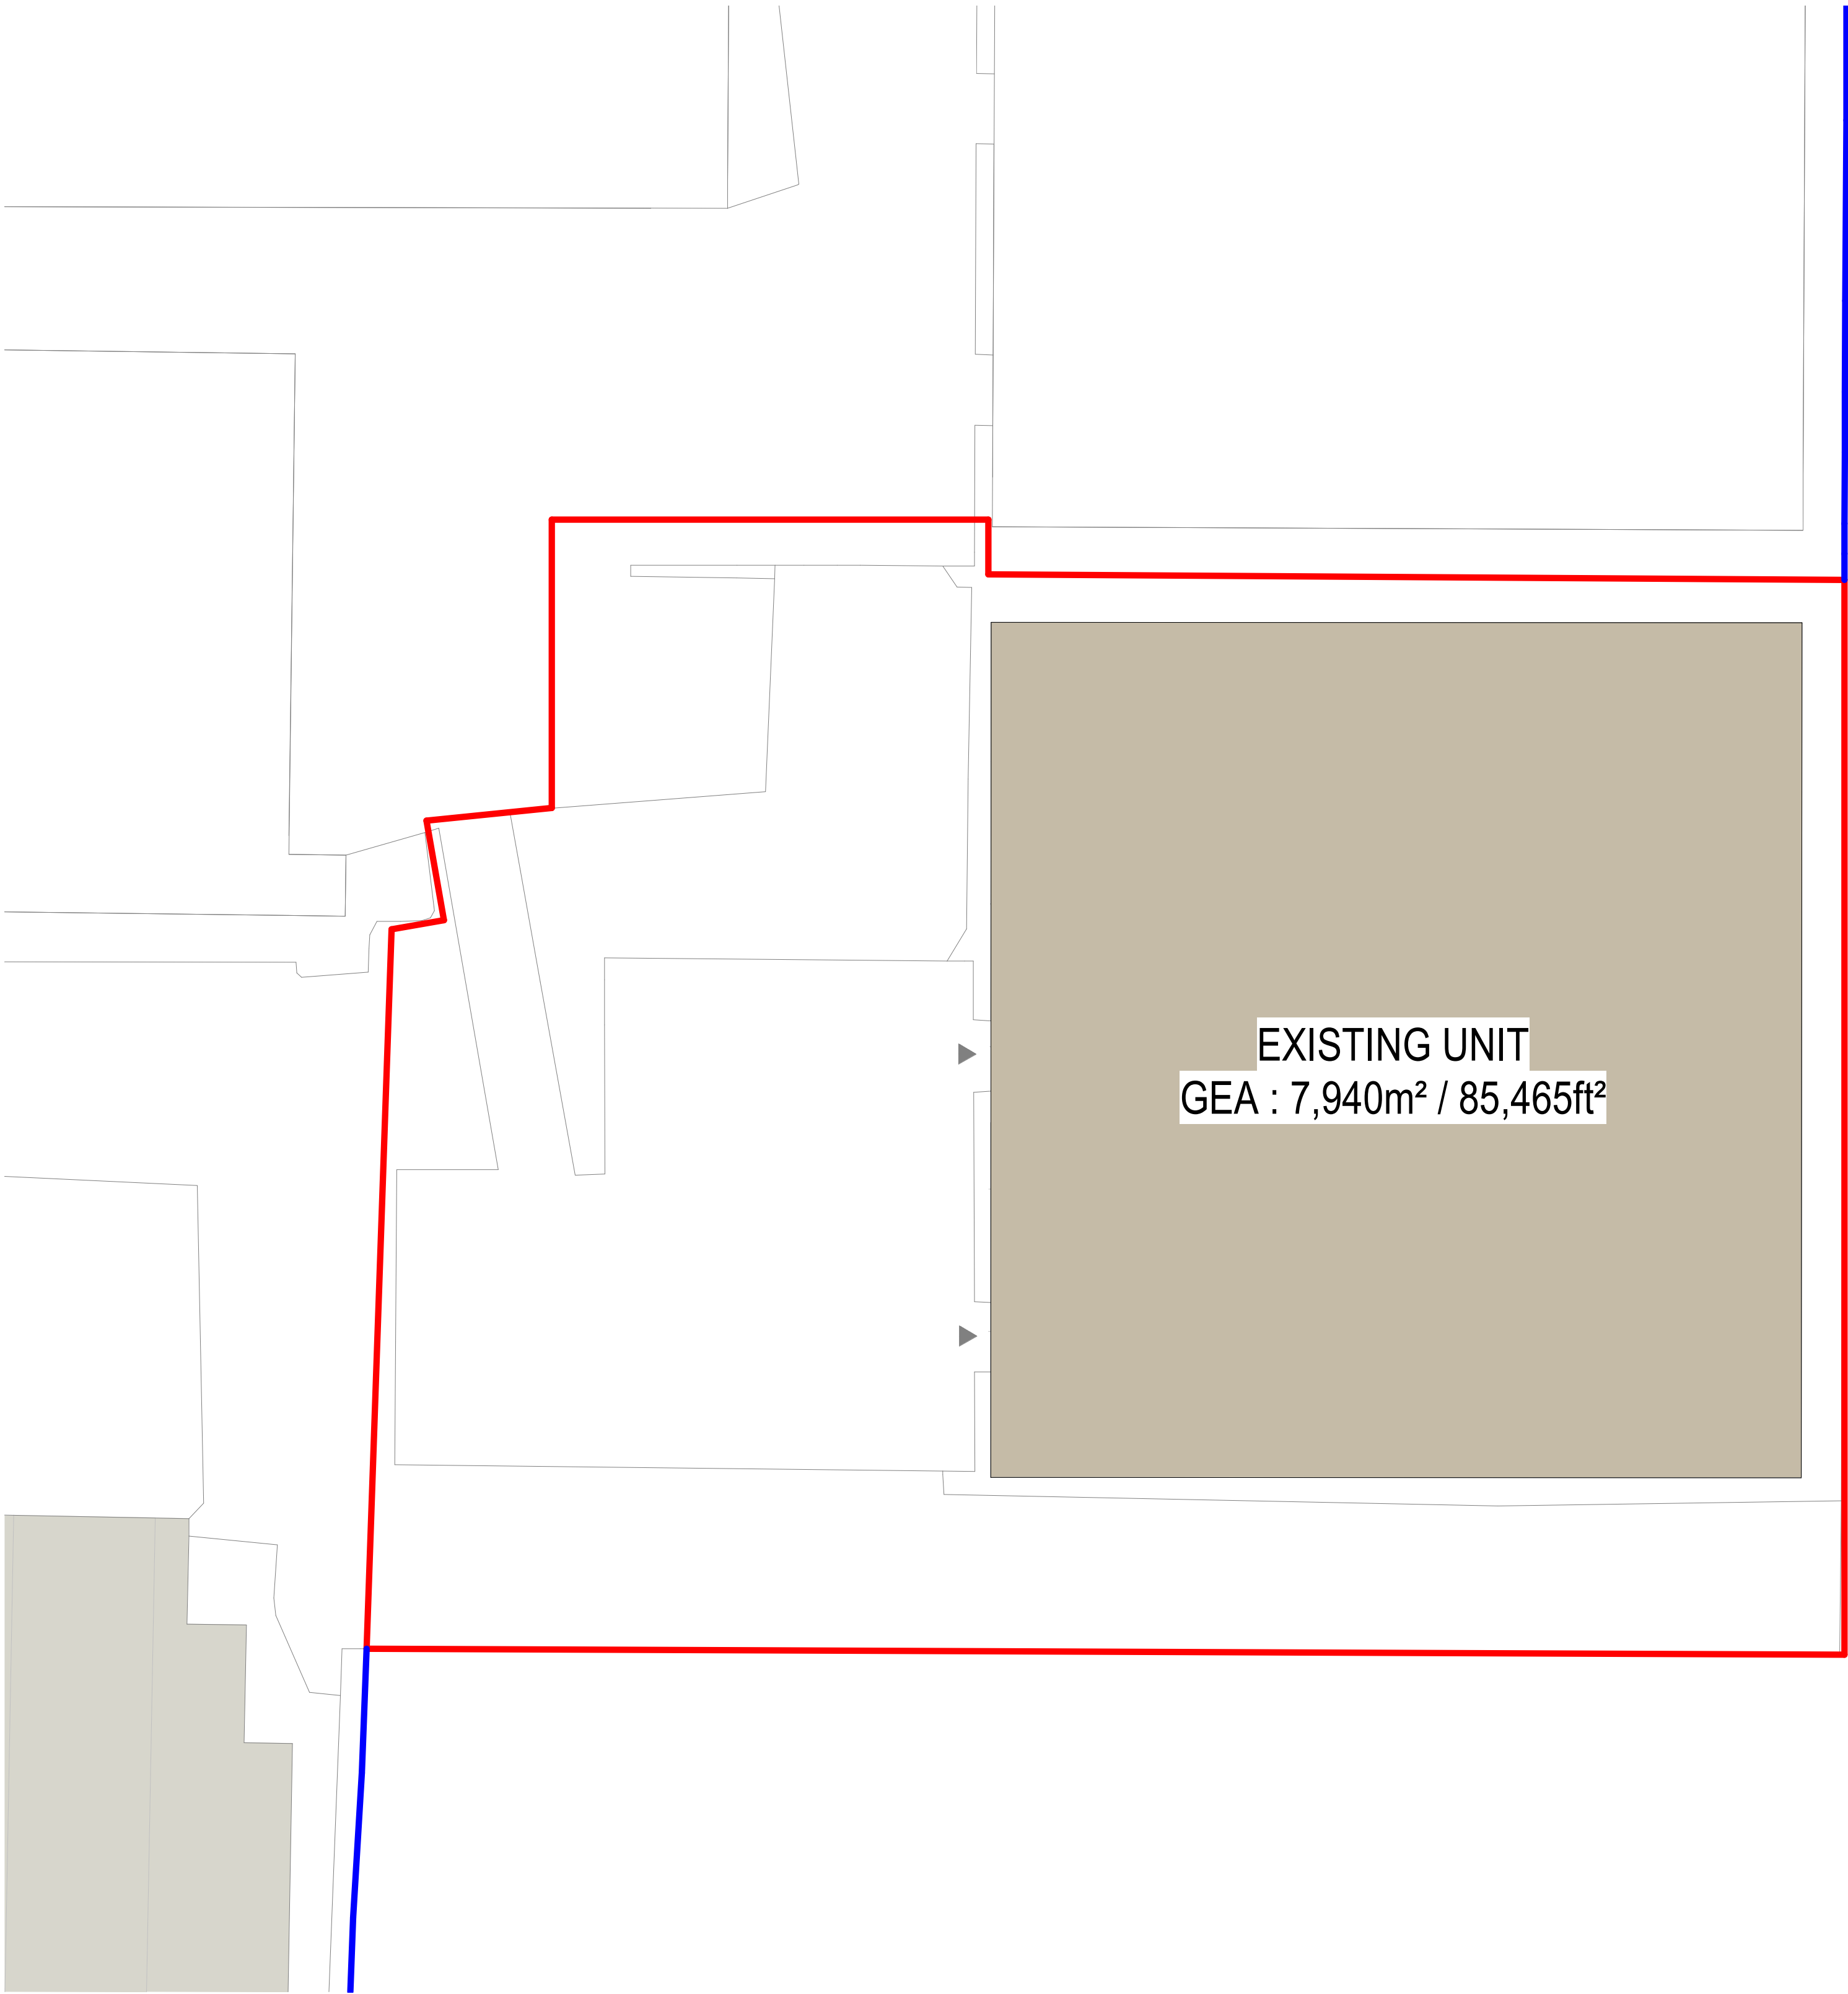


- Application Boundary
- Site Boundary
- Existing Unit

1

Existing Site Plan Unit X

1 : 500

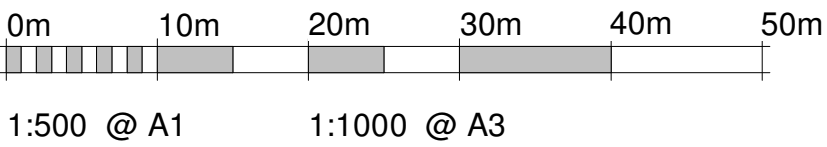

1:500 @ A1

1:1000 @ A3

Rev		Date	Version Description		Dm	Chk				SAFETY, HEALTH AND ENVIRONMENTAL INFORMATION		Contractor Logo	Client Logo	DMWR Architects 41 Spring Gardens Fourth Floor Manchester M2 2BG t 0161 413 4656 e mail@dmwr-architects.co.uk www.dmw.co.uk		Client	FI-REM		Drawing Details		North					
/		09/02/23	Draft Planning Issue		LP	FA				In addition to the hazards/risks normally associated with the types of work detailed on this drawing, refer to Designers Risk Assessment, note the following :							Project Name		Drawing Status		DMWR Job No.					
A		24/02/23	Red line boundary amended and grass removed		IT	GW				It is assumed that all works will be carried out by a competent contractor working, where appropriate, to an approved method statement							F Lloyd, Wrexham		PLANNING		3850					
										Use Dimensions - DO NOT SCALE							Bridge Rd S, LL13 9SQ		Drawn By		Drawn Date		Checked By		Scale @ A1	
										Contractors Must Verify All Dimensions On Site Before Starting Work									LP		02/06/23		FA		As indicated	
										This Drawing Is Copyright									Drawing Number		3850-DMWR-DR-A-0003		Status		Revision	
																							A			