



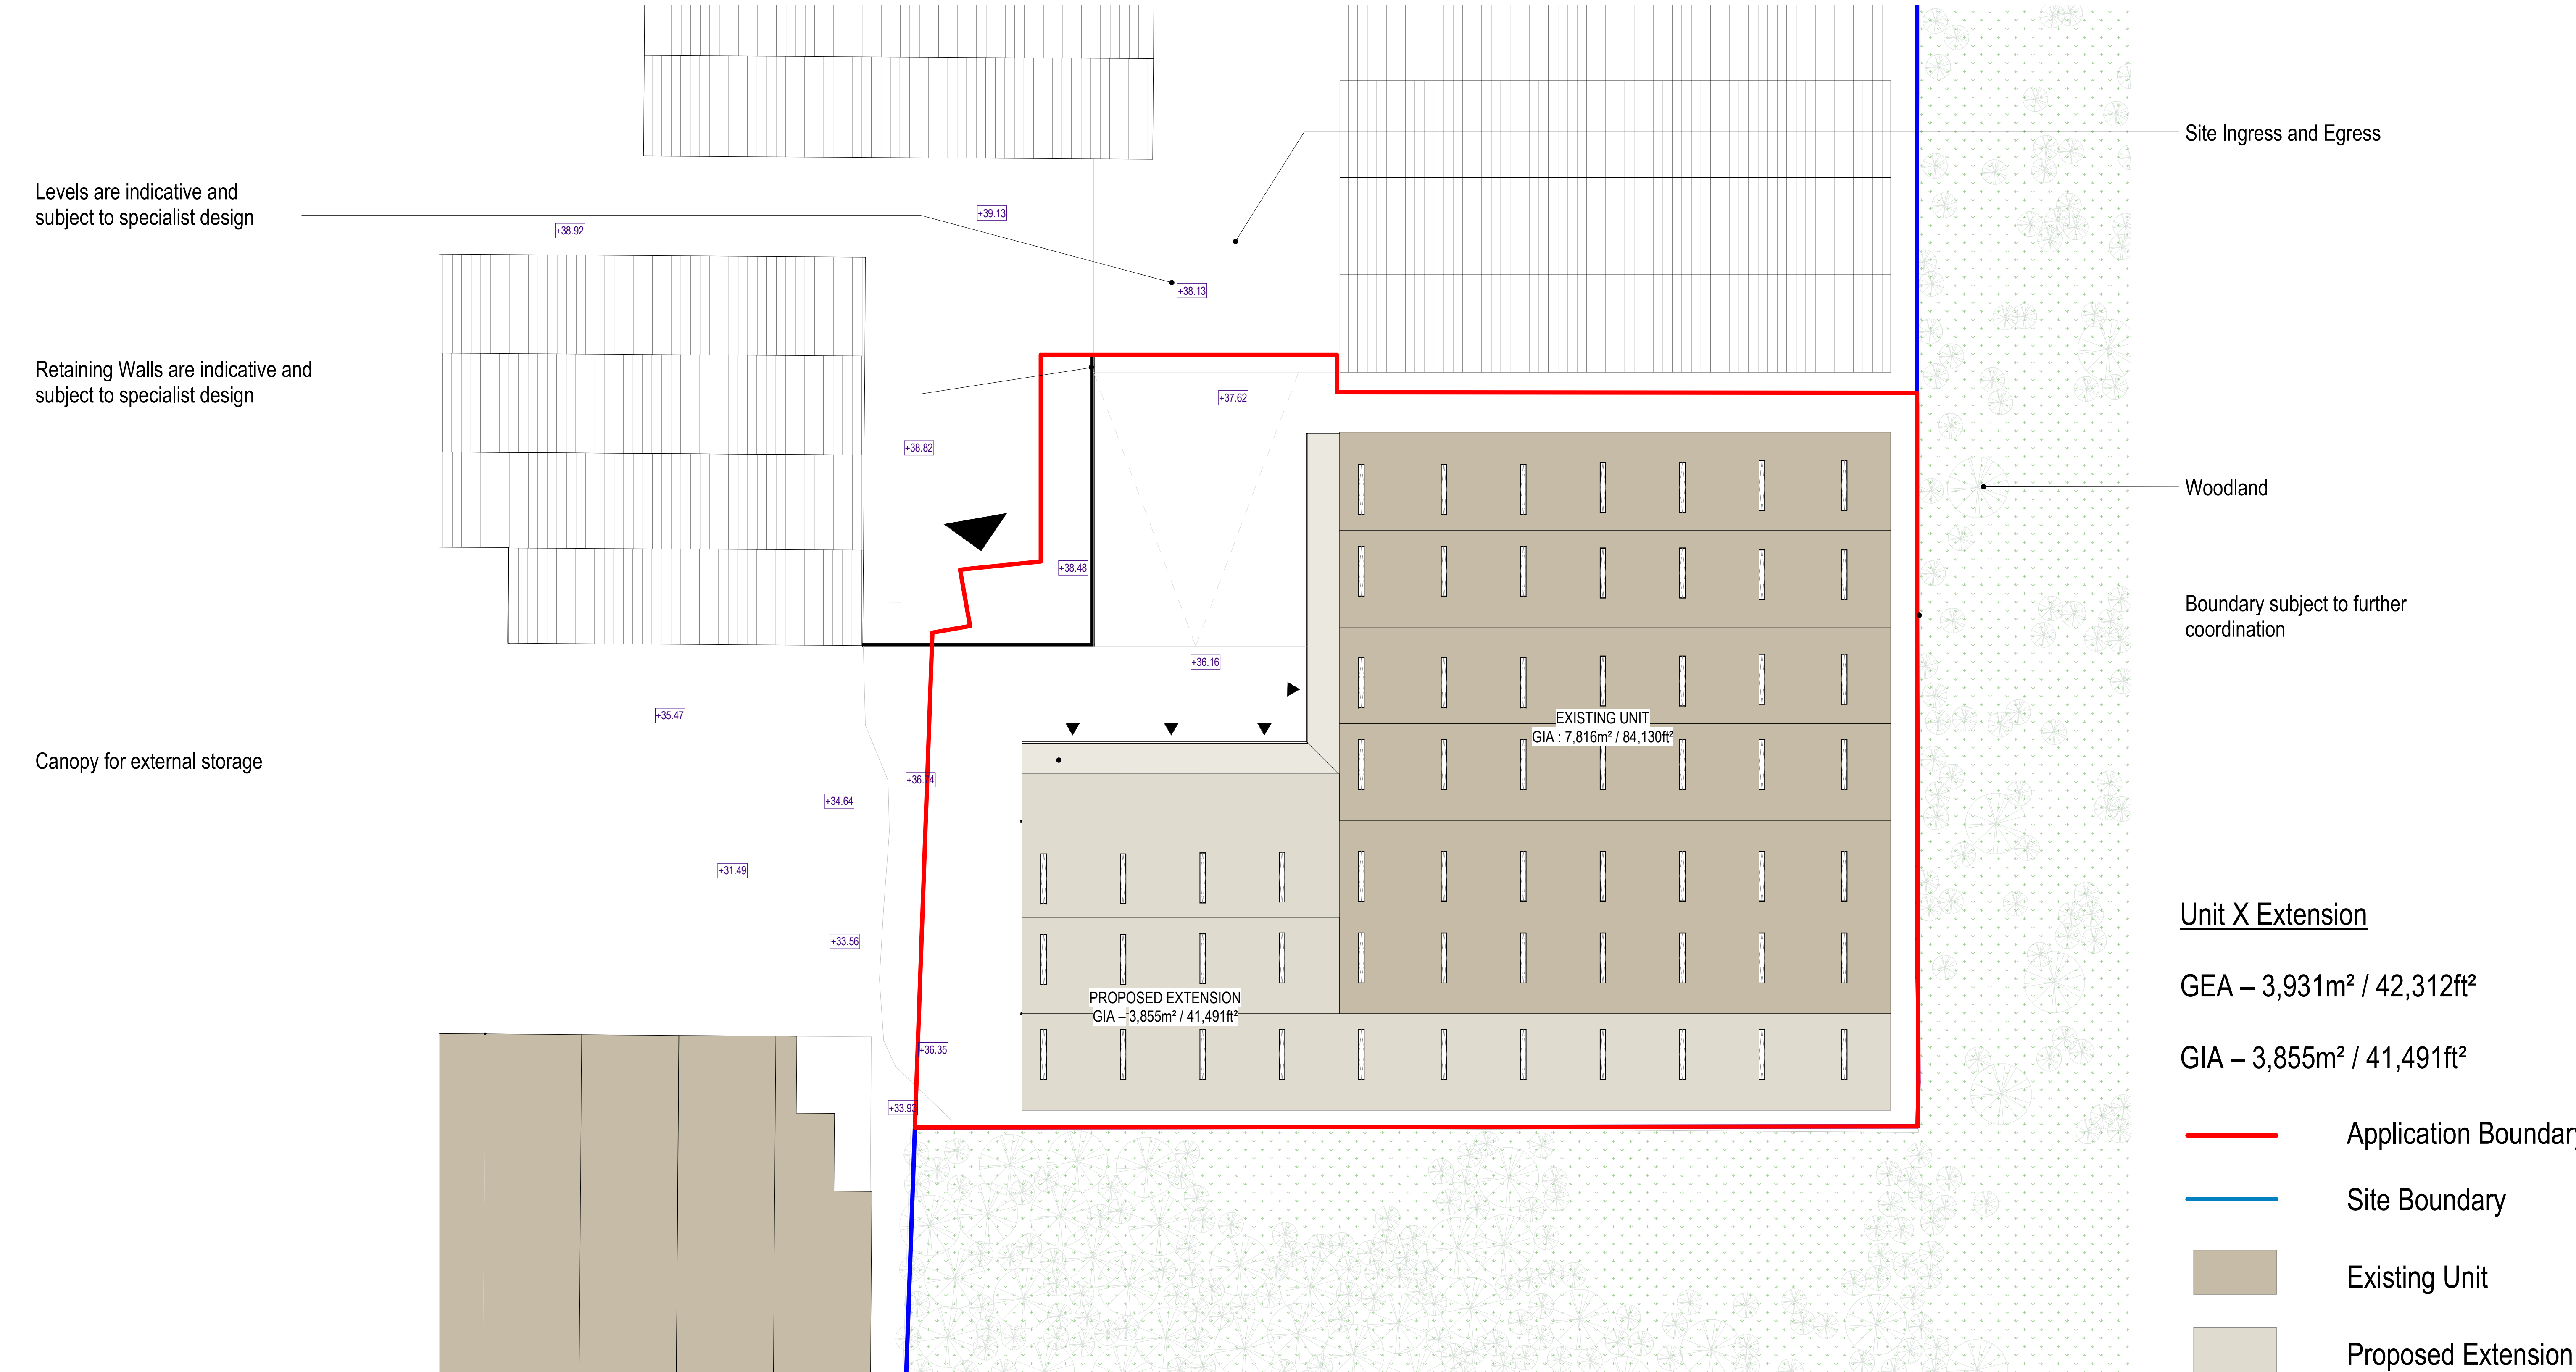

1 Proposed Site Plan (Unit X Extension)
1 : 500

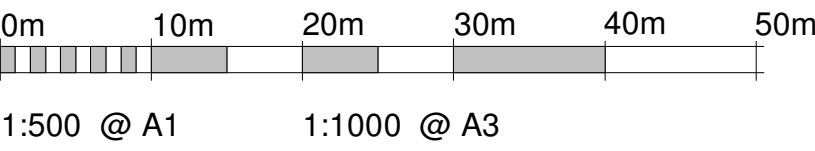

Rev	Date	Version Description	Dm	Chk
/	09/02/23	Draft Planning Issue	LP	FA
A	24/02/23	Red line boundary amended	IT	GW
B	22/05/23	GIA and GEA areas updated	LP	GW

SAFETY, HEALTH AND ENVIRONMENTAL INFORMATION
In addition to the hazards/risks normally associated with the types of work detailed on this drawing, refer to Designers Risk Assessment, note the following :
It is assumed that all works will be carried out by a competent contractor working, where appropriate, to an approved method statement
Use Dimensions - DO NOT SCALE
Contractors Must Verify All Dimensions On Site Before Starting Work
This Drawing is Copyright

Contractor Logo

Client Logo

DMWR
Architects

41 Spring Gardens
Fourth Floor
Manchester M2 2BG

t 0161 413 4656
e mail@dmwr-architects.co.uk
www.dmw.co.uk

Client
FI-REM
Project Name
F Lloyd, Wrexham
Bridge Rd S, LL13 9SQ

Drawing Title
Proposed Site Plan (Unit X Extension)

Drawing Number
3850-DMWR-DR-A-0110

Drawing Details			North
Drawing Status PLANNING			DMWR Job No. 3850
Drawn By LP	Drawn Date 02/06/23	Checked By FA	
Drawing Number 3850-DMWR-DR-A-0110			Scale @ A1 As indicated
			Status Revision B