



1 Unit X - Proposed North West Elevation
1 : 200

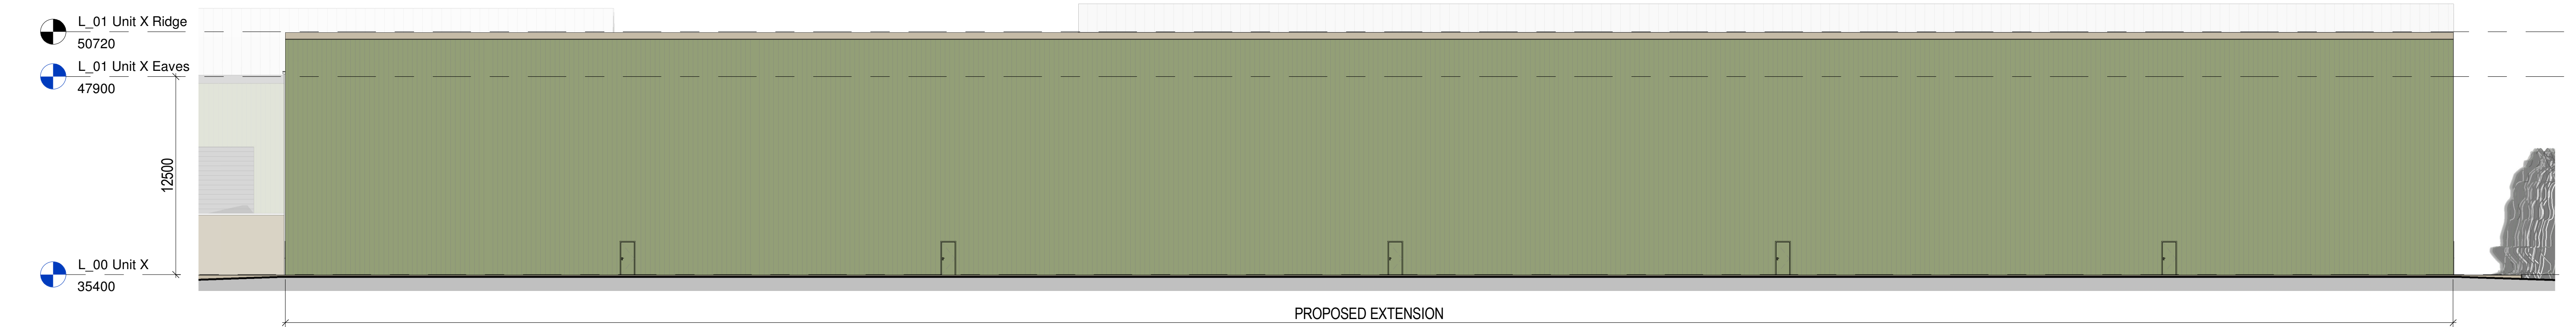

2 Unit X - Proposed South East Elevation
1 : 200


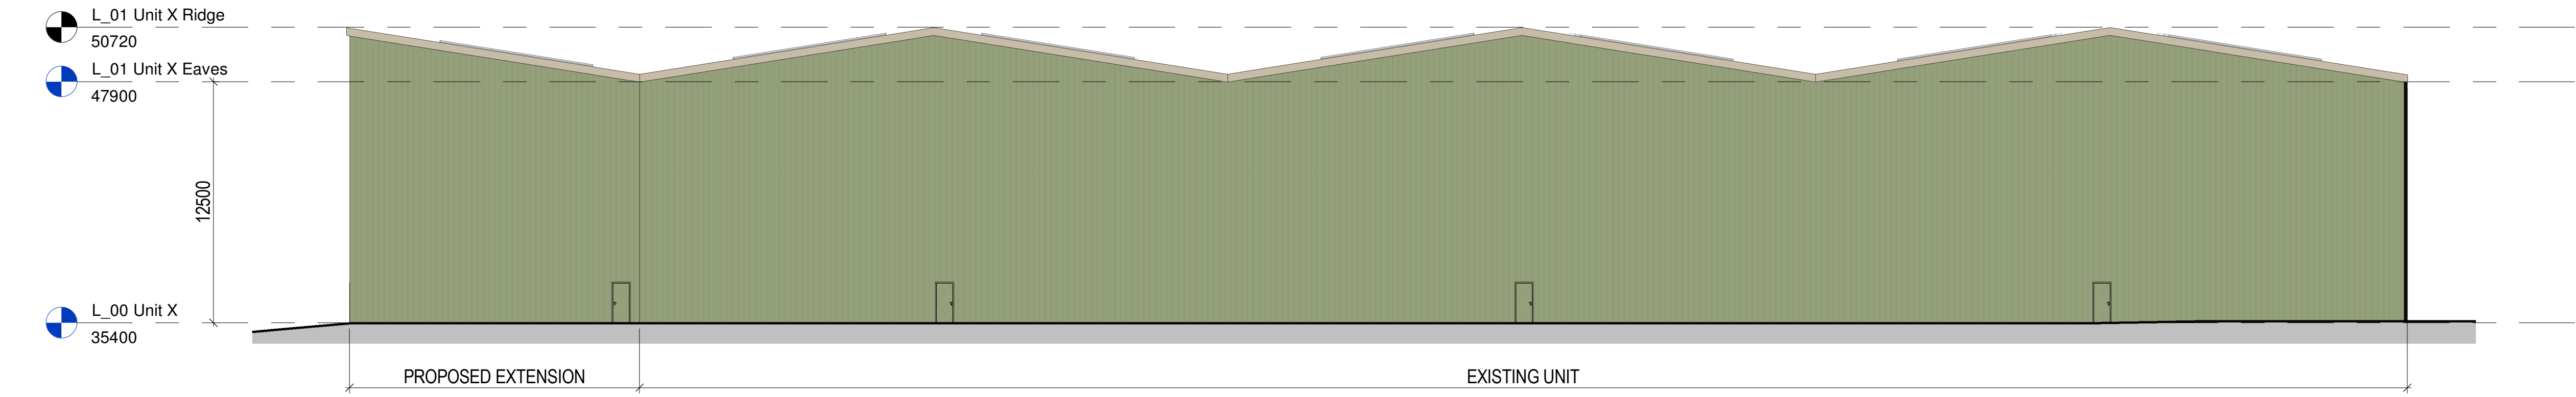


3 Unit X - North East Elevation
1 : 200



4 Unit X - Proposed South West Elevation
1 : 200

Existing Unit
Proposed Extension

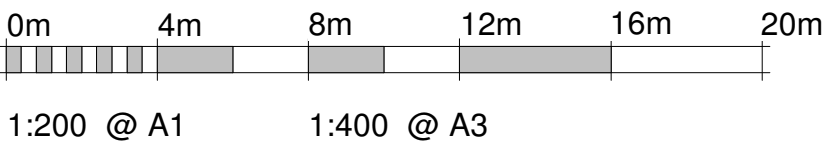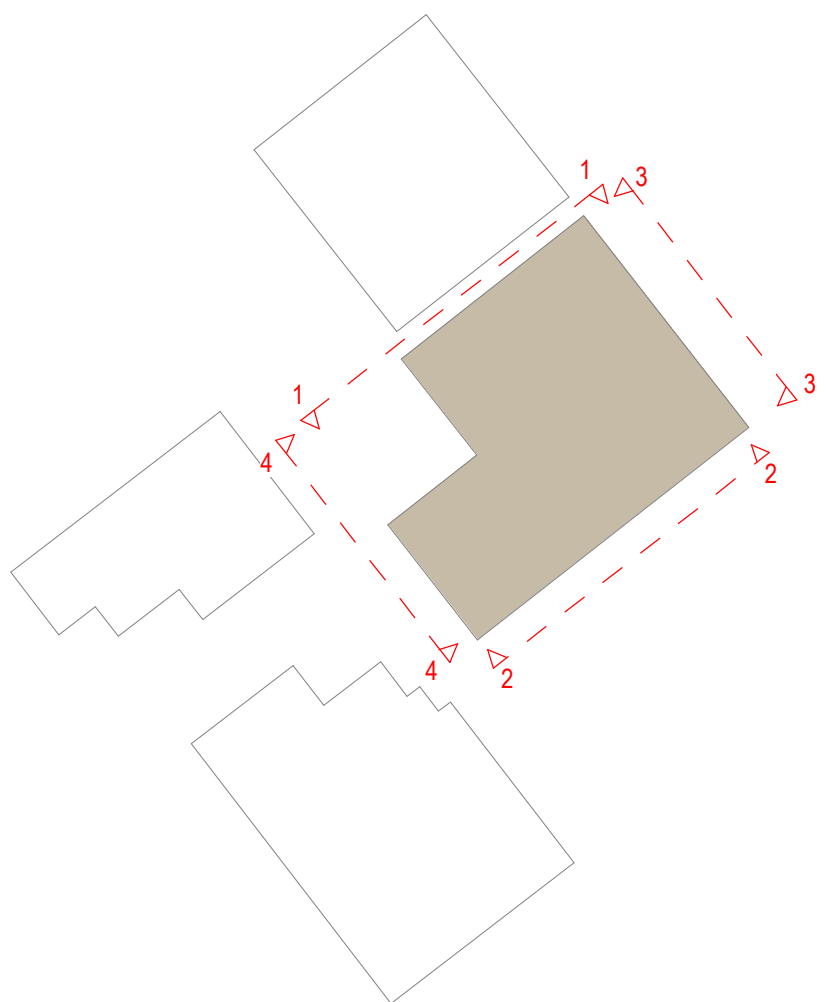

Rev Date Version Description Dm Chk		SAFETY, HEALTH AND ENVIRONMENTAL INFORMATION		Contractor Logo		Client Logo		Client		Drawing Details		North	
/ 09/02/23 Draft Planning Issue		In addition to the hazards/risks normally associated with the types of work detailed on this drawing, refer to Designers Risk Assessment, note the following:						FI-REM		Drawing Status		DMWR Job No.	
A 24/02/23 North East Elevation included and Key Amended		It is assumed that all works will be carried out by a competent contractor working, where appropriate, to an approved method statement						F Lloyd, Wrexham Bridge Rd S, LL13 9SQ		3850		Scale @ A1	
		Use Dimensions - DO NOT SCALE						Drawing Title		Drawn By		Checked By	
		Contractors Must Verify All Dimensions On Site Before Starting Work						Unit X - Proposed Elevations		LP		02/02/23	
		This Drawing is Copyright								Drawing Number		Status	
										3850-DMWR-DR-A-0350		Revision	
												A	