



IMPORTANT NOTE:

THIS DRAWING IS NOT TO BE SCALED.
COPYRIGHT OF THIS DRAWING BELONGS SOLELY TO BALDWIN
DESIGN CONSULTANCY LTD.

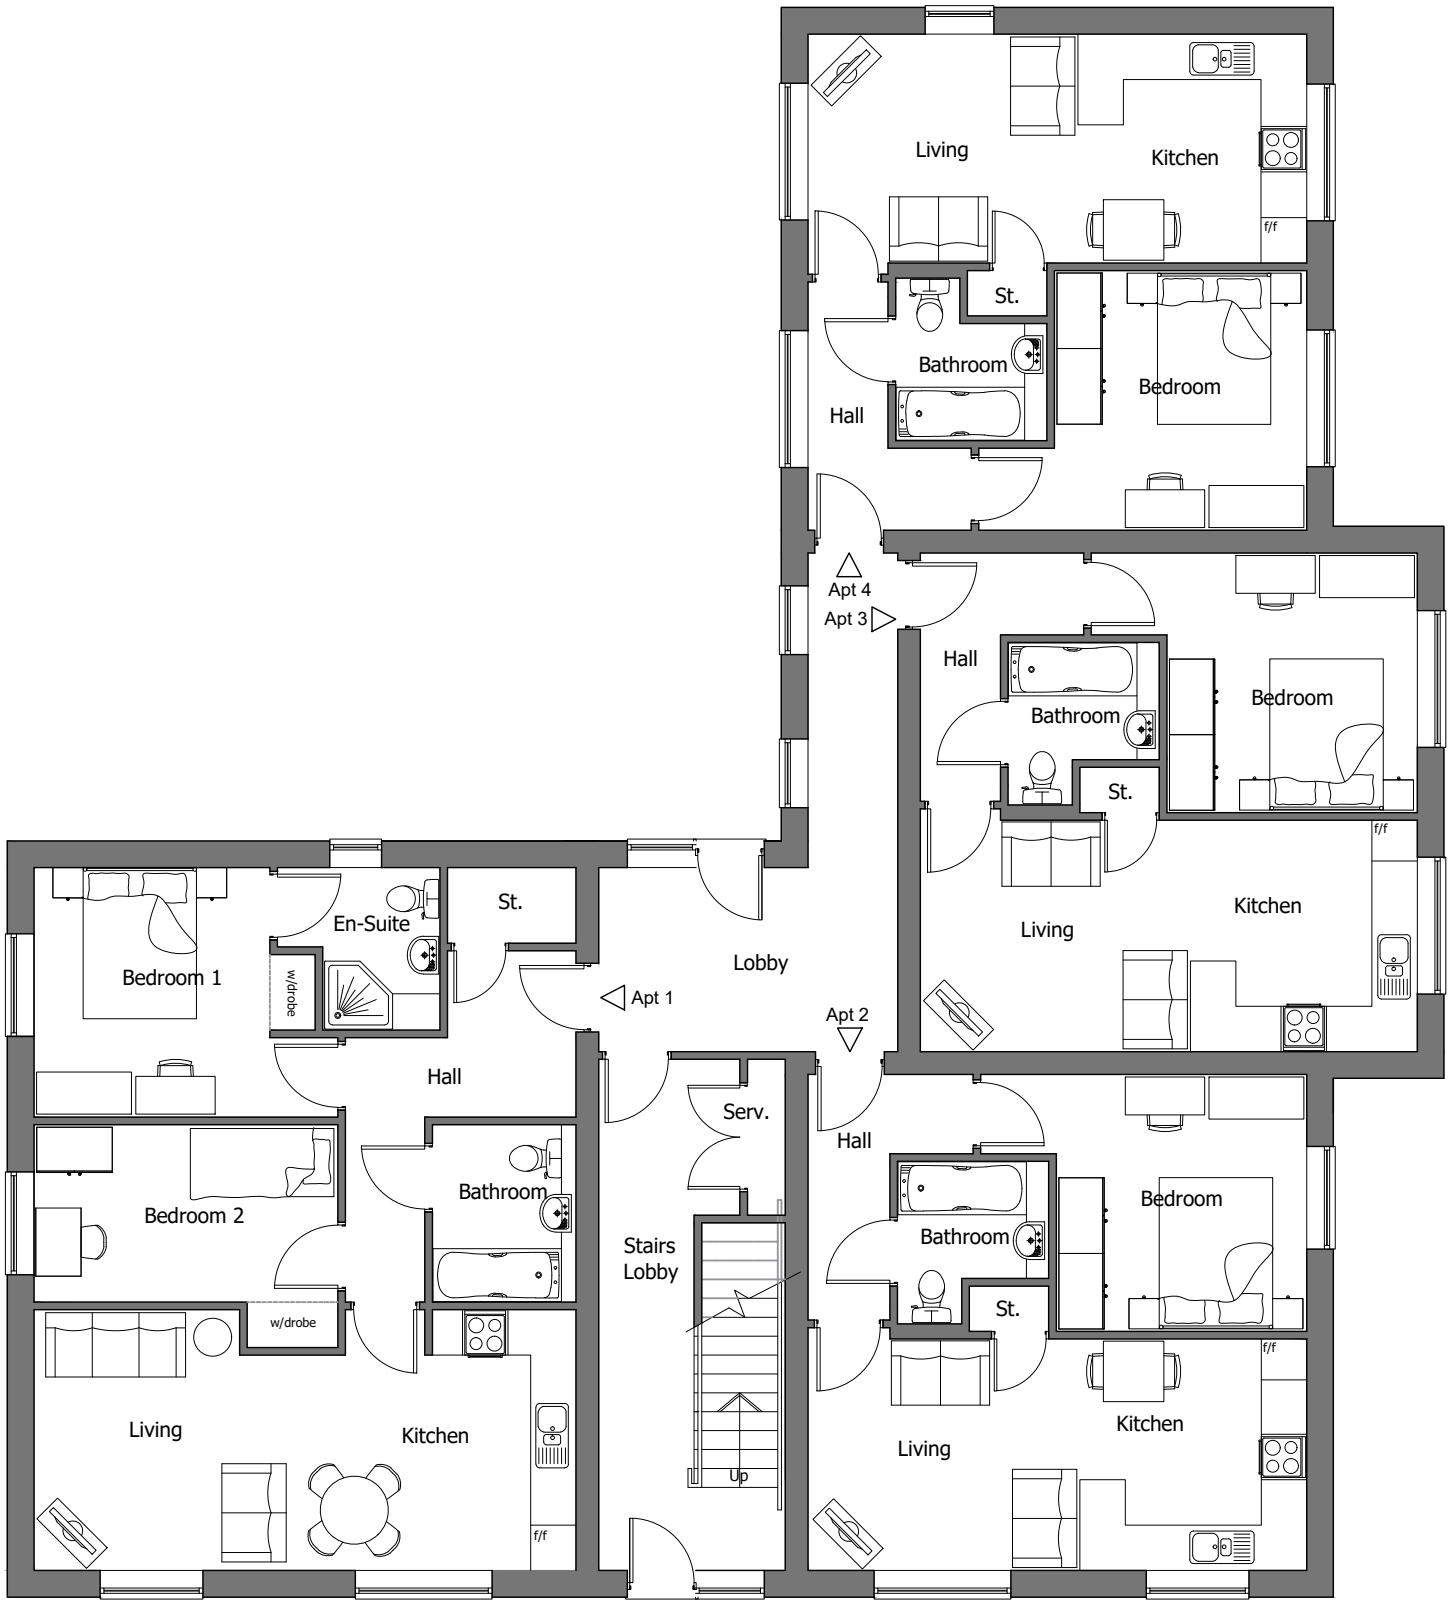

Ground Floor Plan

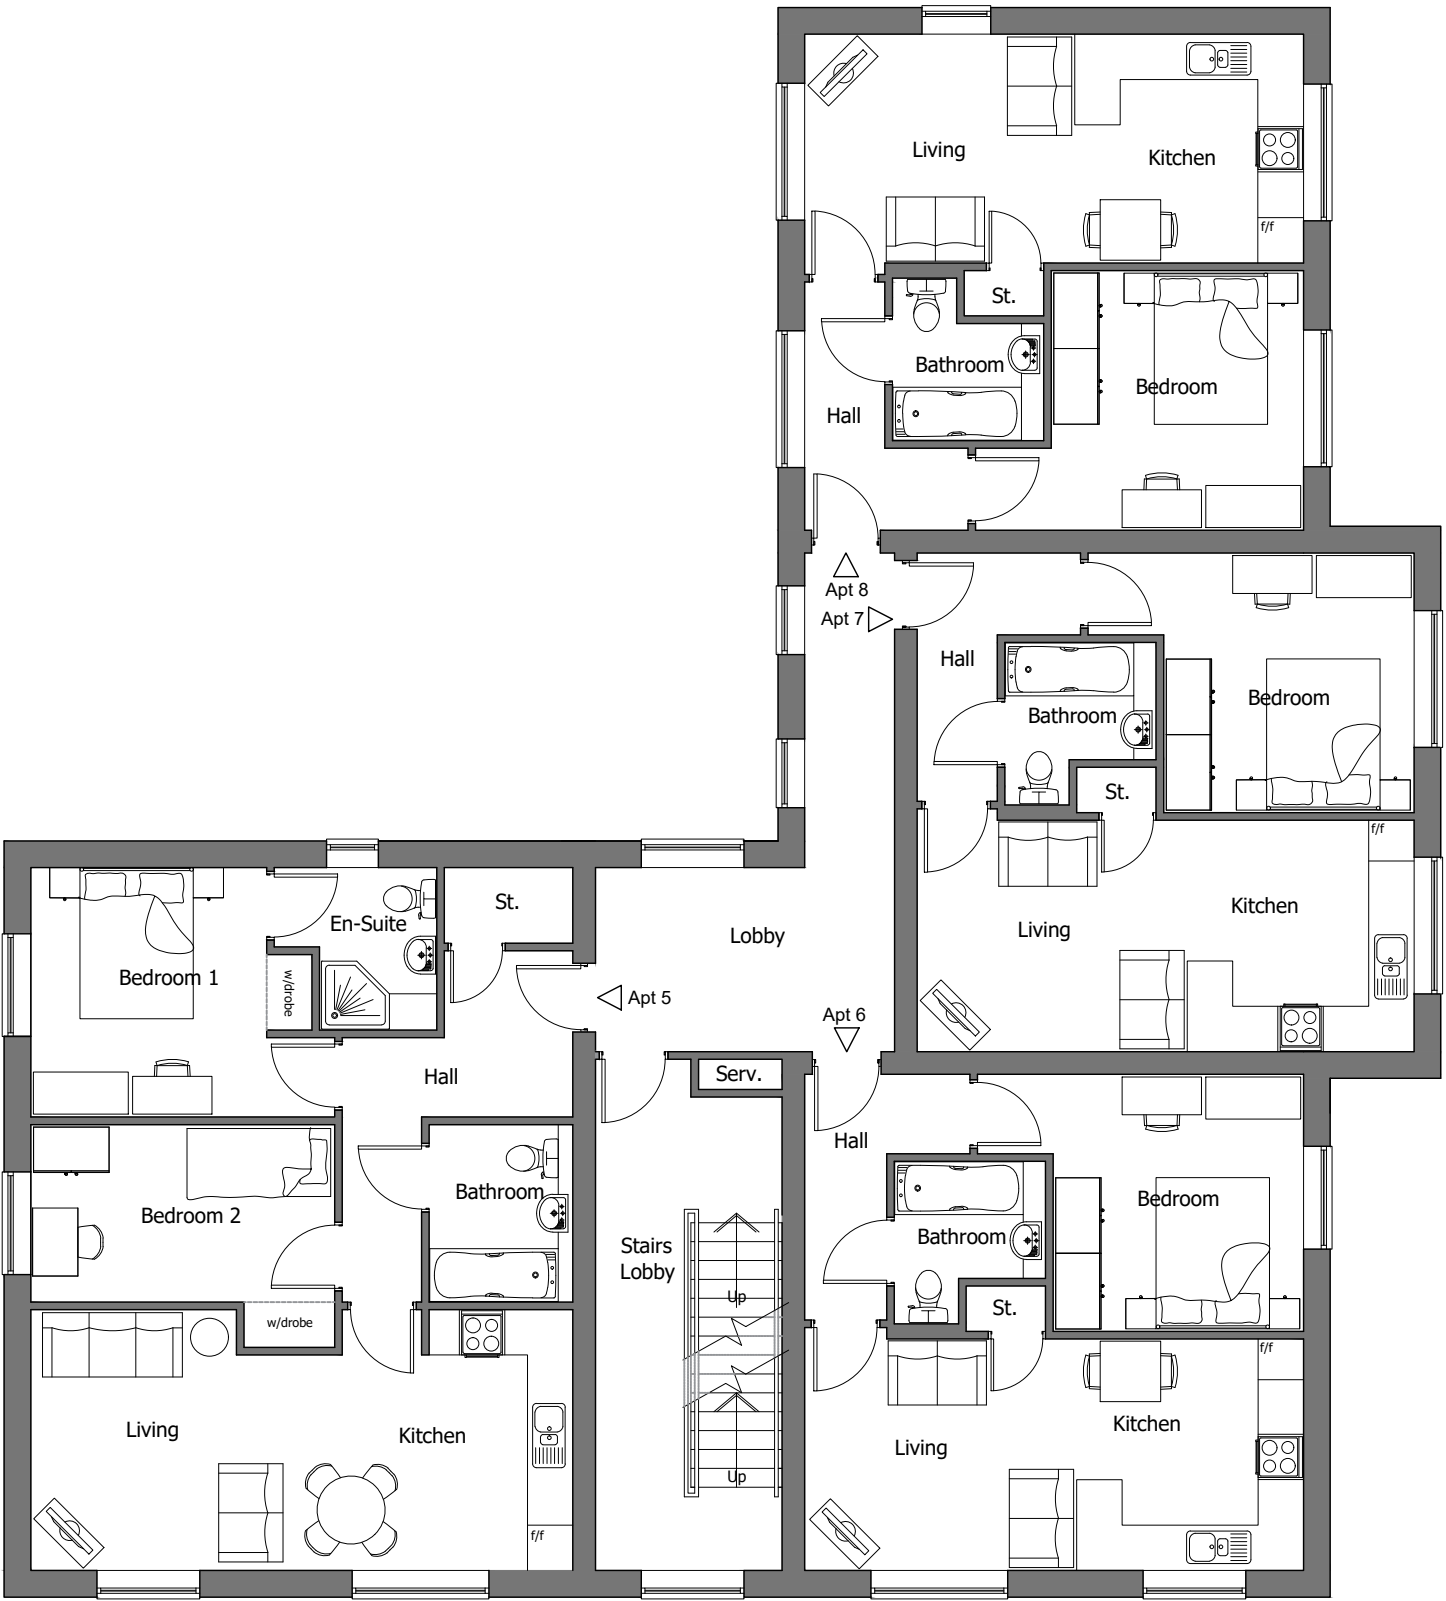

First Floor Plan

Revision:	By:	Date:

012345678910 METRES (1:100)	Client:		GLADMAN	
	Project Title:		Residential Development	
	Address:		Bangor Road, Johnstown	
	Drawing Title:		Apartment Block 3 Ground & First Floor Plans	
	Drawing No:		GL/BRJ/P/APT_03/01	
	Dwn:	Ckd:	Date:	
	SQ	ST	04/10/23	
Scale:		Paper Size:	Rev:	
1:100		A2		