


Side Elevation
1 : 100


Rear Elevation
1 : 100

End Elevation
1 : 100

Front Elevation
1 : 100

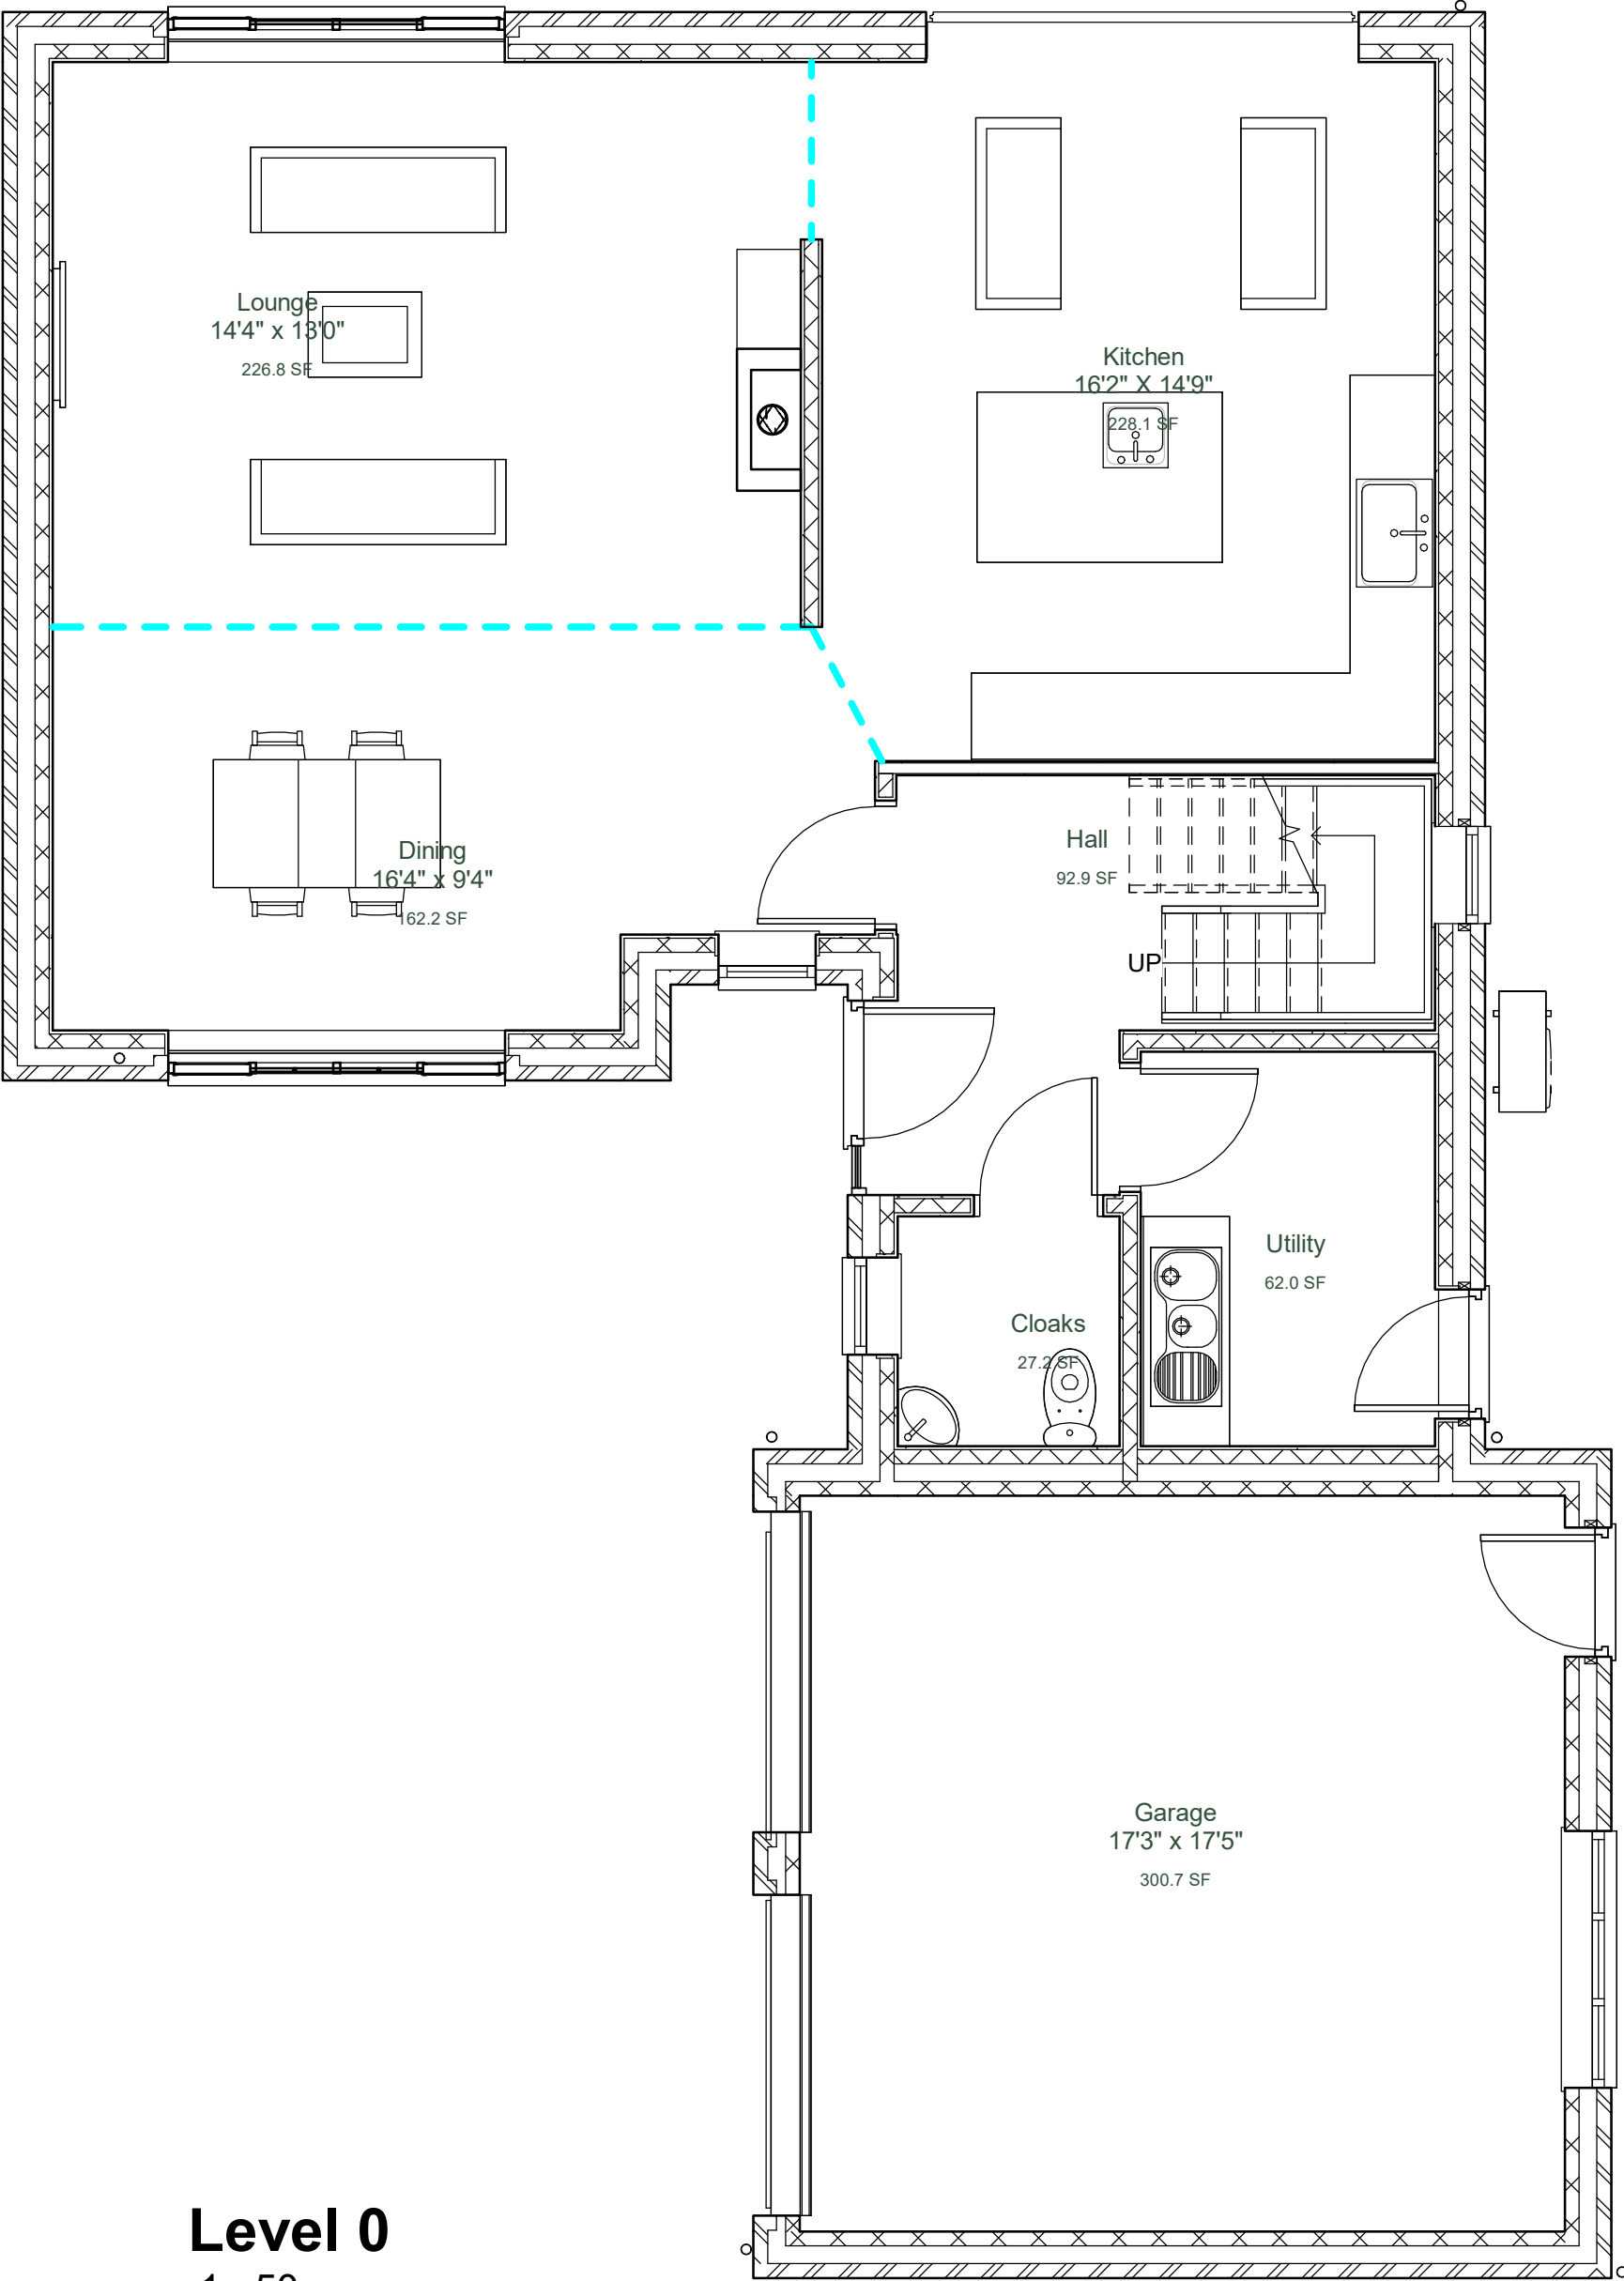

Level 0
1 : 50

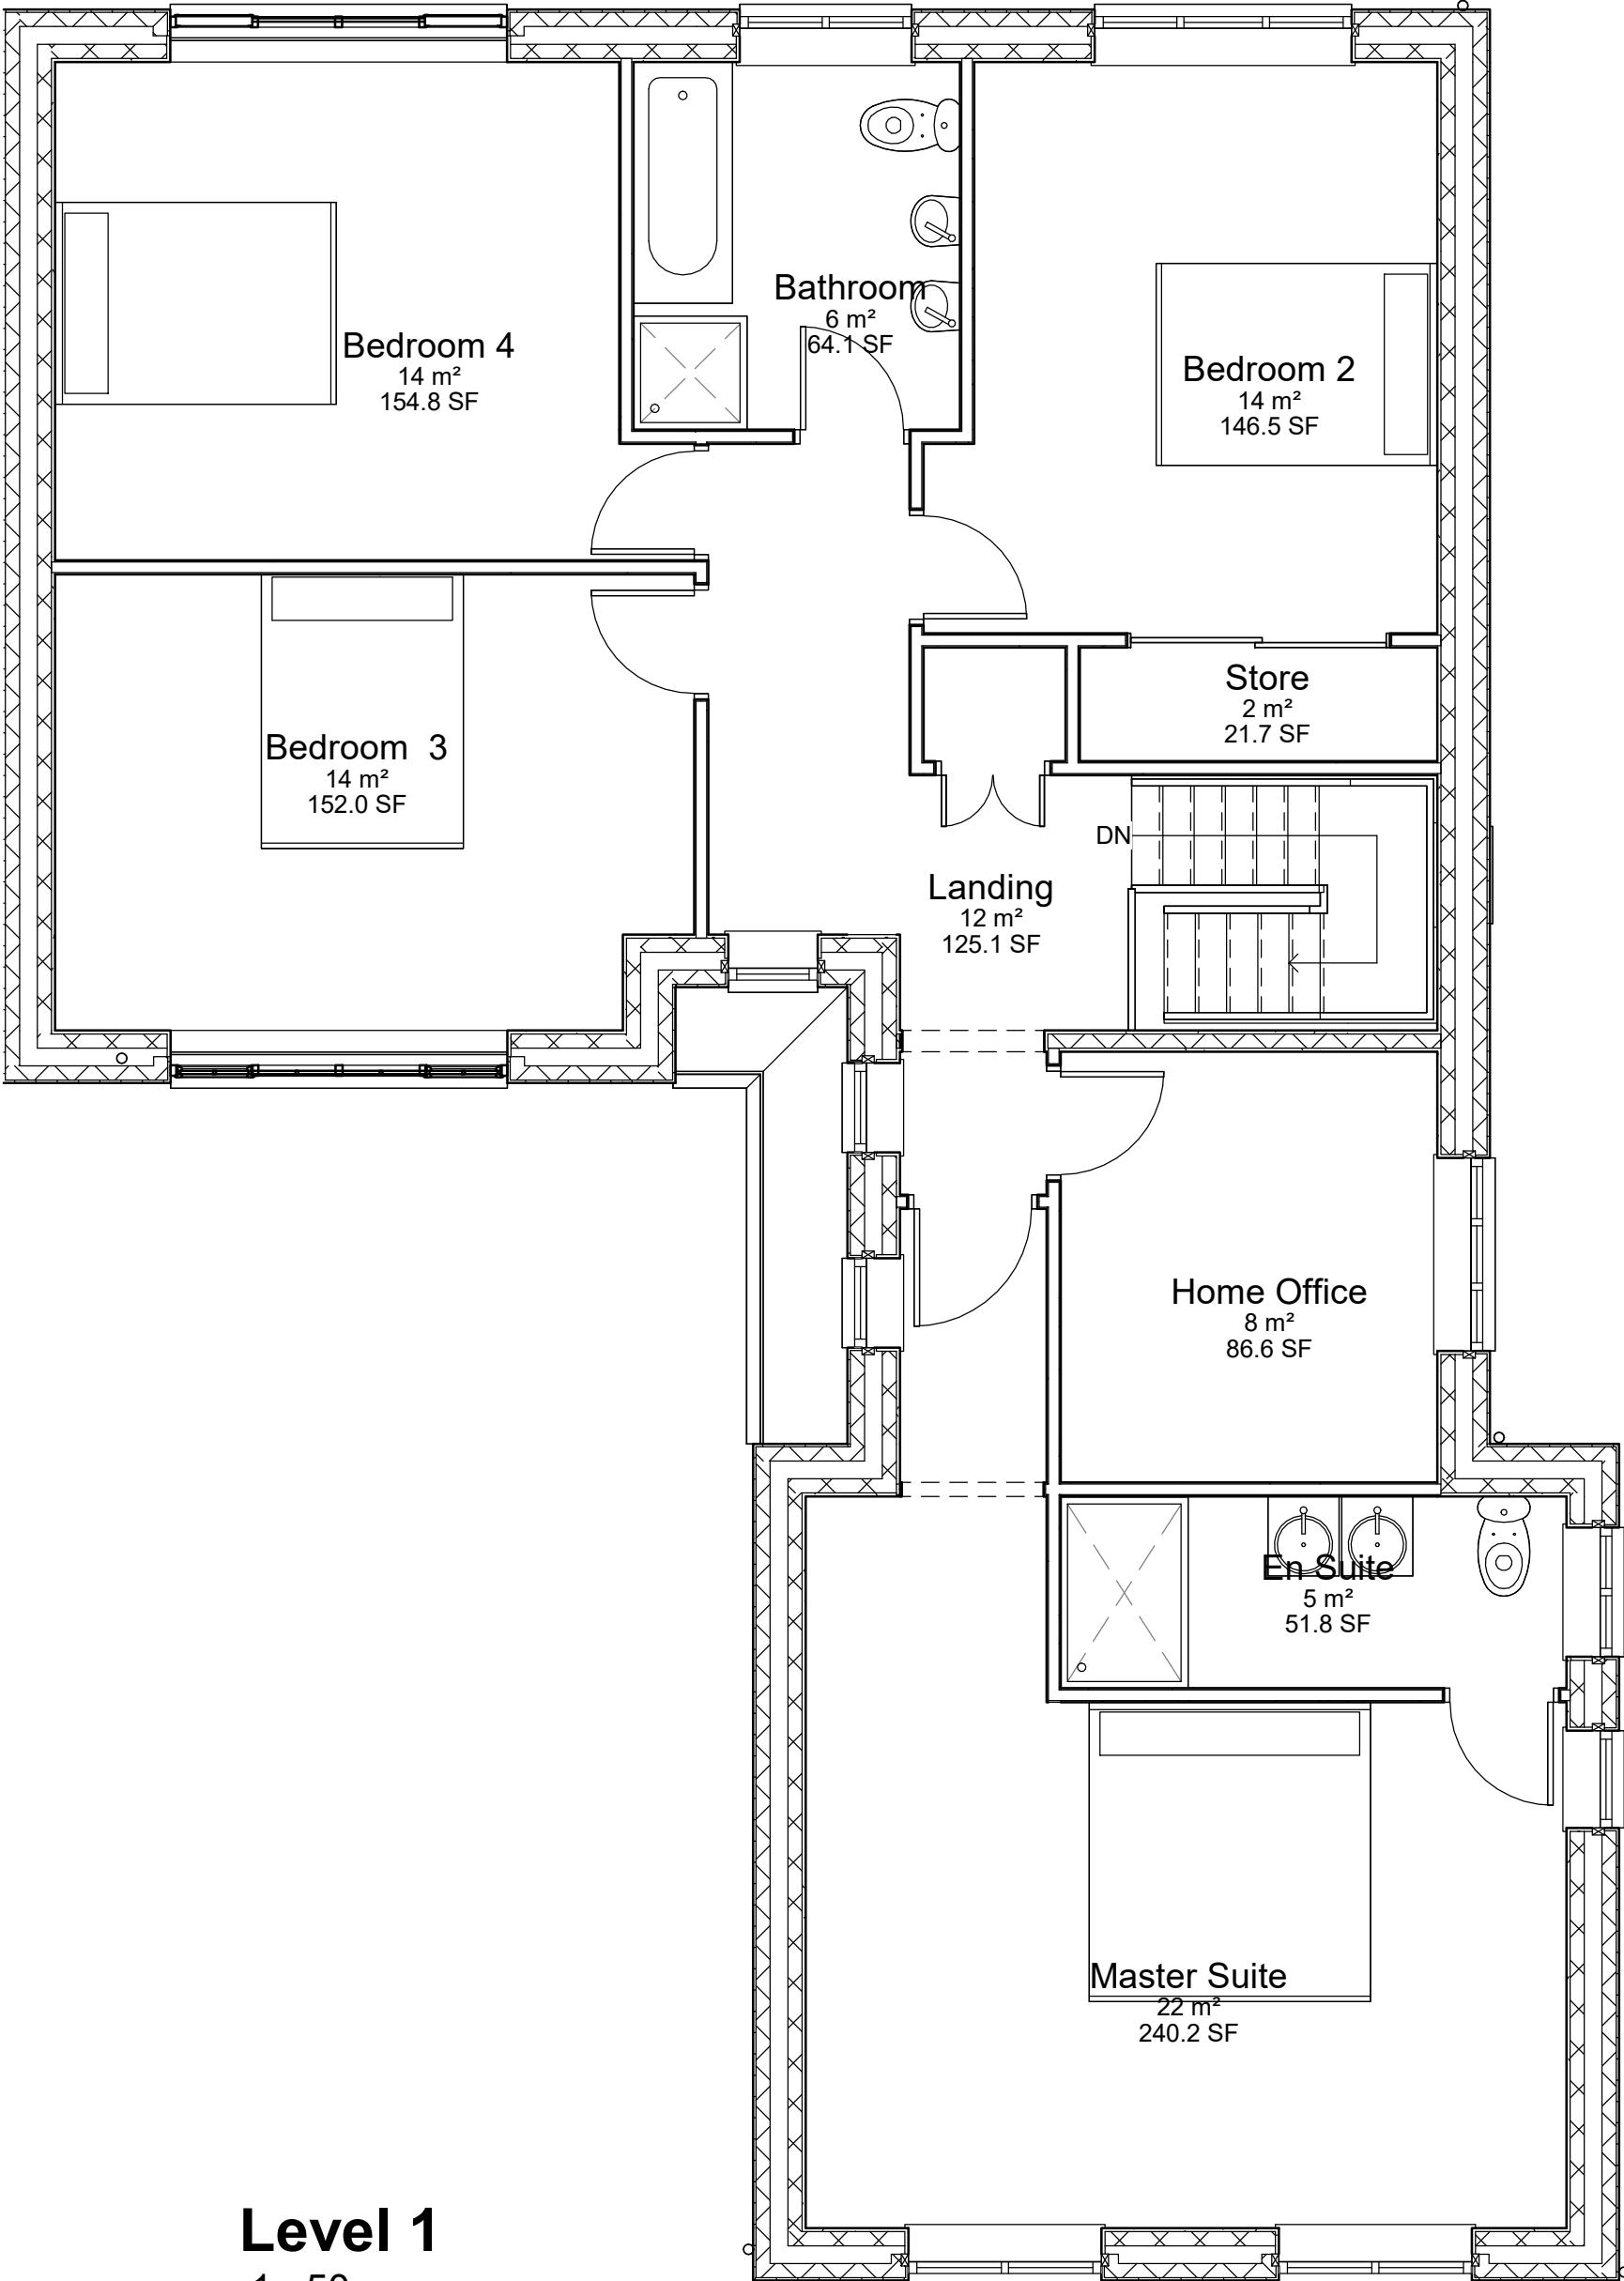

Level 1
1 : 50

Area Schedule (GIA)		
Level	Name	Area
Level 1	Area	1149 ft²
Level 0	Area	827 ft²
Level 0	Garage	301 ft²
Grand total: 3		2277 ft²

The Contractor is responsible for checking all dimensions, tolerances and references. Any discrepancy is to be notified to jig before proceeding with the work.

Where an item is covered by drawings to different scales, the larger scale drawing is to take precedence.

Do not scale drawings, figured dimensions are to be worked to in all cases

This drawing is copyright © jig architectural ltd

No.	Made by	Date	Checked	Description
JIG Architects RIBA Chartered Practice Studio 16, Mold Business Park, Wrexham Road Mold H7 1XP Tel +44 (0)1352 744 889 Fax +44 (0)1352 700 769 E admin@jigarchitects.com				
Client				
Mr M Roberts				
Project				
Proposed New Dwelling at Hillcrest Penley				
1872				
Project number				
Sheet Name				
Proposed Plans and Elevations				
Sheet Number				
Revision				
A101				
Date	Issue Date	Scale	A1	As indicated
Drawn by	JRJ	Checked by		CGR