




FRONT ELEVATION




REAR ELEVATION



END ELEVATION

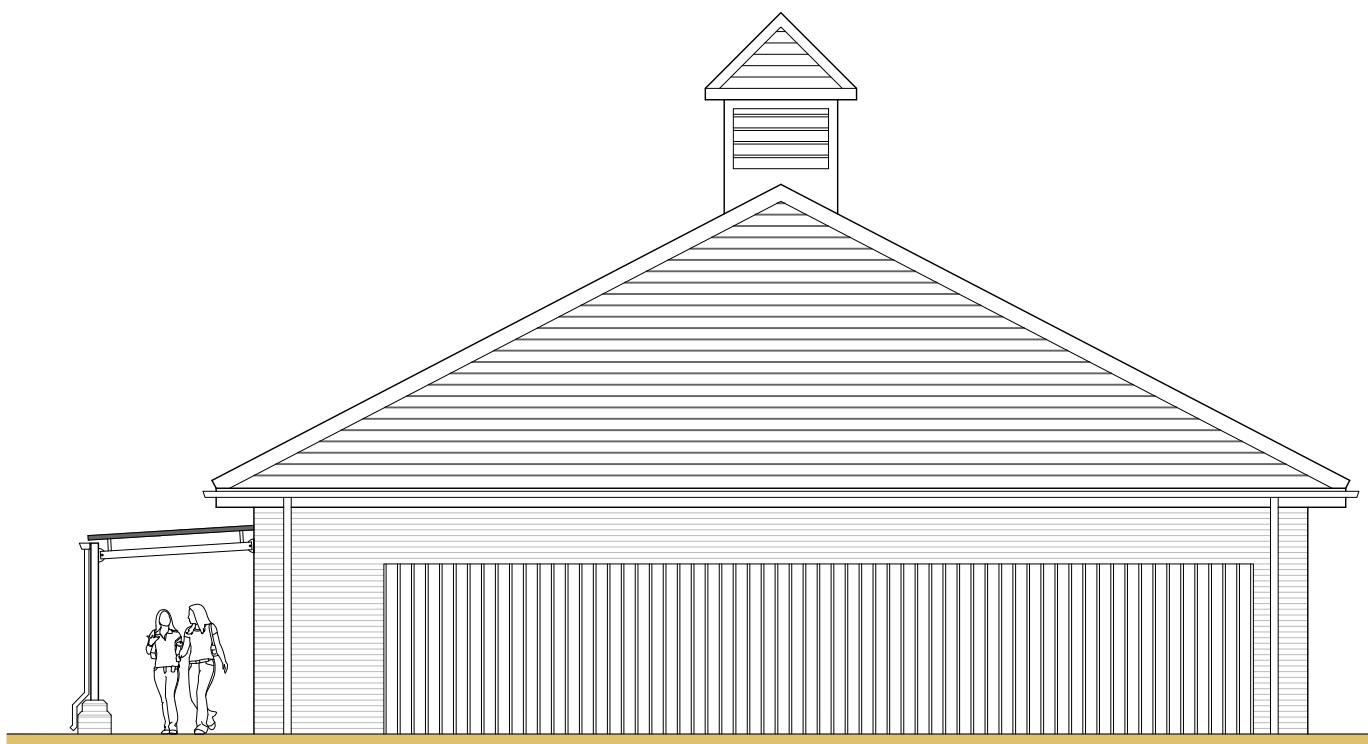

END ELEVATION

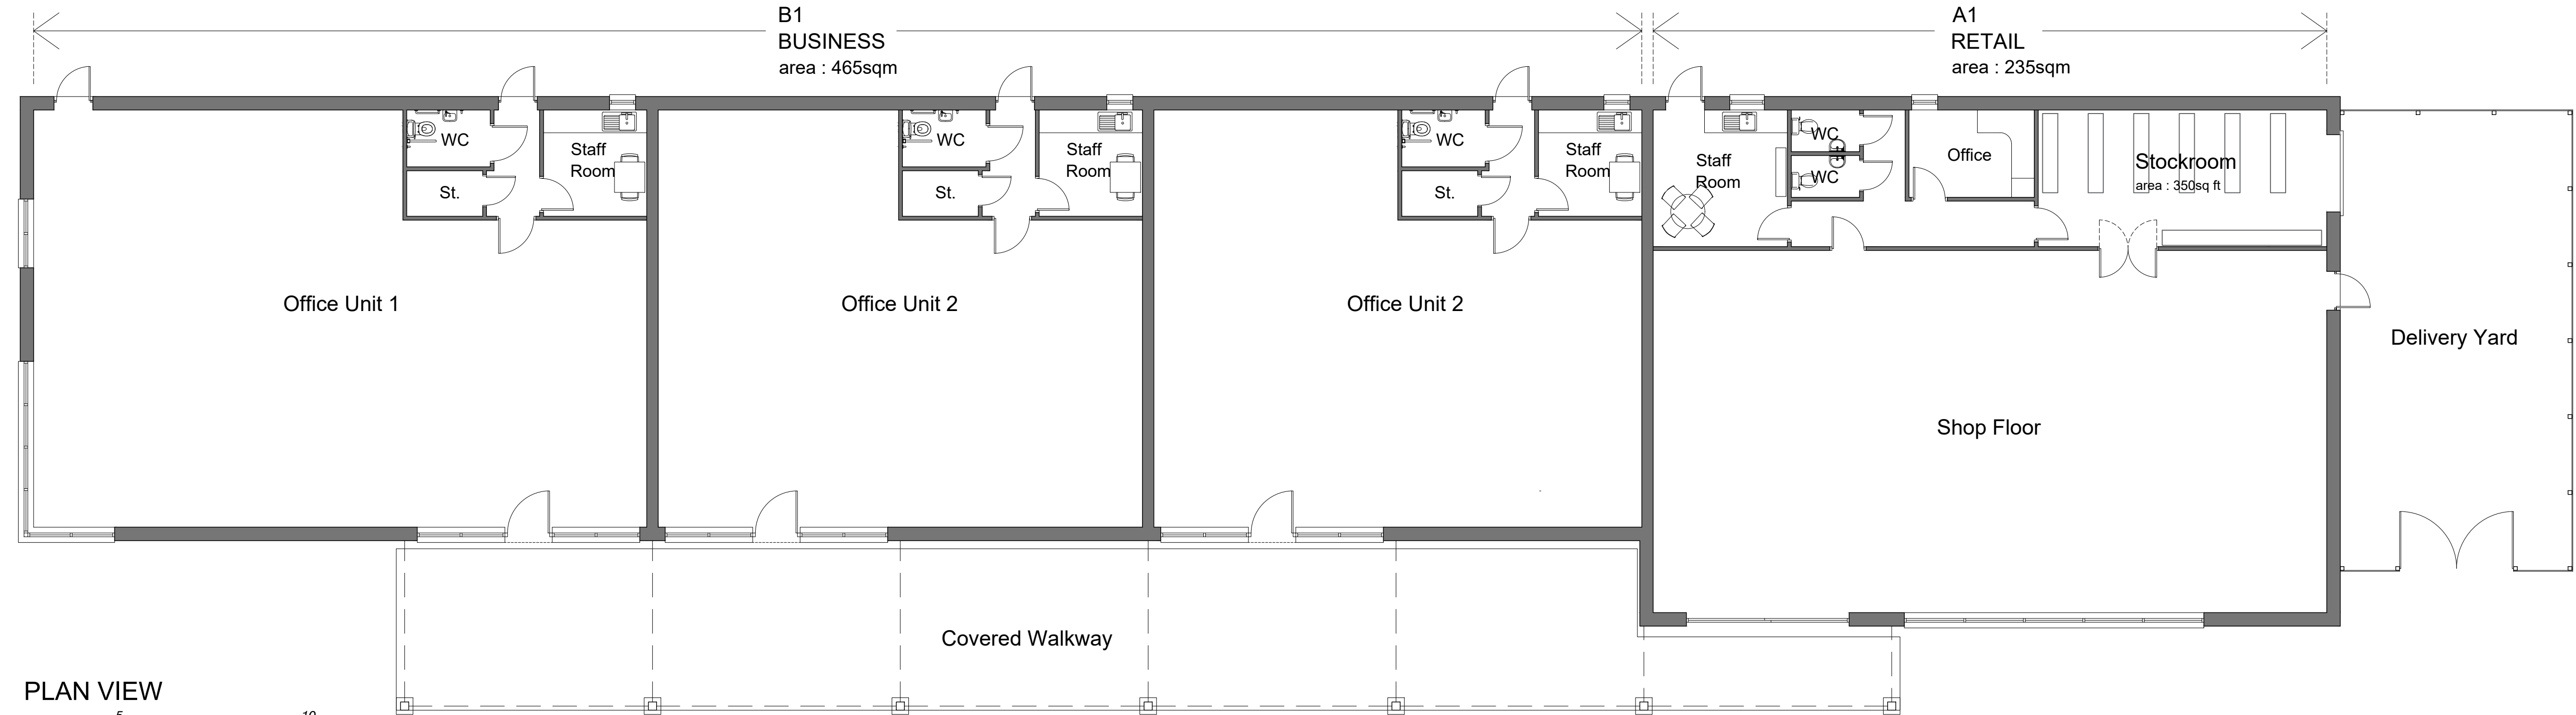

PLAN VIEW

Revision:	By:	Date:

PLANNING DRAWING

Client: **GLADMAN**

Project Title: **Residential Development**

Address: **Bangor Road, Johnstown**

Drawing Title: **Retail & Office Units Plans & Elevations**

Drawing No: **GL/BRJP/RET/01**

Dwn: **SQ** Ckd: **ST** Date: **27/09/23**

Scale: **1:100** Paper Size: **A1** Rev: