



IMPORTANT NOTE:

THIS DRAWING IS NOT TO BE SCALED.
COPYRIGHT OF THIS DRAWING BELONGS SOLELY TO BALDWIN
DESIGN CONSULTANCY LTD.

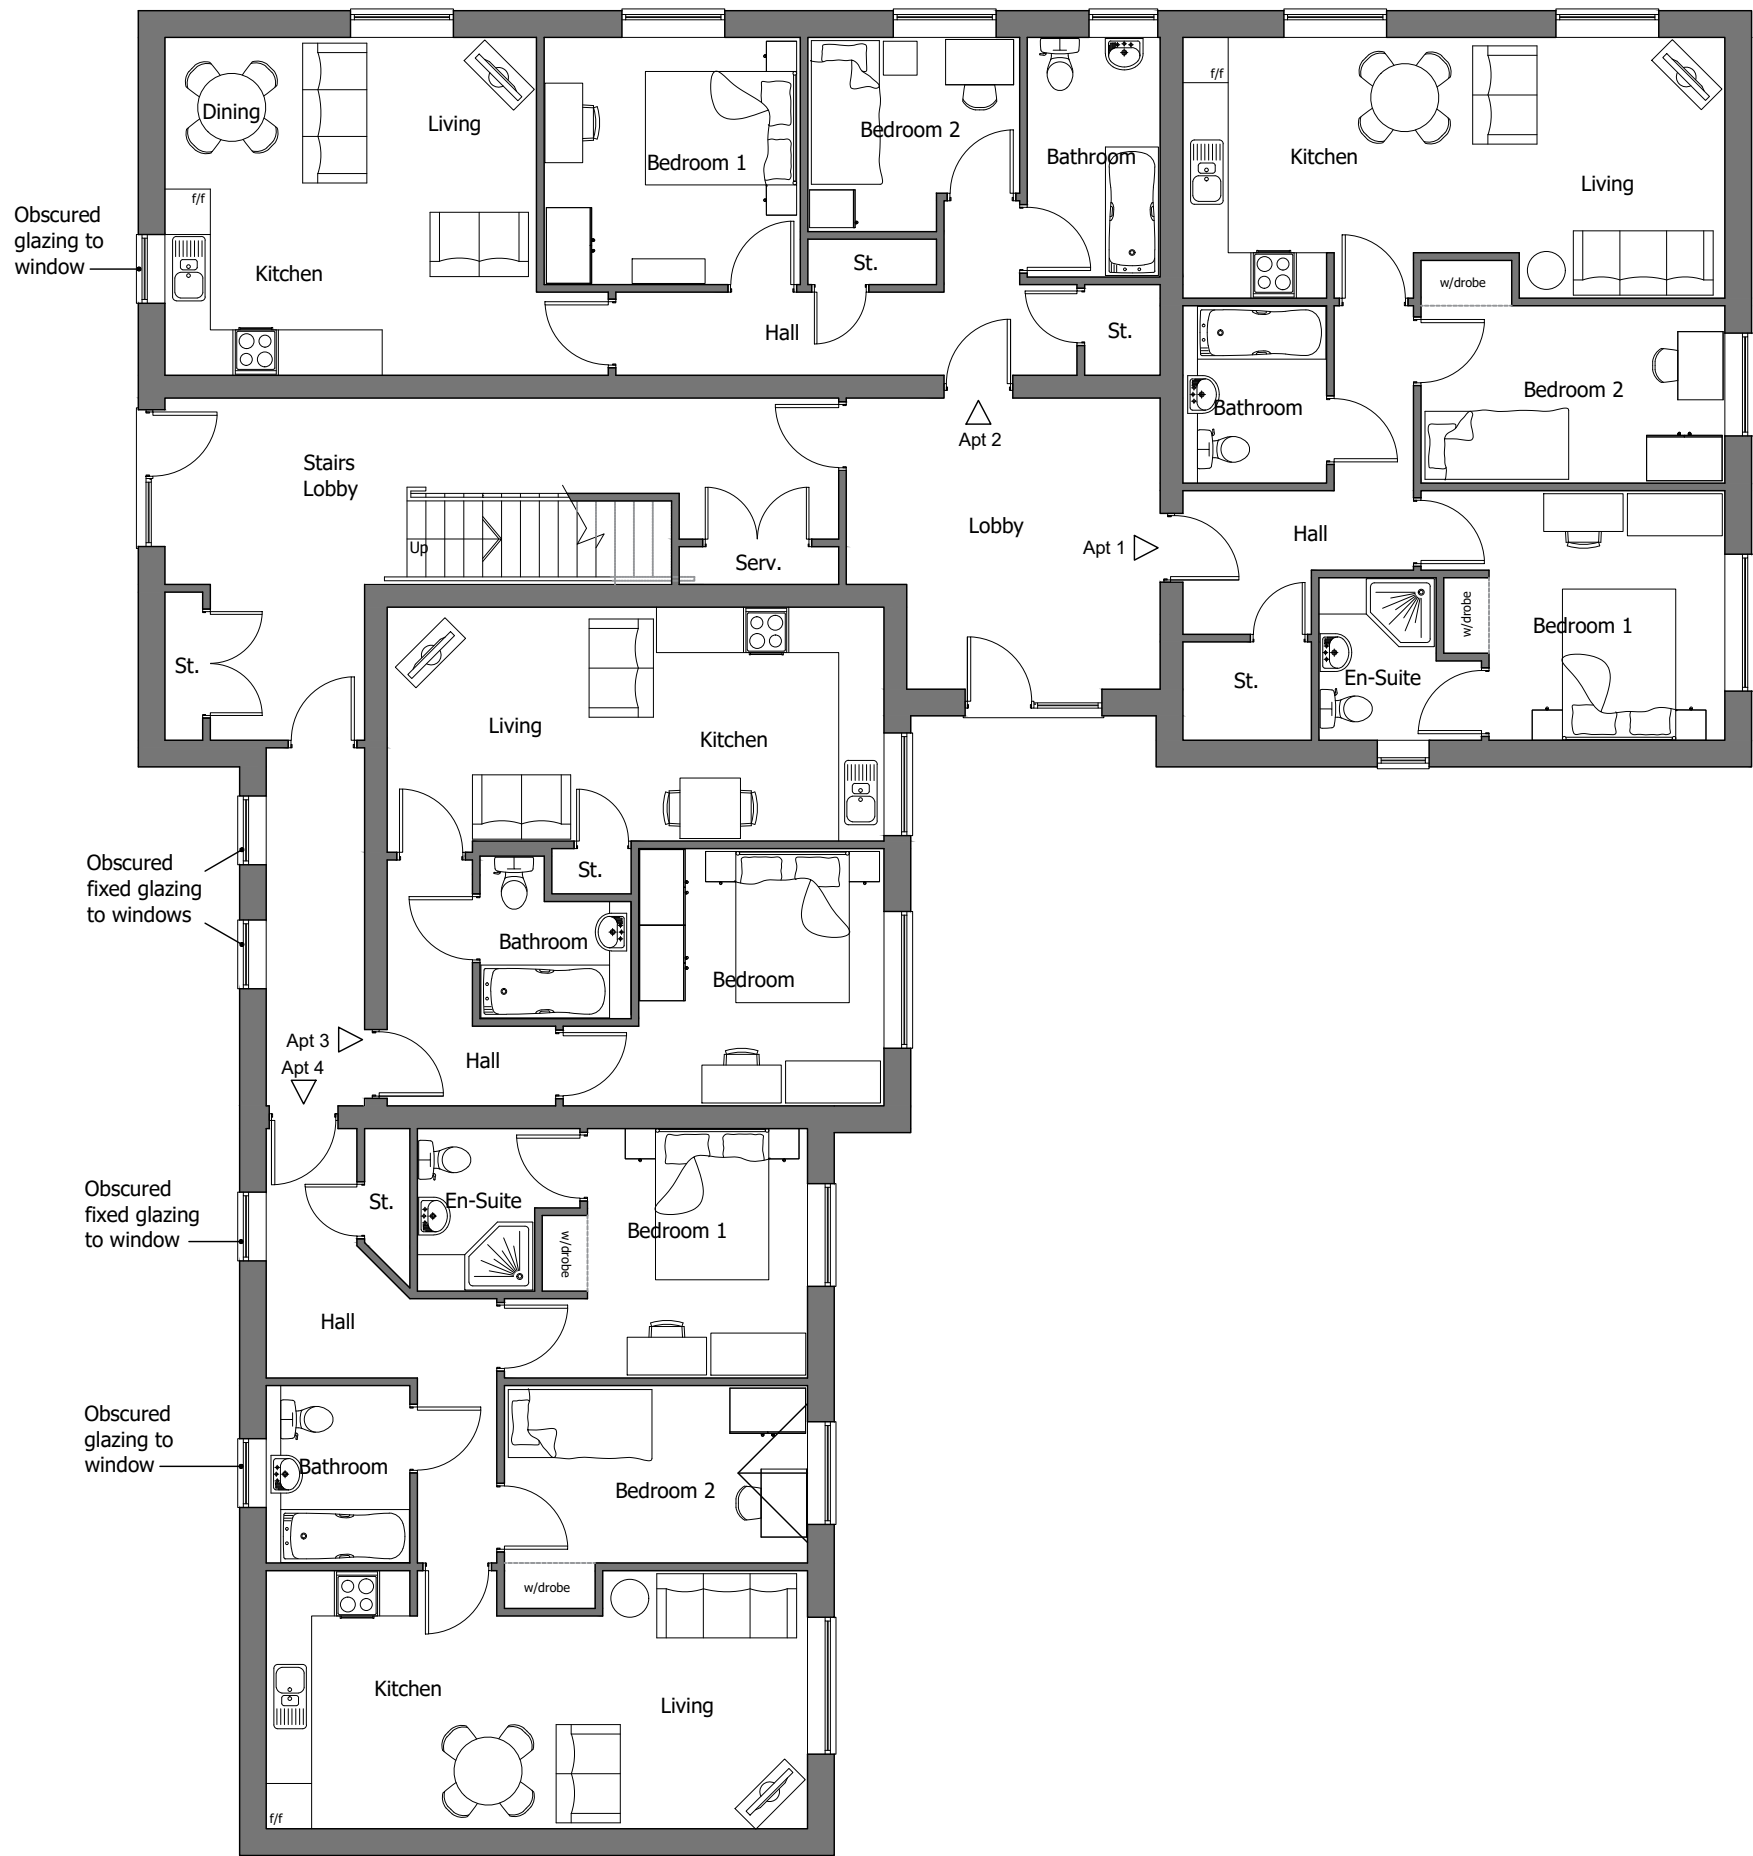

Ground Floor Plan

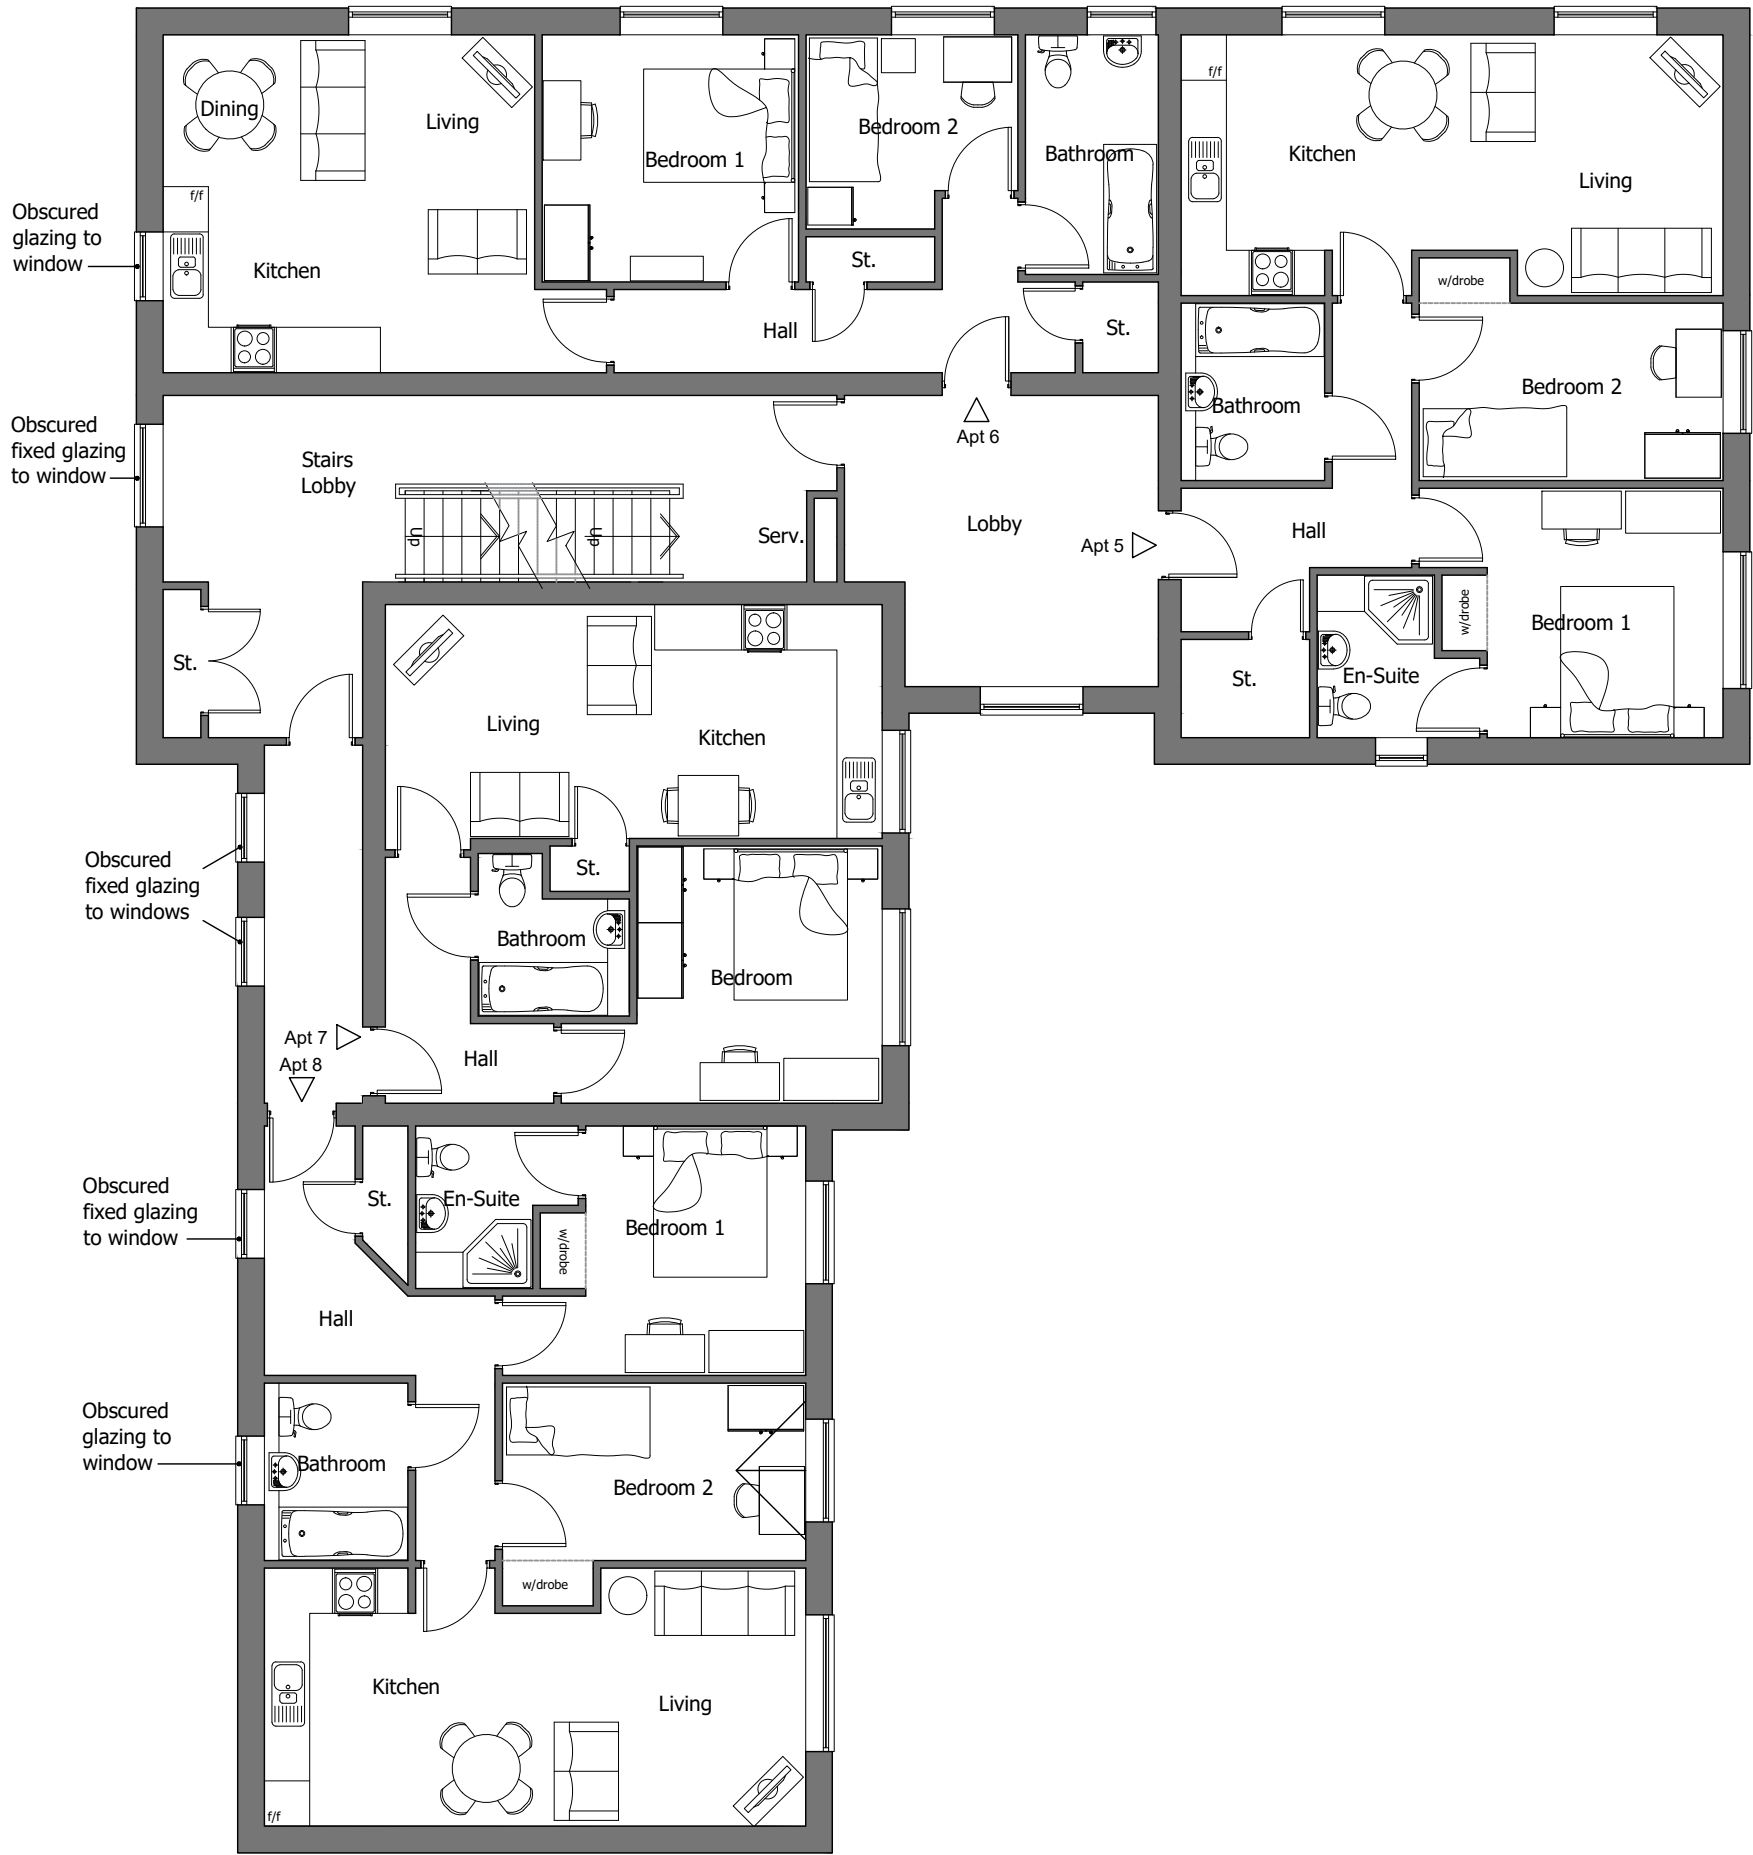

First Floor Plan

Revision:	By:	Date:
A - Window notes added.	SQ	03.11.23

	Client:			
	Project Title:		Residential Development	
	Address:		Bangor Road, Johnstown	
	Drawing Title:		Apartment Block 2 Ground & First Floor Plans	
Drawing No:		GL/BRJ/P/APT_02/01		
Dwn:		Ckd:	Date:	
SQ		ST	05/10/23	
Scale:		Paper	Size:	Rev:
1:100		A2		A

