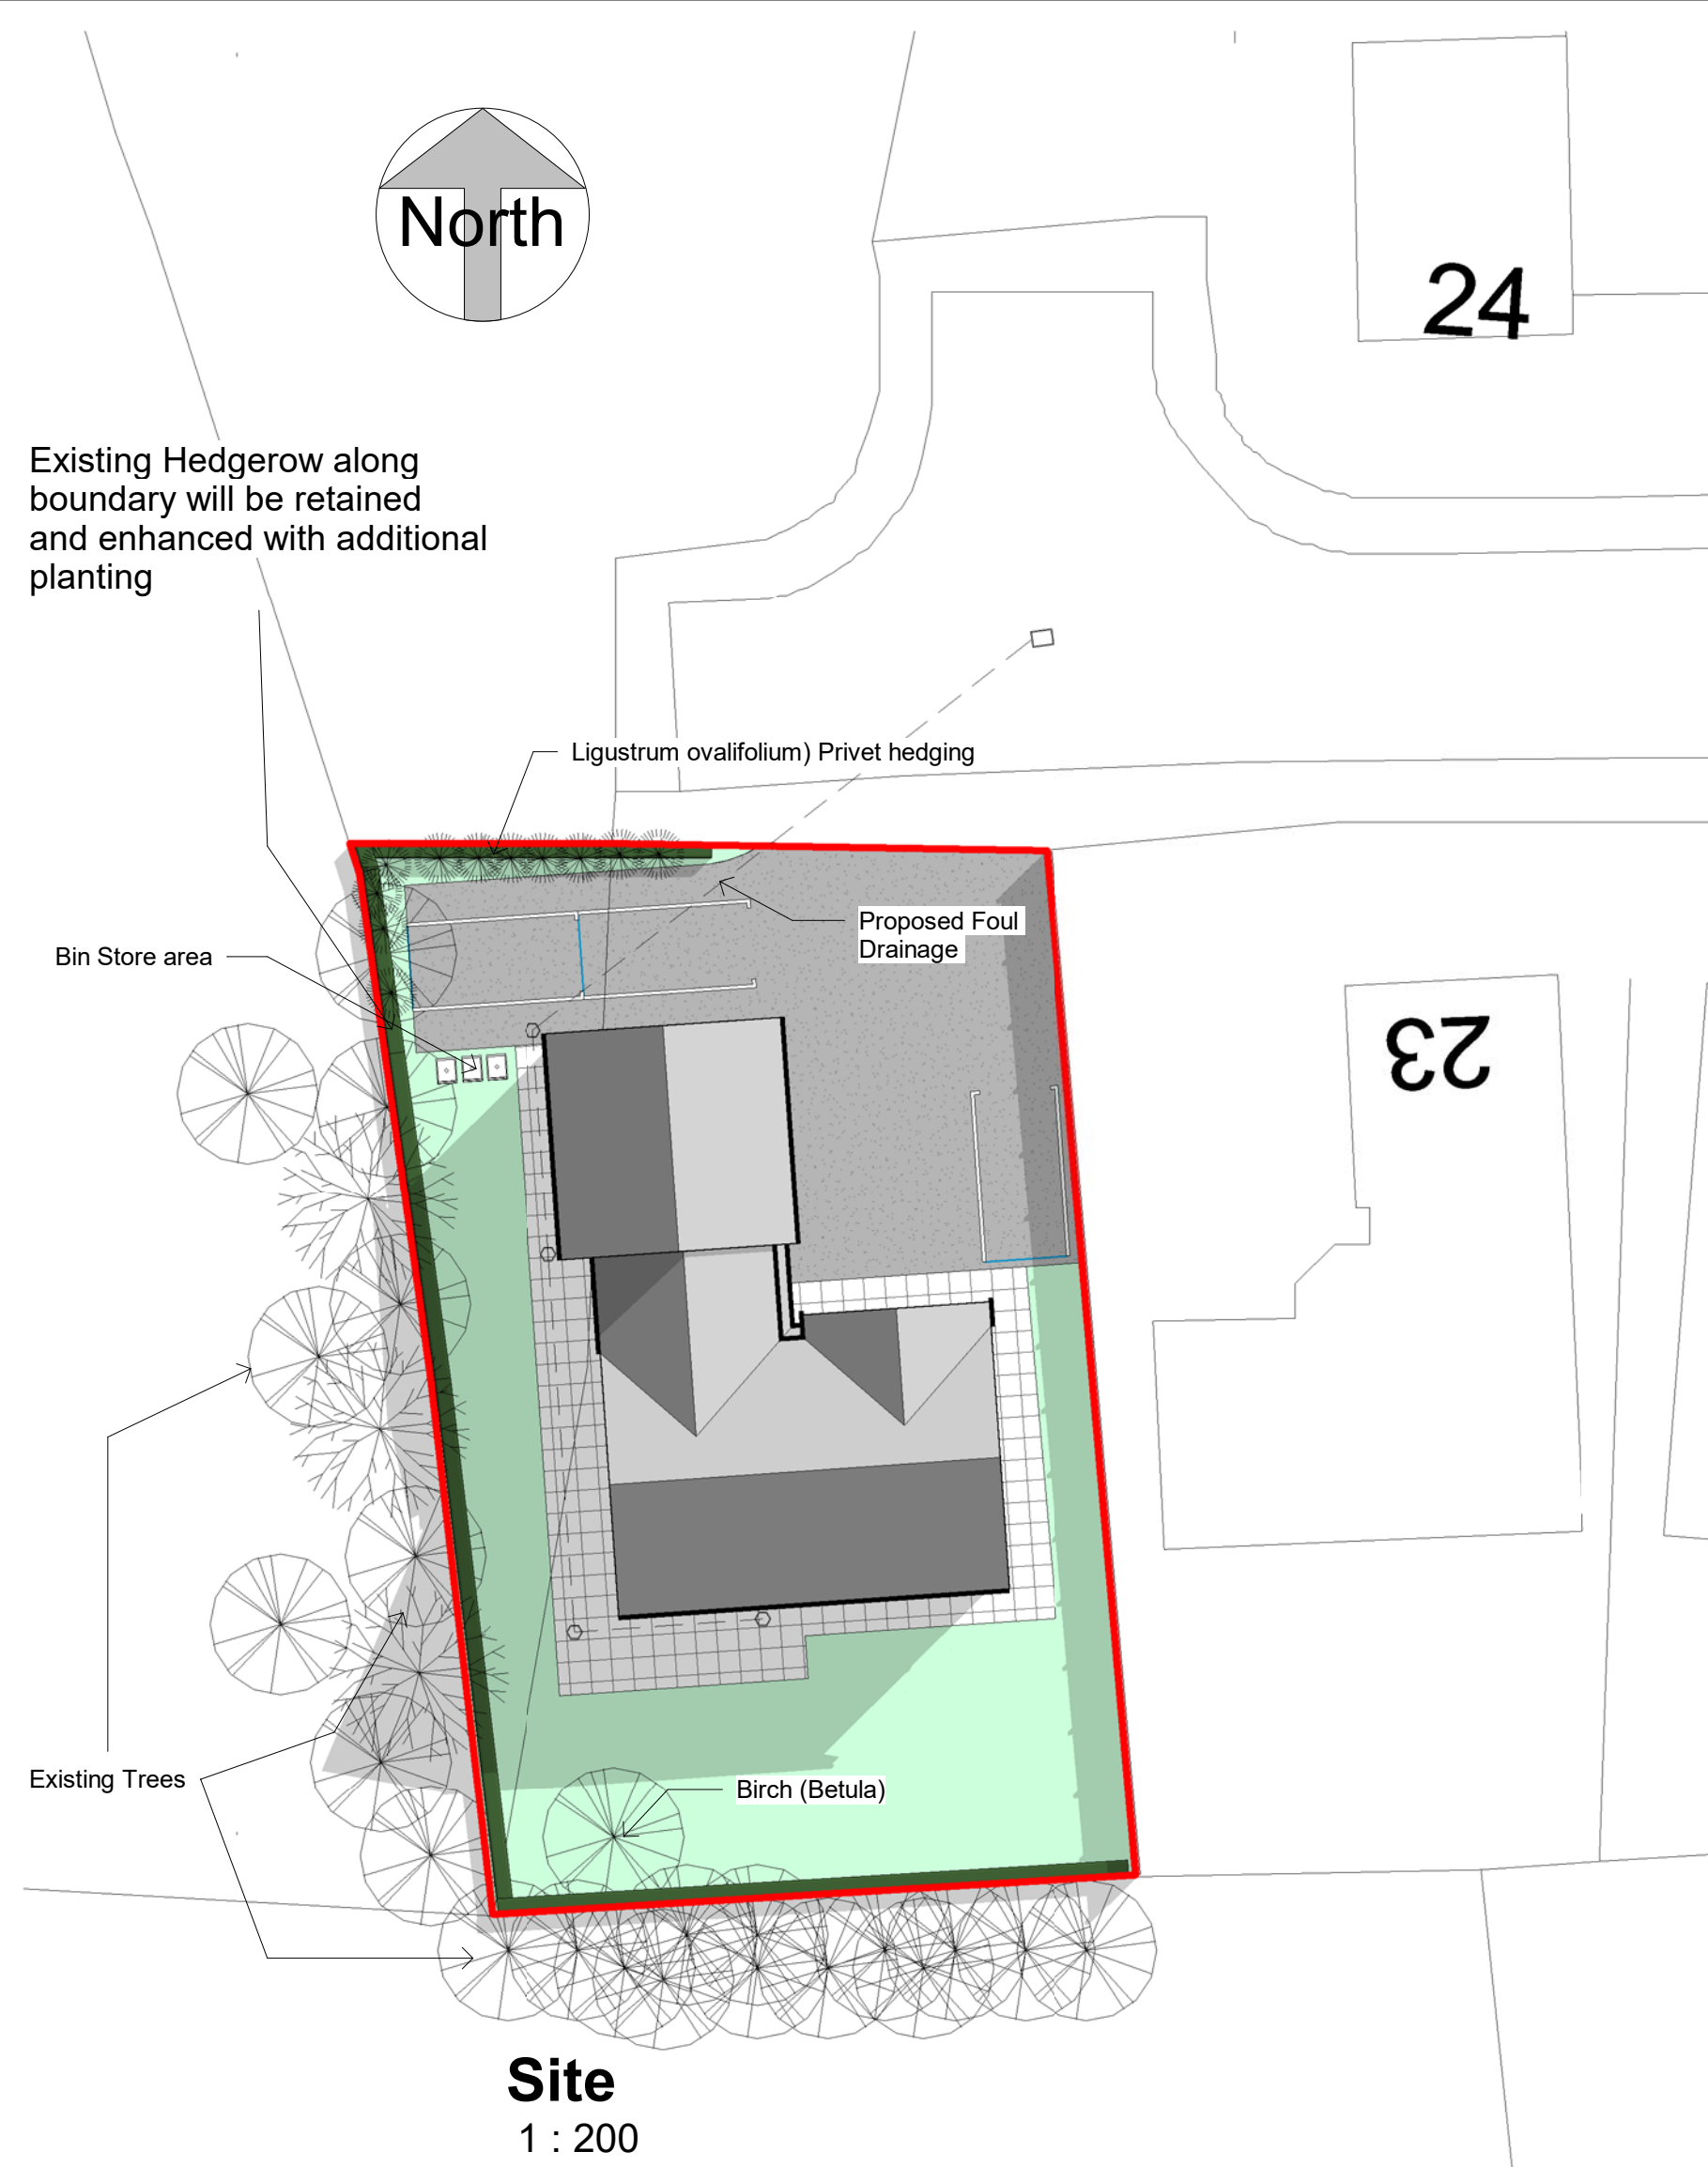


Where an item is covered by drawings to different scales, the larger scale drawing is to take precedence. Do not scale drawings, figured dimensions are to be worked to in all cases

This drawing is copyright © JIG Architects

[illegible]

JIG RIBA Chartered Practice
Architects
Unit 17 Mold Business Park, Wrexham Road, Mold, Flintshire CH7 1XP

Tel: 01352 744889 | Fax: 01352 700769 | Email: admin@jigarchitects.com

Client	Mr M Roberts
--------	--------------

Project	Proposed New Dwelling at Hillcrest Penley
---------	---

Drawing Title	Location and Site Plan
---------------	------------------------

Scale as indicated @ A2	Drawing No. A100	Revision			
Drawn jrj					
Checked cgr	Job No. 1872				
Date 01/23/07					