
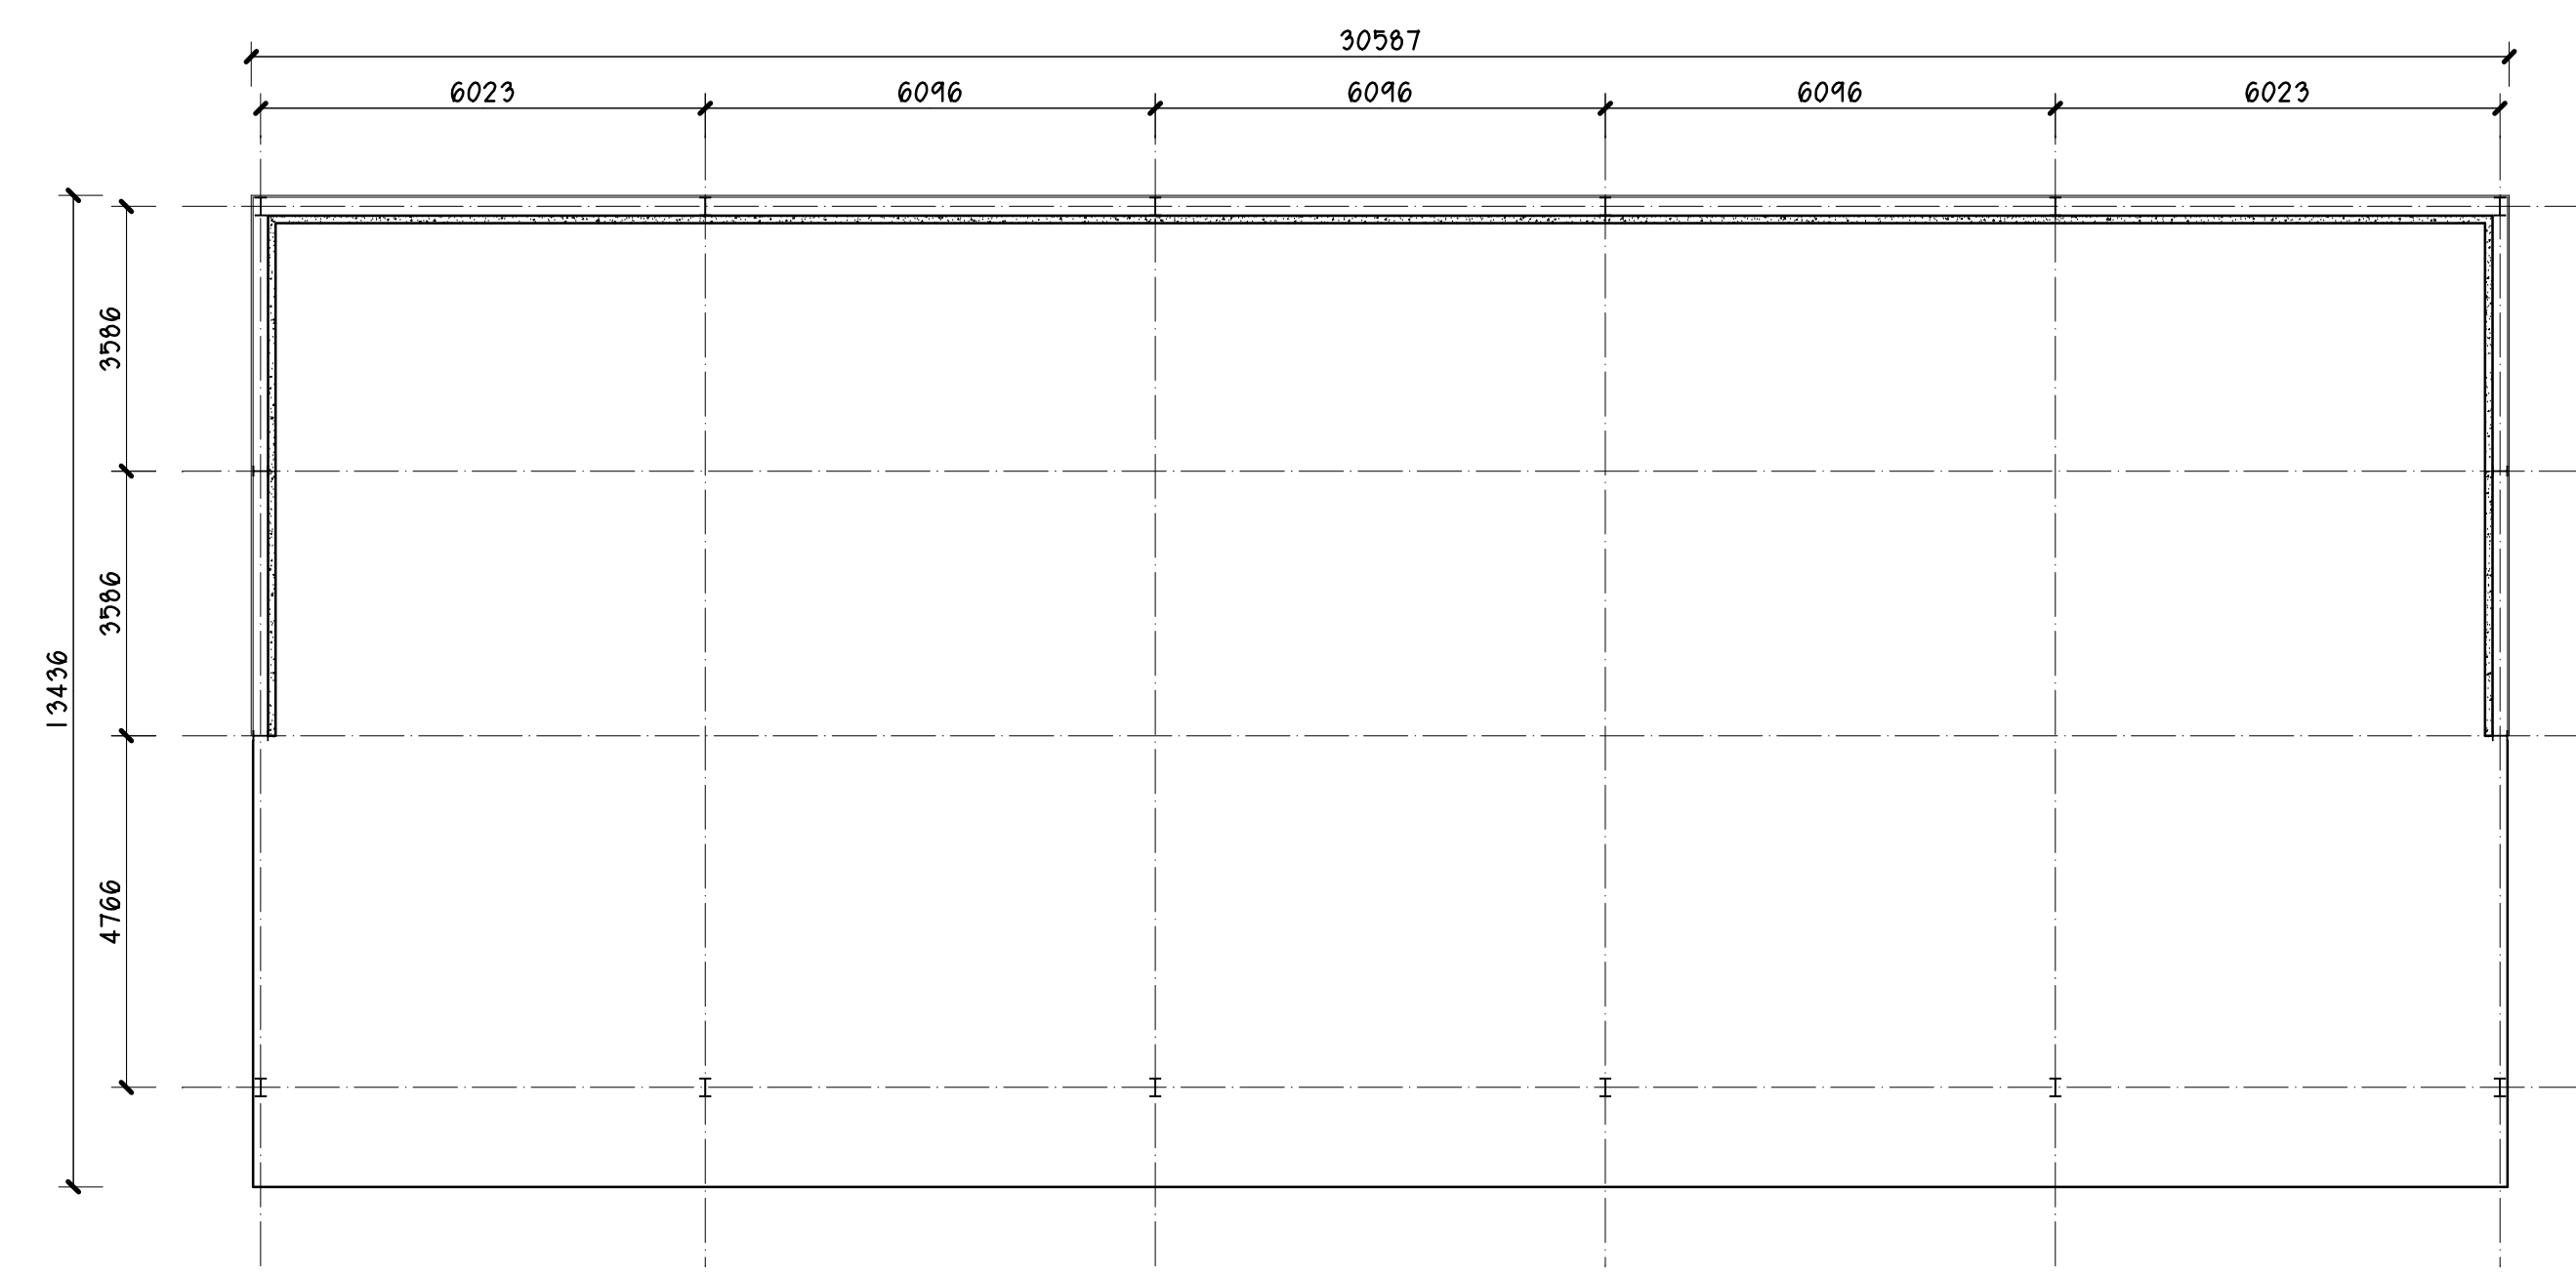


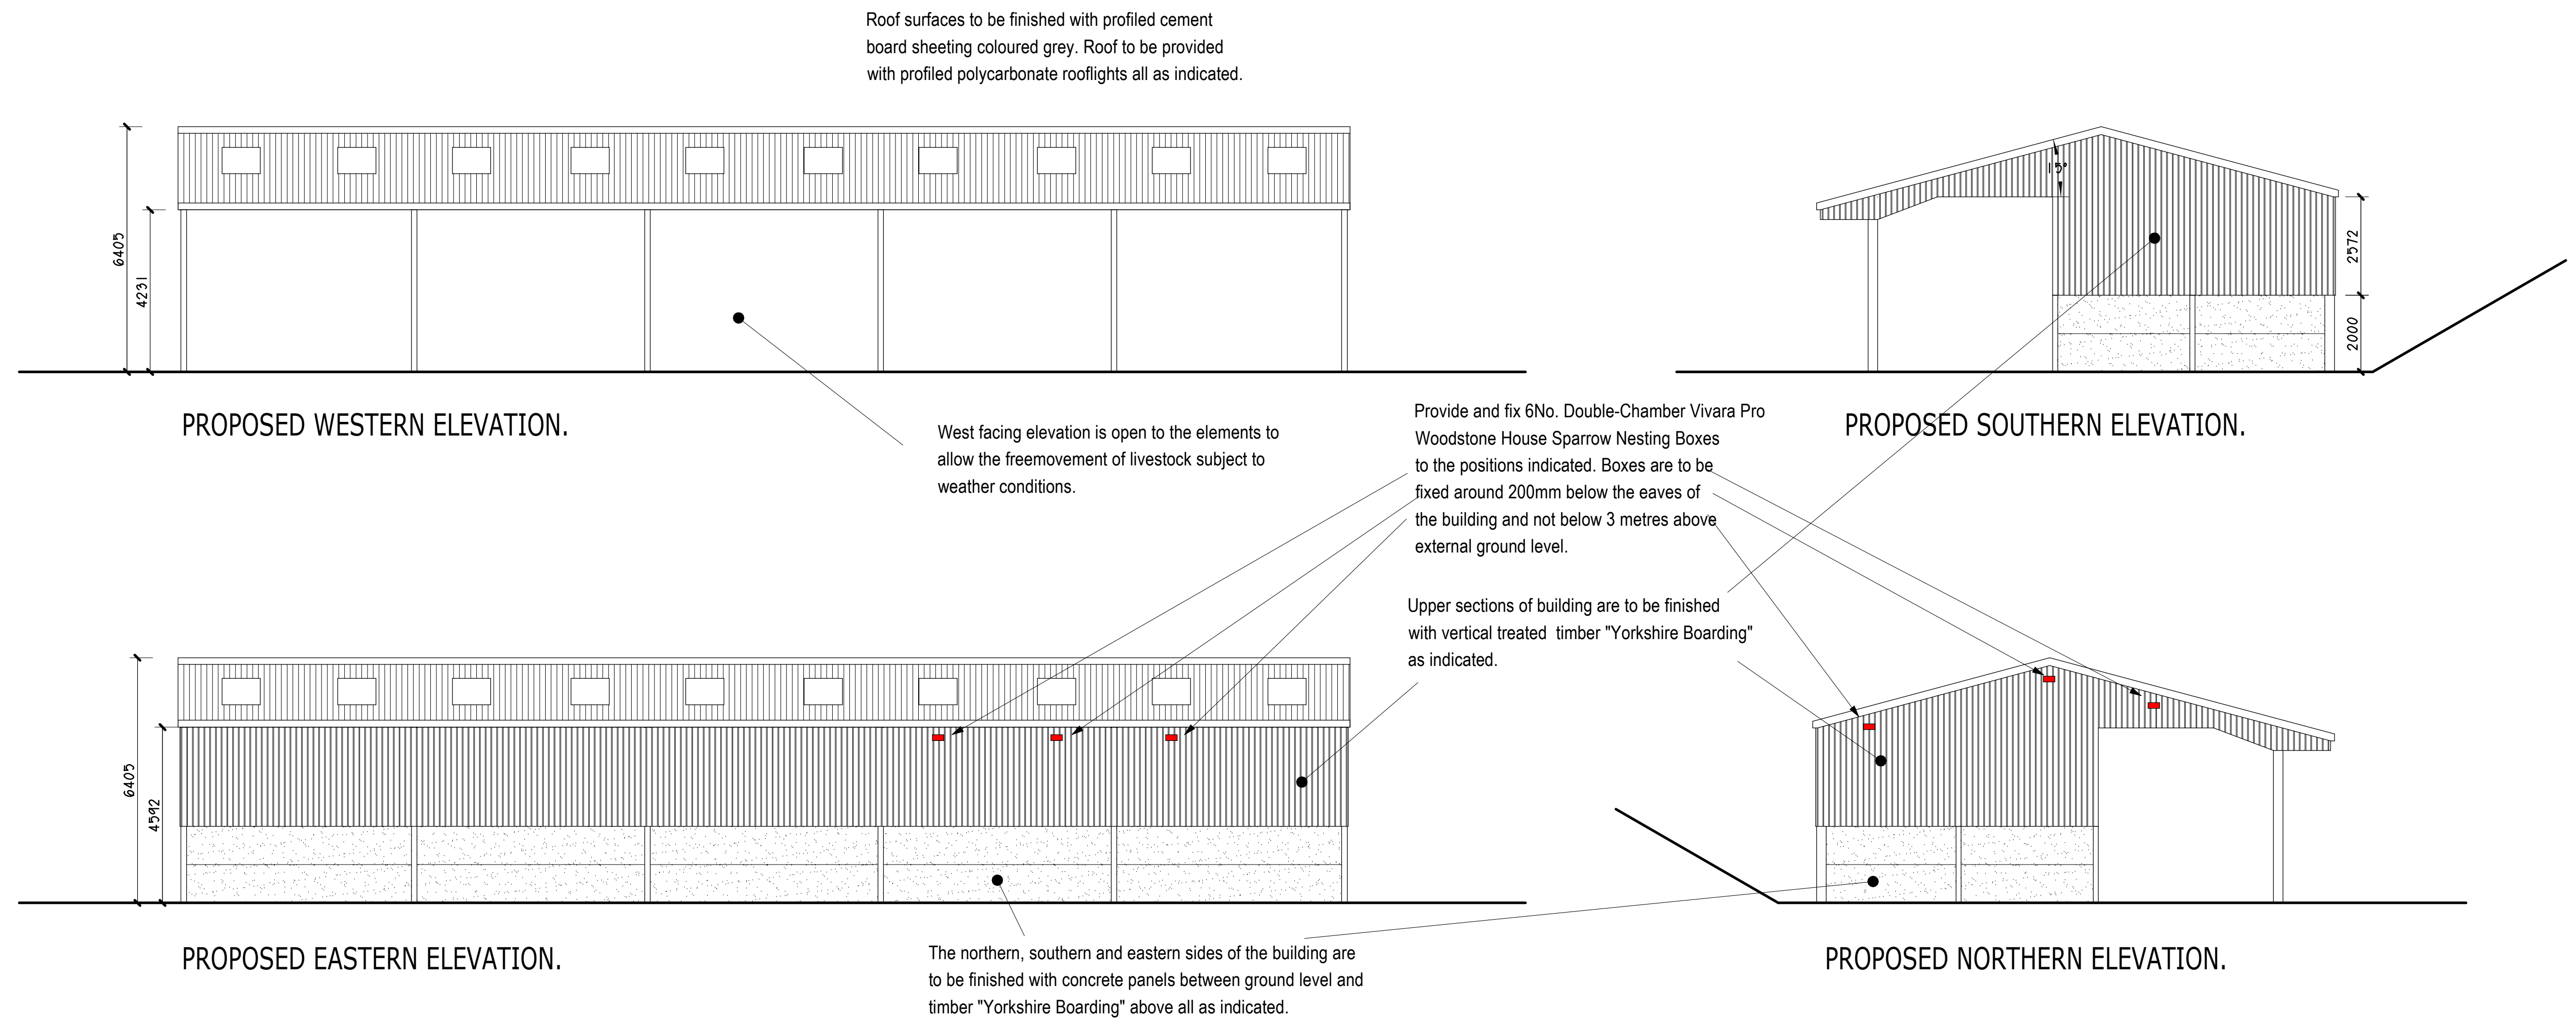

Project.	
PROPOSED ERECTION OF LIVESTOCK BUILDING - (IN RETROSPECT) AT PENRHOS FARM, BRYMBO ROAD, BRYMBO, LL11 5LU.	
Client.	
Mrs V. ROGERS.	
Title.	
PROPOSED FLOOR PLAN & EXTERNAL ELEVATIONS.	
Drawing No.	
10645.03.dsj	
Date.	Scale.
August 2023.	1:100@A1.
D.S. Jones & Co.	
Architectural & Planning Consultants.	
The Studio, 26, Prospect Drive, Coedpoeth, Wrexham, LL11 3PE.	
Tel : 01978 750195 / 07880 874522.	
E : dsjonesandco@live.co.uk	