


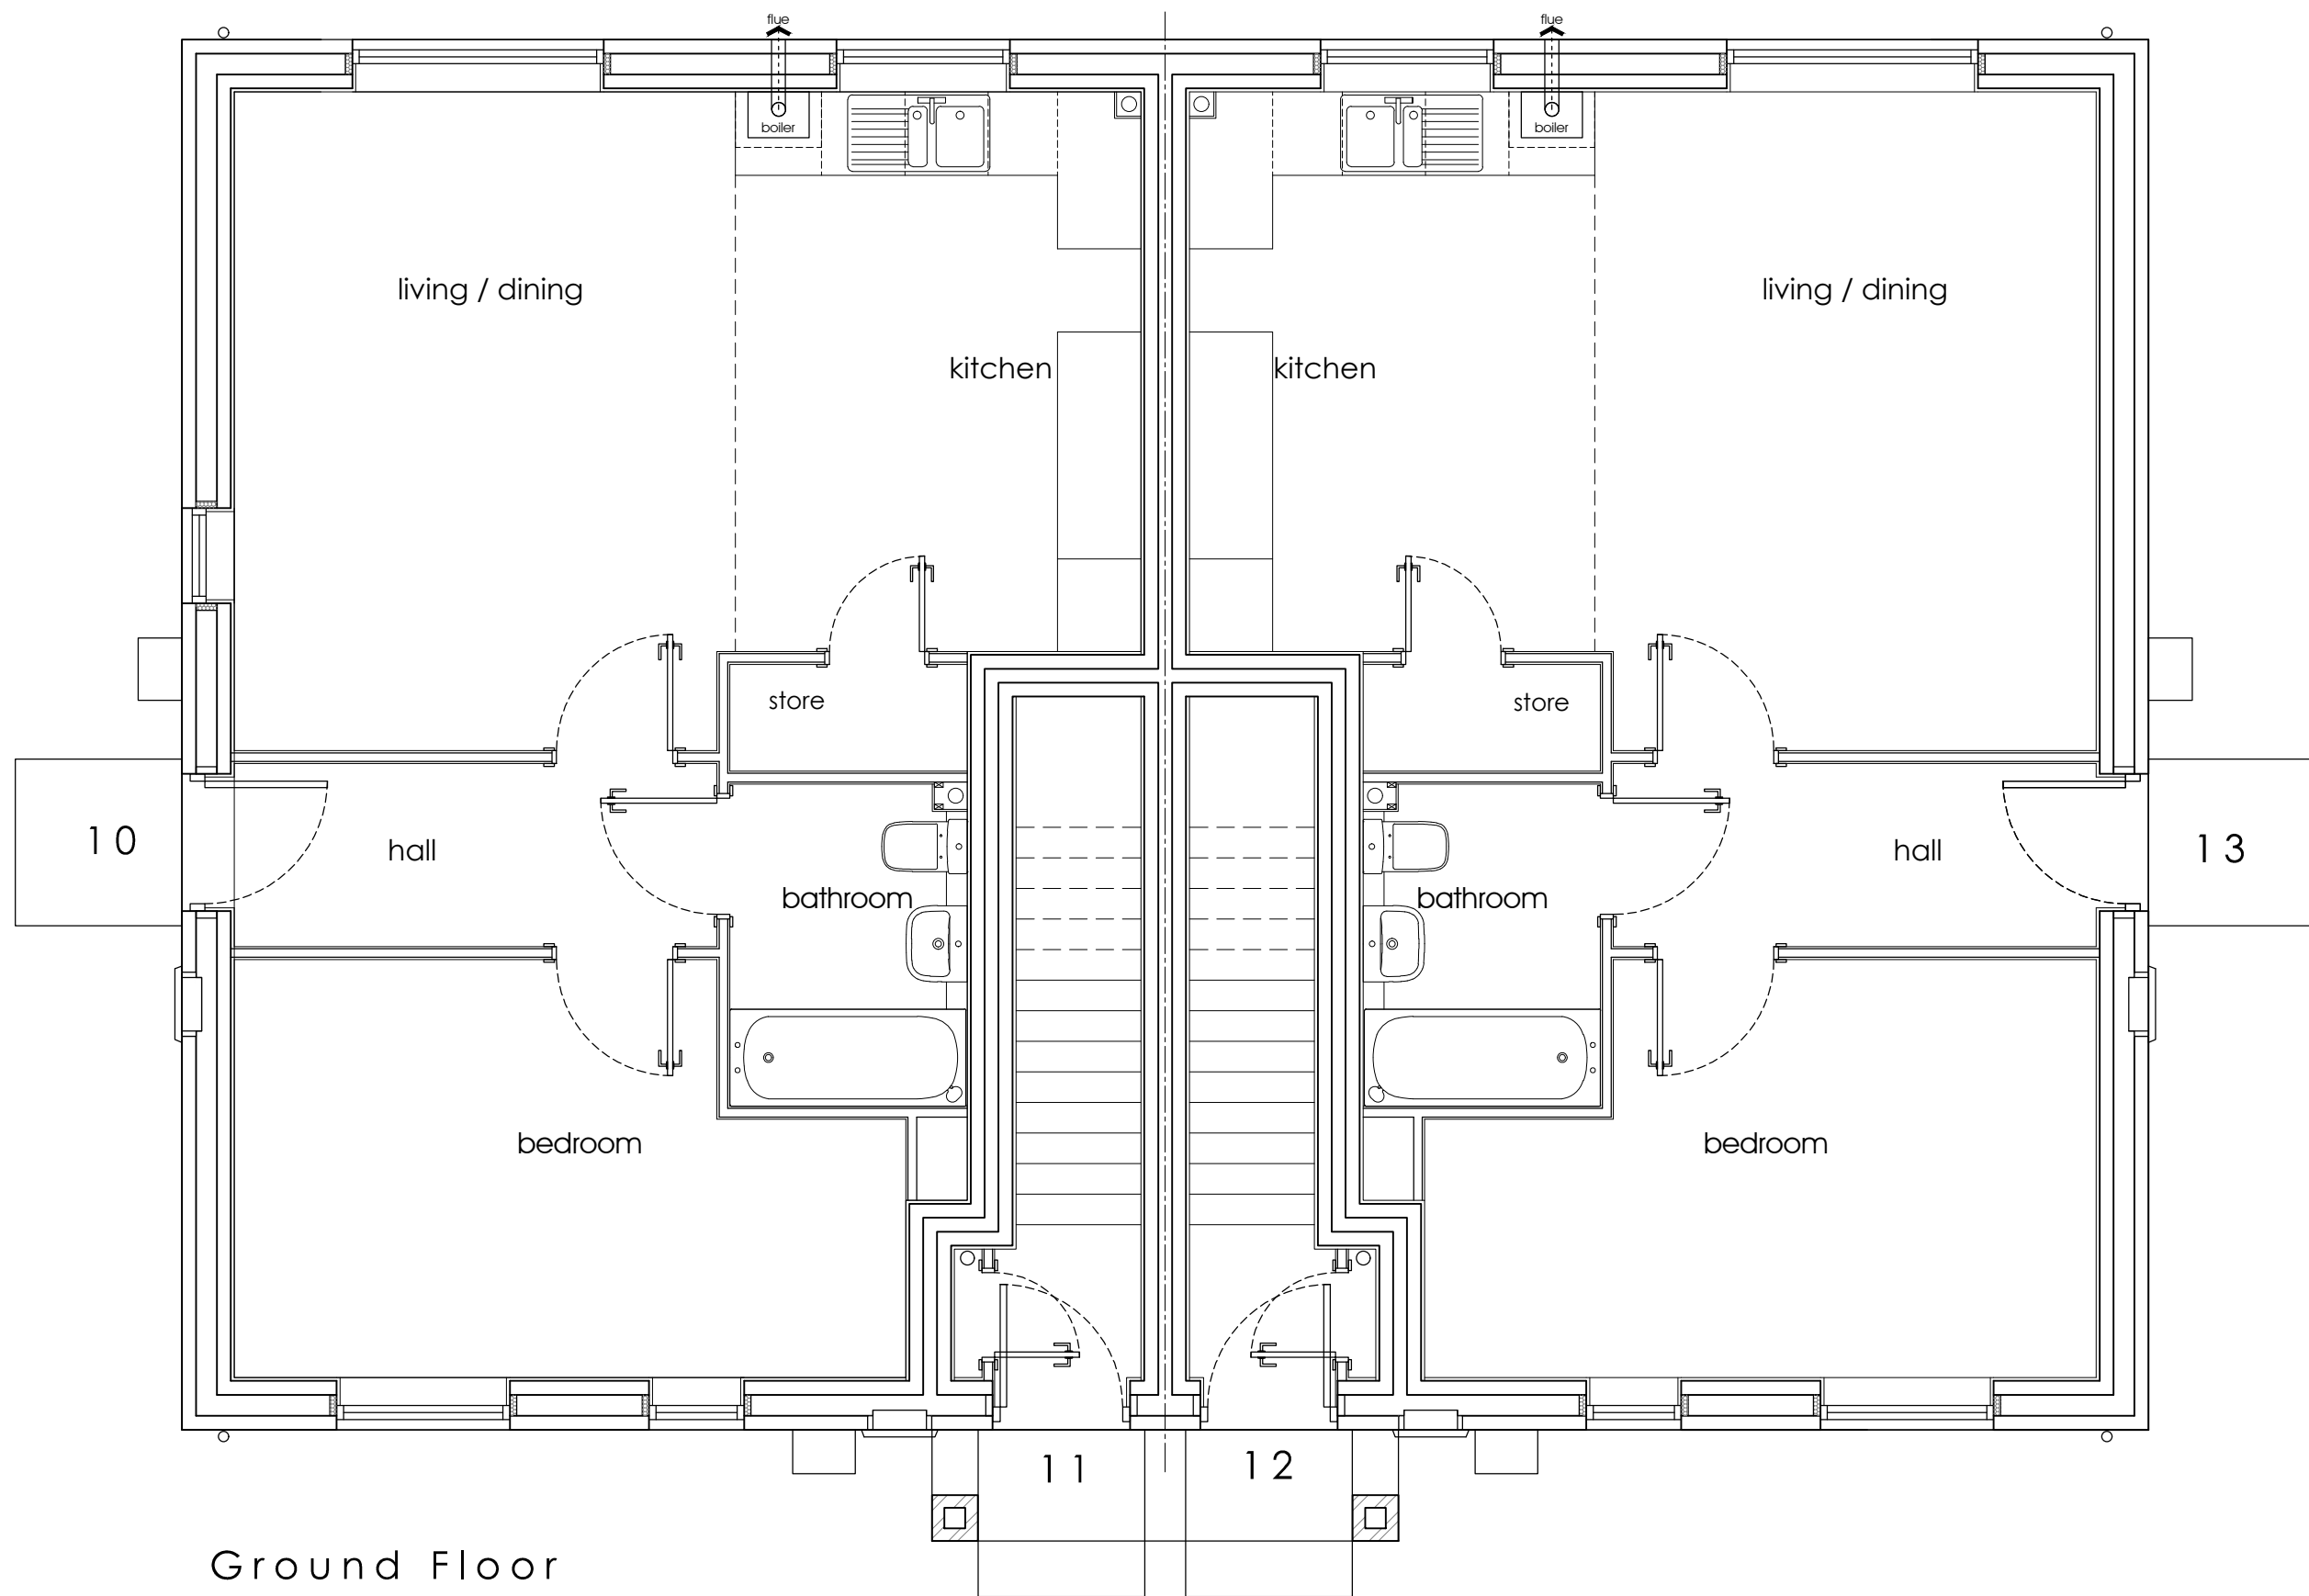

Ground Floor

Gross Internal Floor Area (GF Apartment) = 53.34m² / 574ft²

NOTES

Do not scale from drawing. All figured dimensions in mm and to be checked on site.

Copyright of the design and / or drawings remains solely with Pickstock Homes.

This drawing does not form part of a contract and is subject to change at developers discretion.

rev.	description	date	by

status	STATUS
--------	--------

17 Mile Oak Maesbury Road Oswestry Shropshire SY10 8GA
Tel. No. 01691 670788 www.pickstockhomes.com

project
Residential development on land off St Marys Avenue. Overton, Wrexham

drawing
Walk-Up Apartments (Block of 4)
ground floor plan

scale 1:50 A3	date 14.07.23	drawn JE	checked -
project number 1522	drwg number 1522-WUA-01	rev -	