




Existing Stable Plan

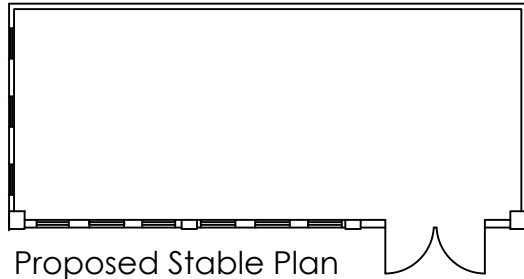


Proposed Stable Plan

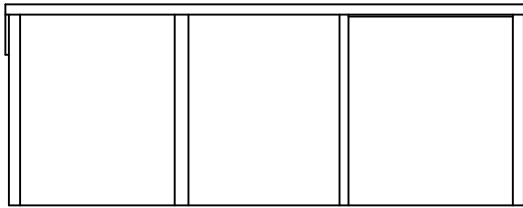


Existing Front Elevation

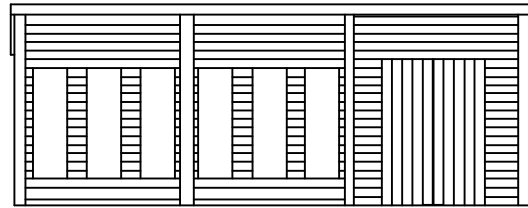


Proposed Front Elevation

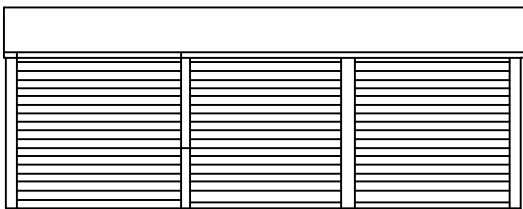


Existing Rear Elevation

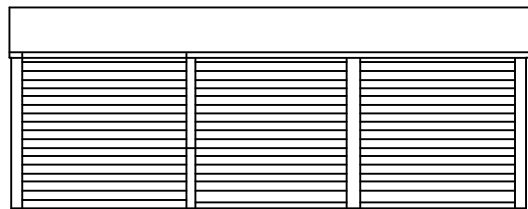

Proposed Rear Elevation

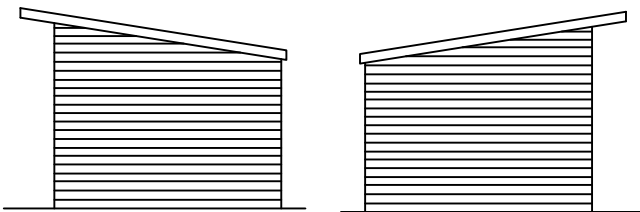

Existing Side Elevation Existing Side Elevation

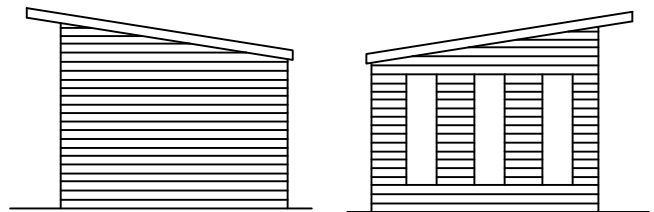

Proposed Side Elevation Proposed Side Elevation

Amended June 2023 Rev A

Little Hobits Forest School
The Lodge Glascoed Road
Bwlchgwyn

Proposed alterations to existing
Stables to provide sheltered area.

Scale 1:100 @ A4

DWG. No 22 24 01 A

Design Planning, Whitfield Buildings
188-200 Pensby Road Heswall Wirral CH60 7RJ
dpdev@hotmail.co.uk