



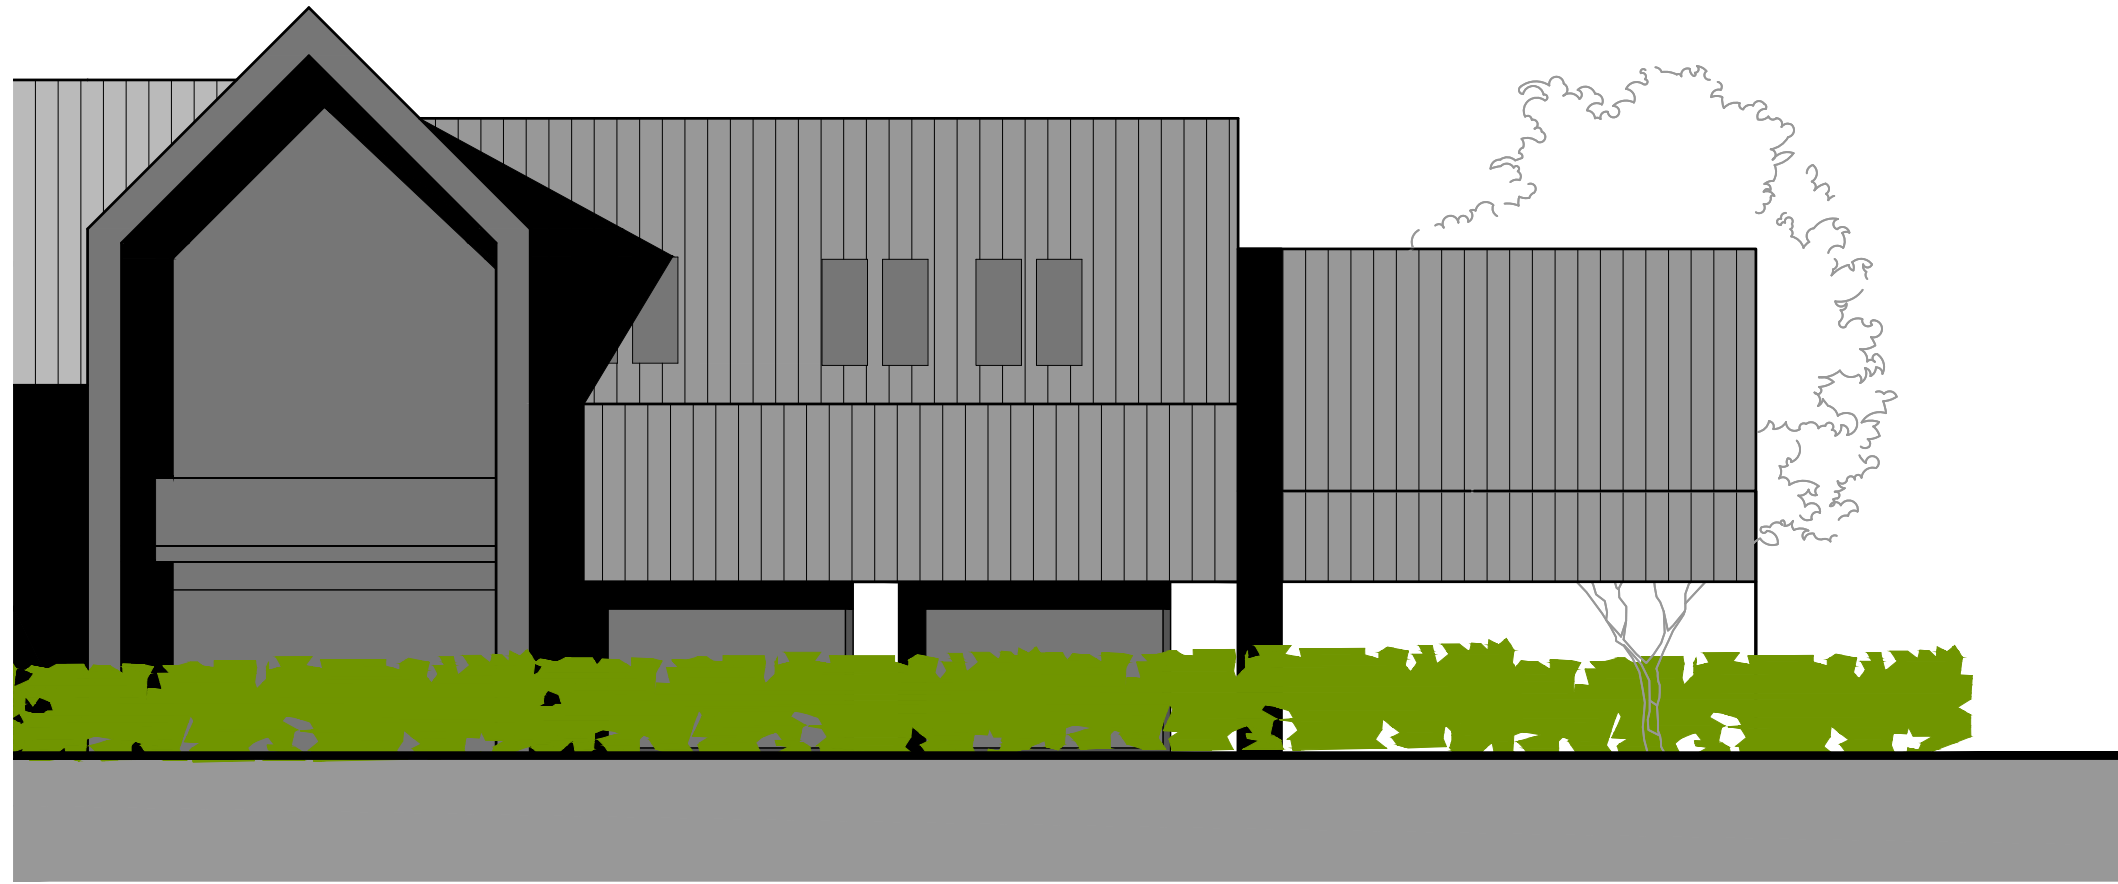


FRONT ELEVATION FACING GAMFORD LANE




REAR ELEVATION FACING AWAY FROM GAMFORD LANE

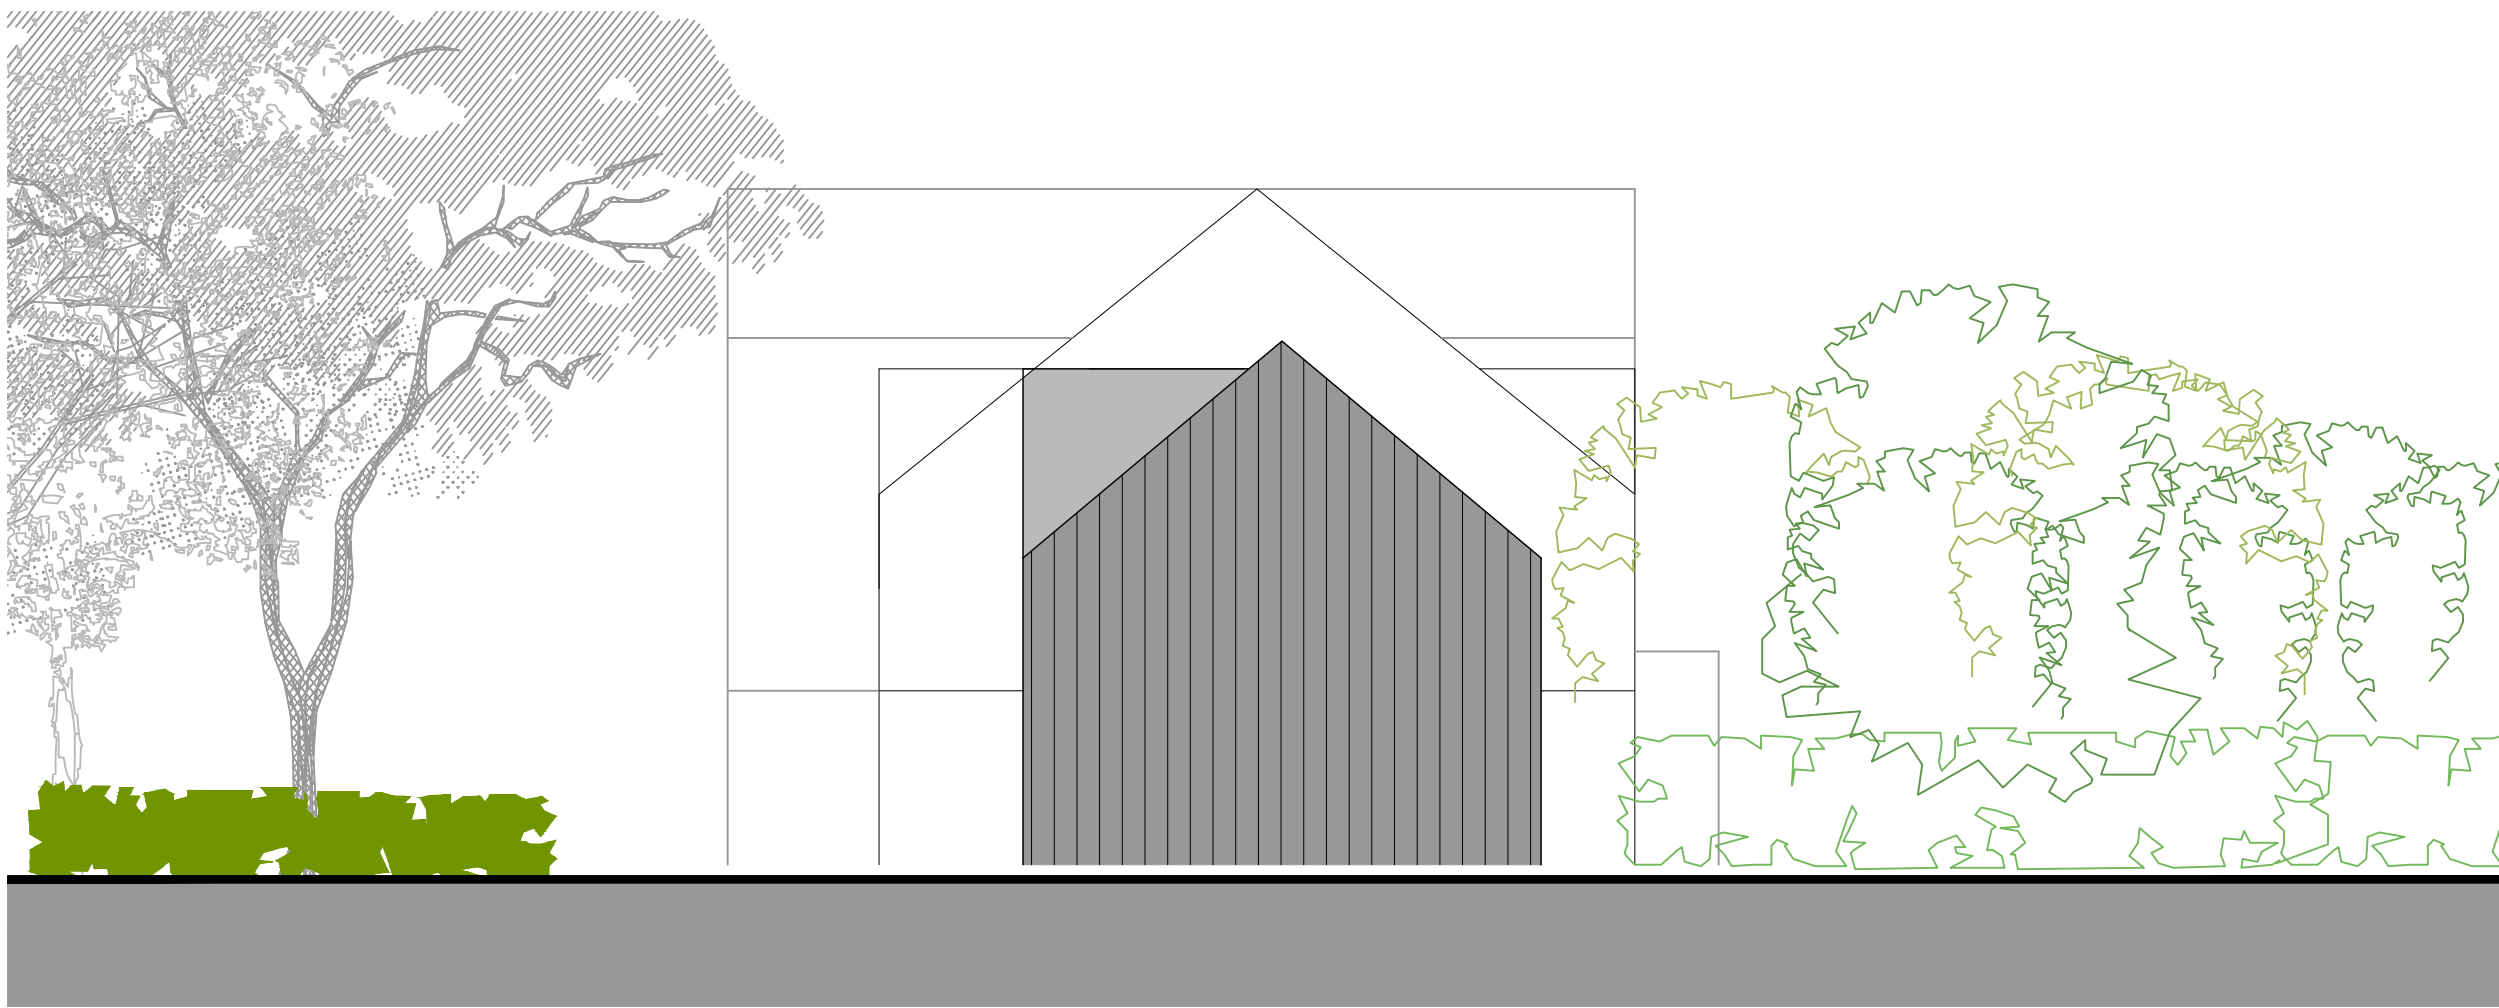


SIDE ELEVATION FACING SOUTH WEST

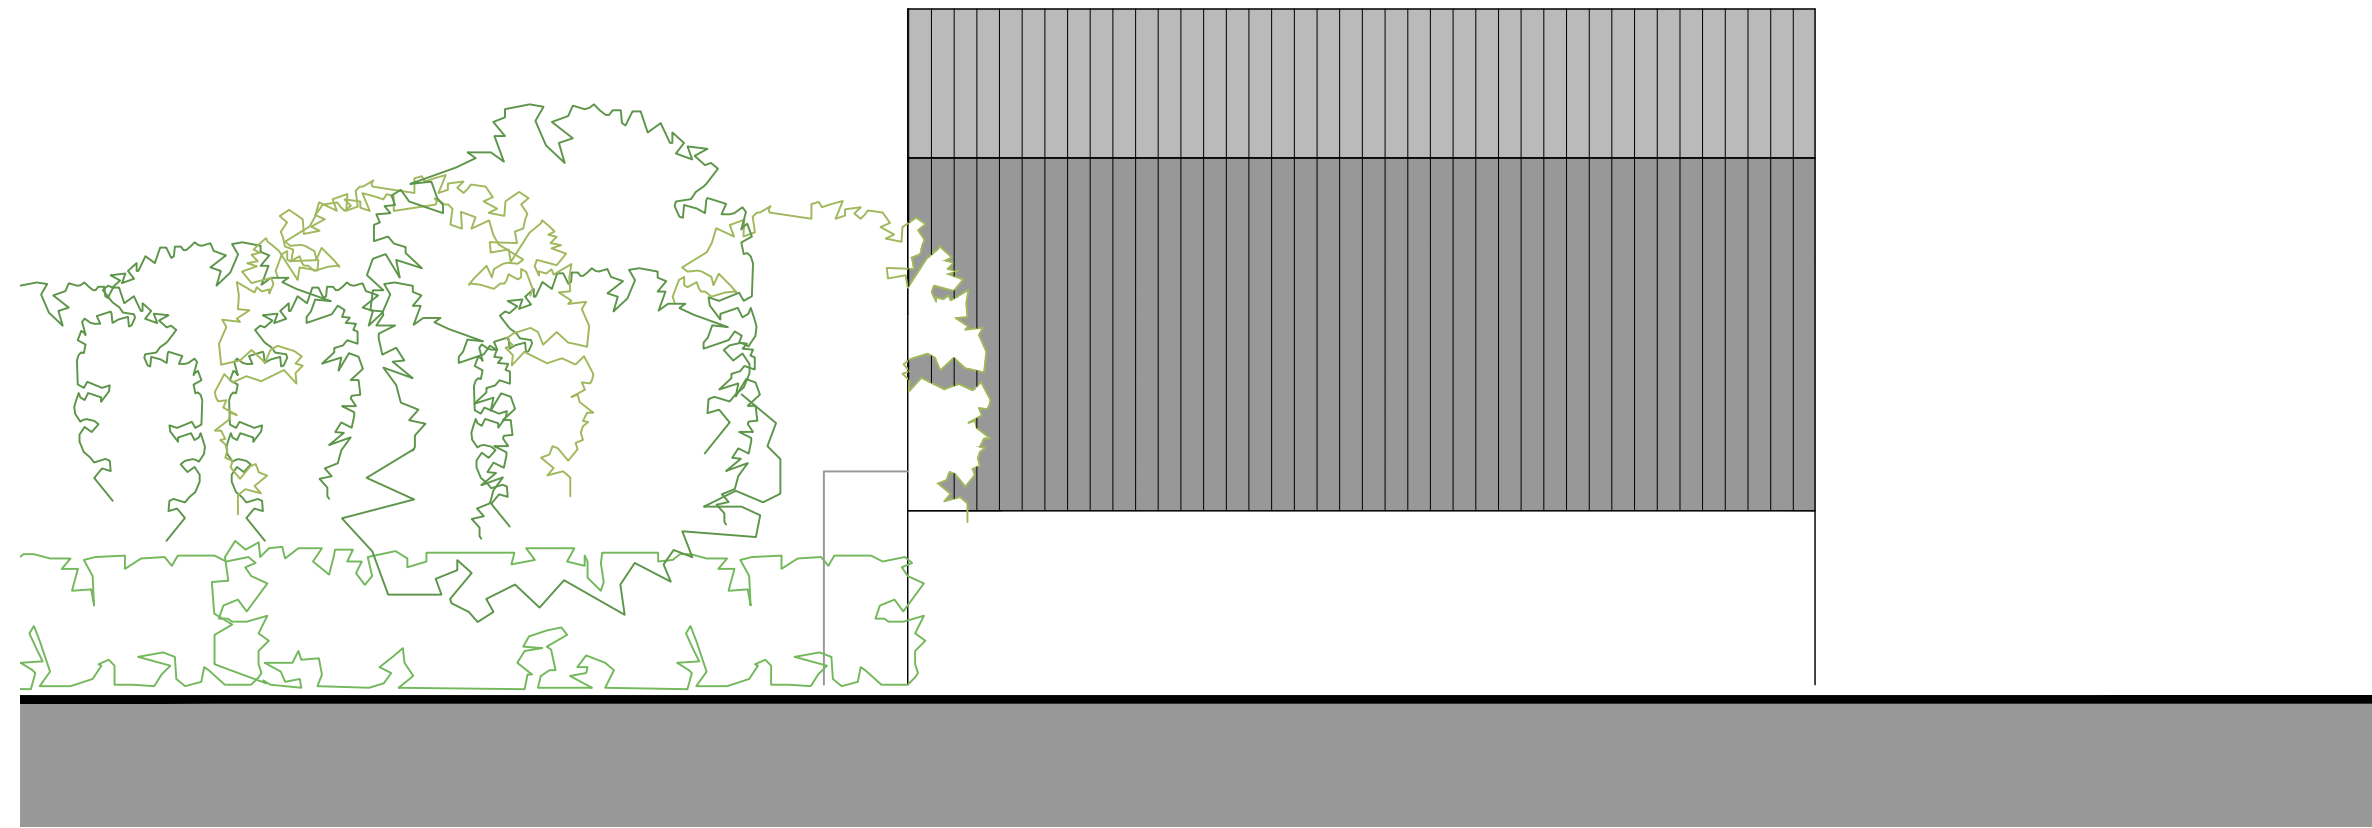

SIDE ELEVATION FACING NORTH EAST

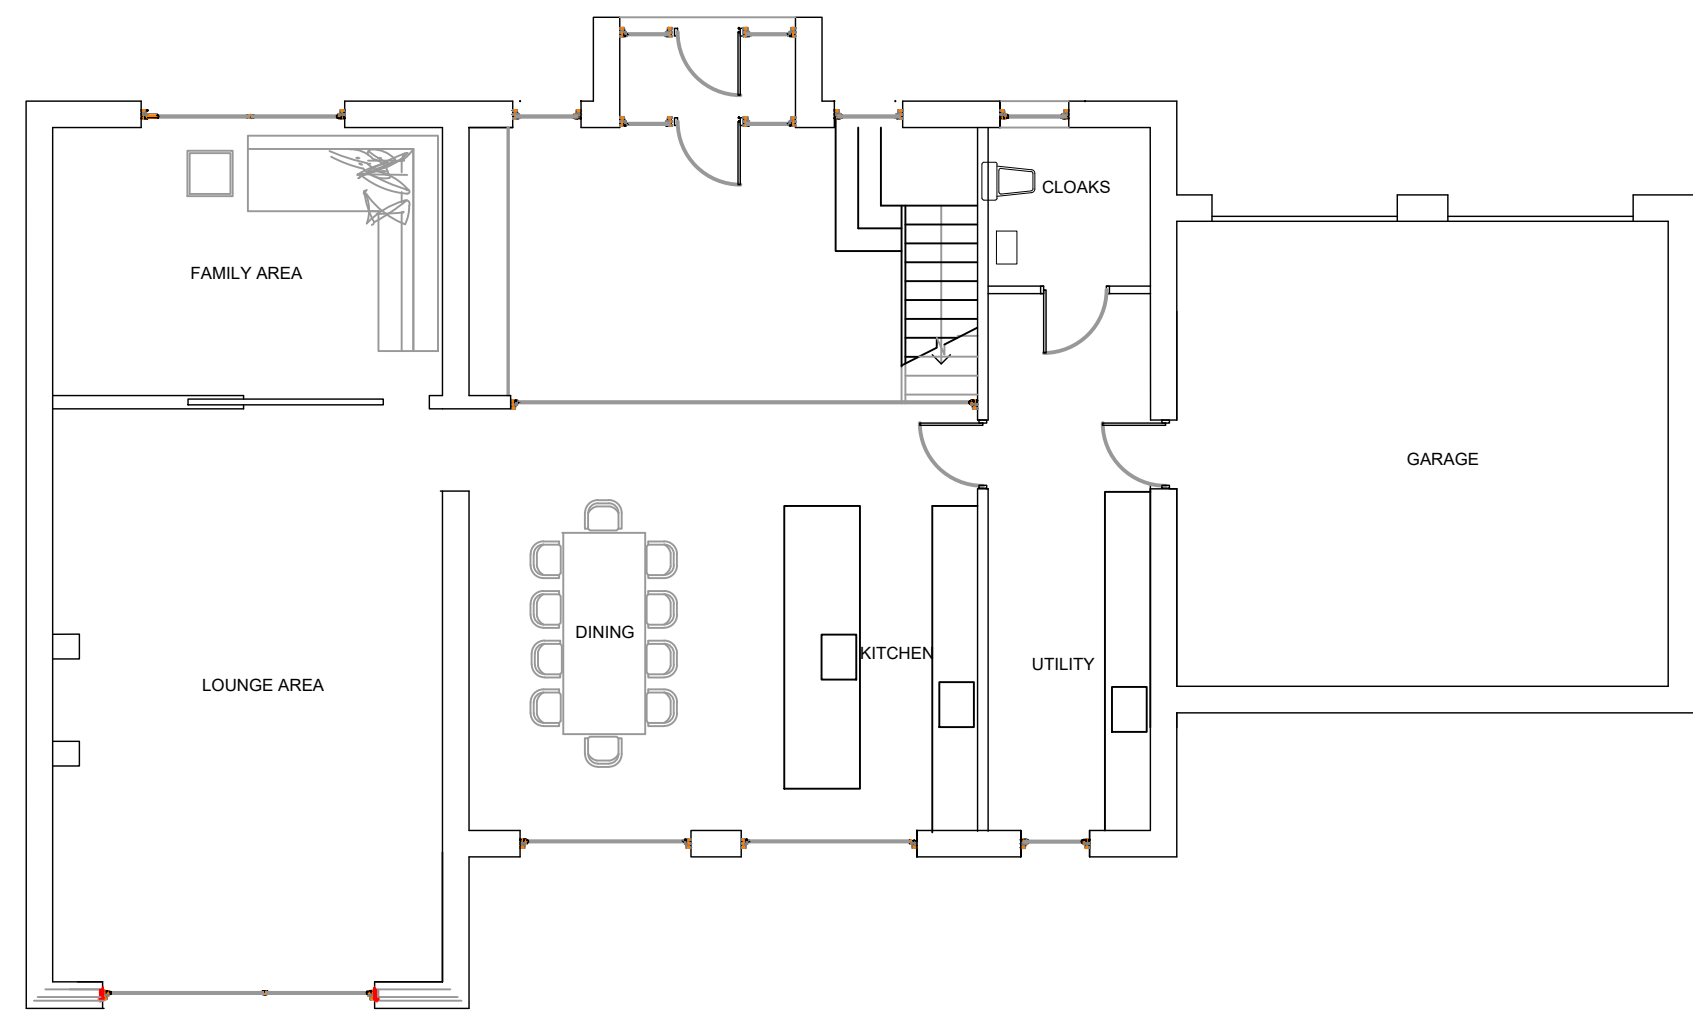

GROUND FLOOR PLAN

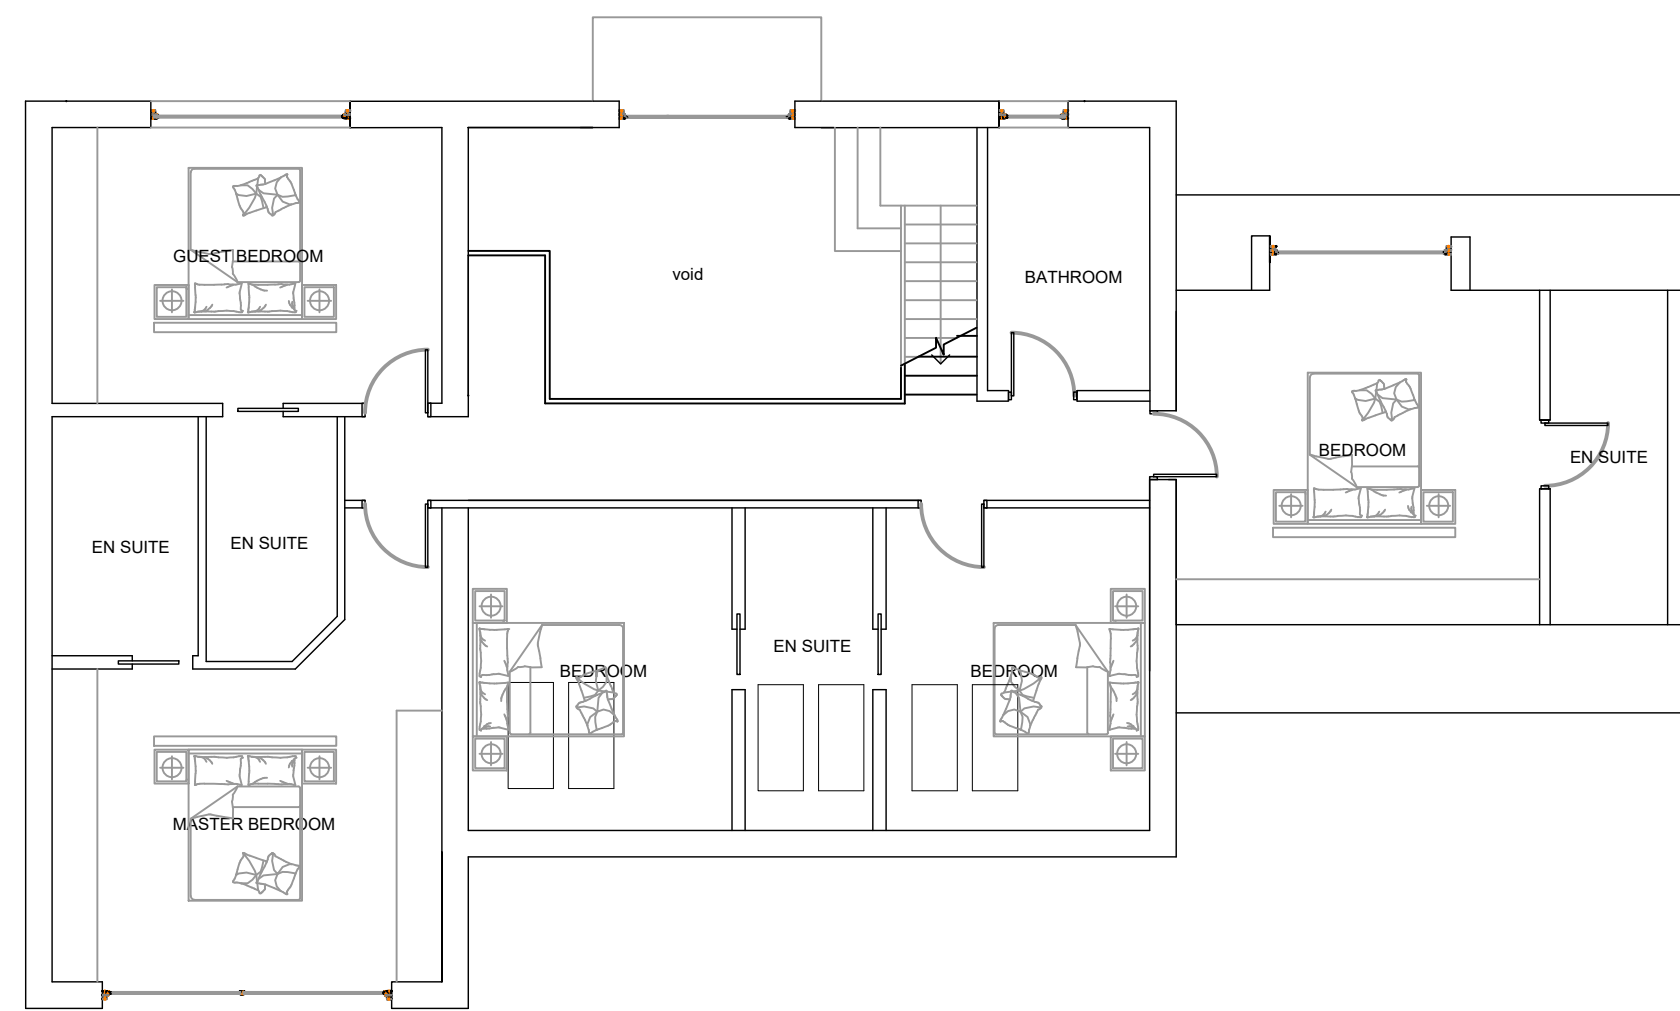

FIRST FLOOR PLAN

willacy horsewood architects

client
NATHAN CUNNINGHAM

job
PROPOSED REDEVELOPMENT OF GAMFORD FARM,
GAMFORD LANE ROSSET

title
PLOT 01 HOUSE TYPE GENERAL ARRANGEMENT

scale	date	job no.	drawing no.
1 : 100/A1	21 SEPT 22	MSW 110	PL01

Penmon House, 76, Hoole Road, Hoole, Chester CH2 3NL
www.willacyhorsewood.co.uk
Tel: 07973322953 or 01244 853 891 E-Mail: mark@willacyhorsewood.co.uk