



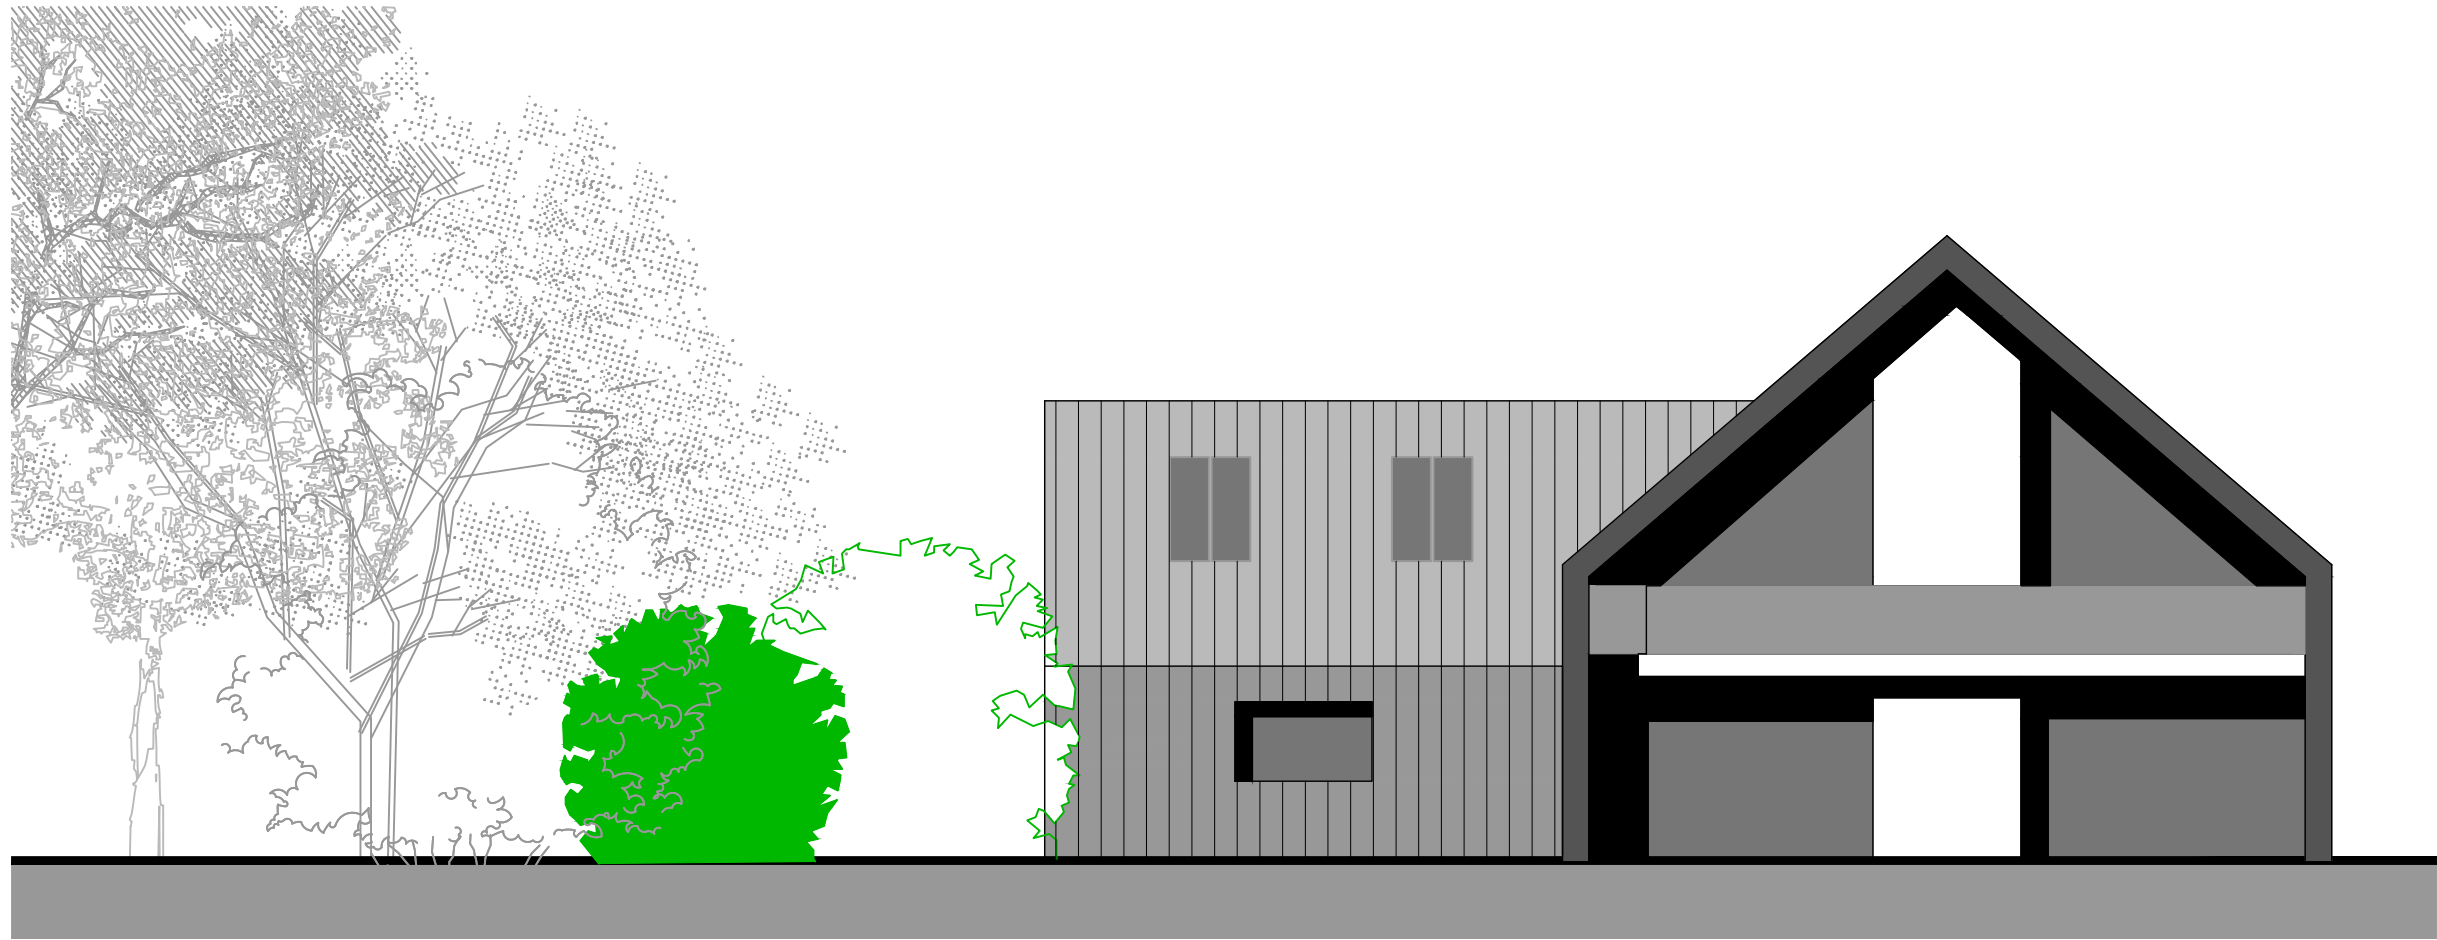


FRONT ELEVATION FACING VILLAGE GREEN




REAR ELEVATION FACING AWAY FROM VILLAGE GREEN

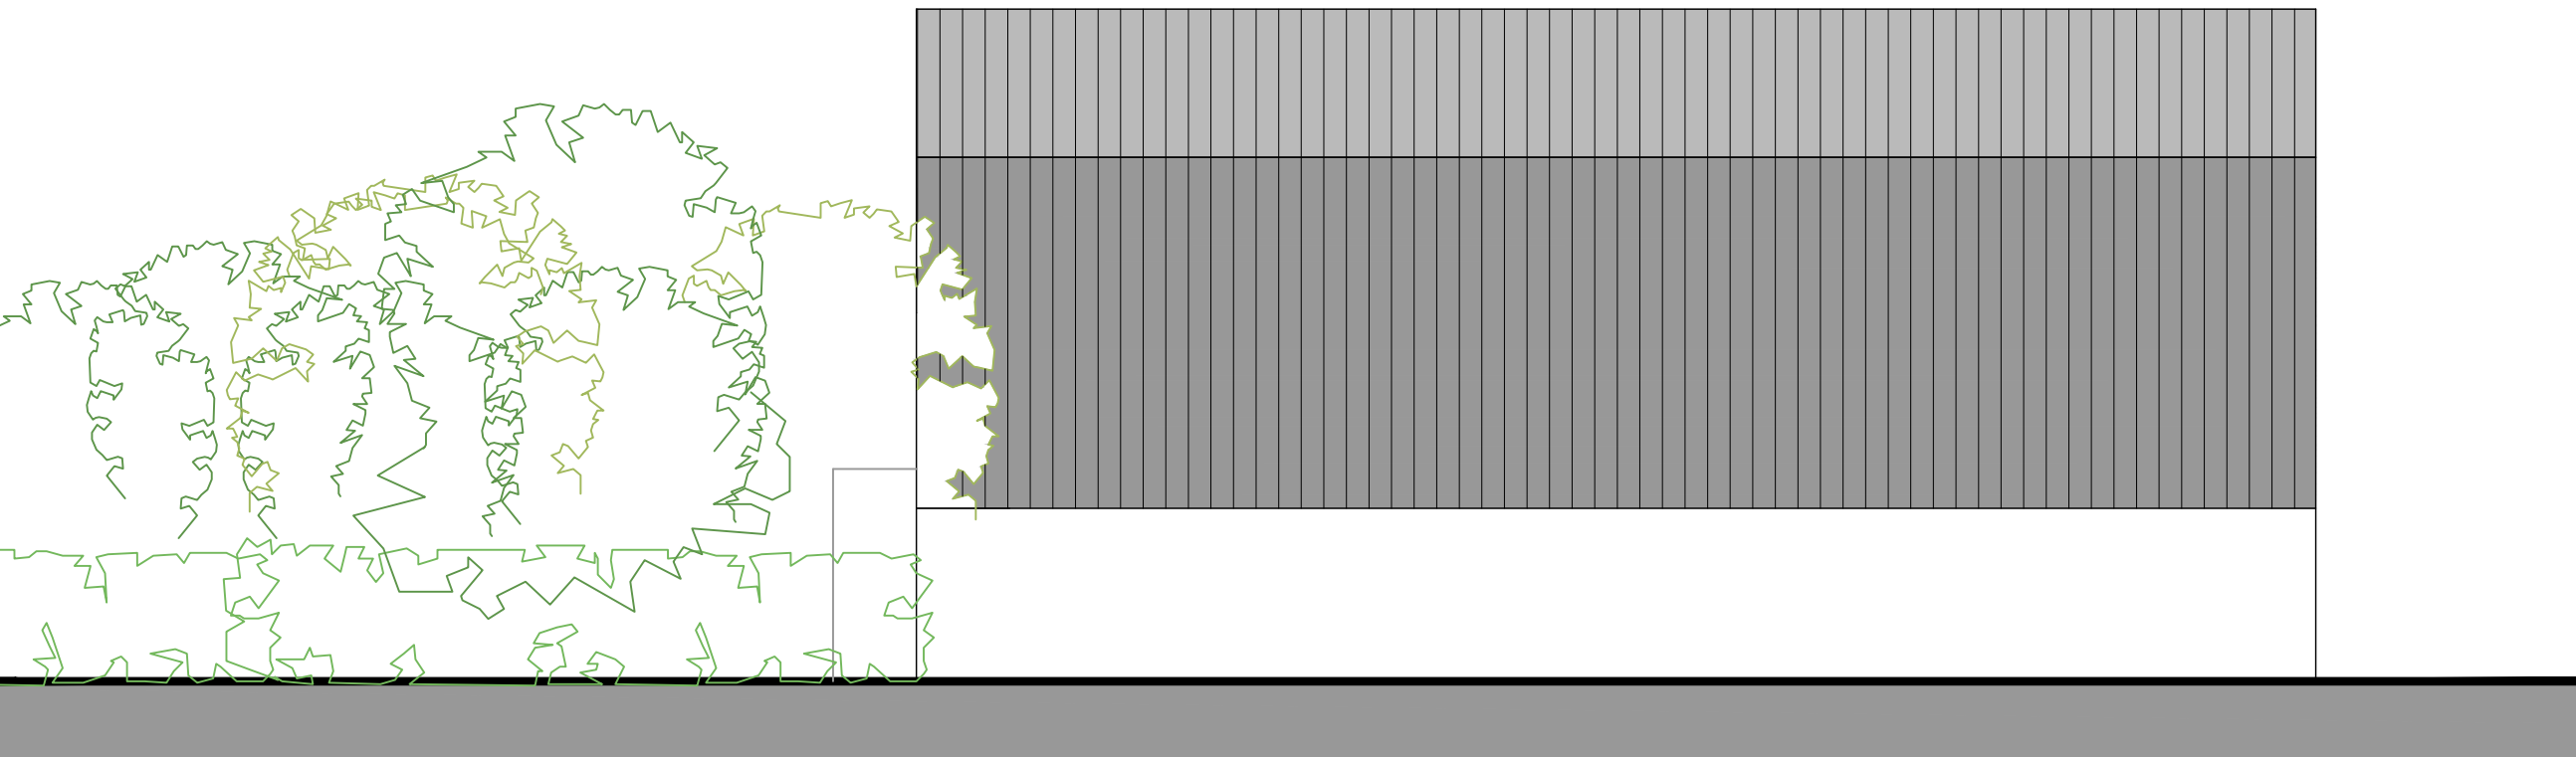


SIDE ELEVATION

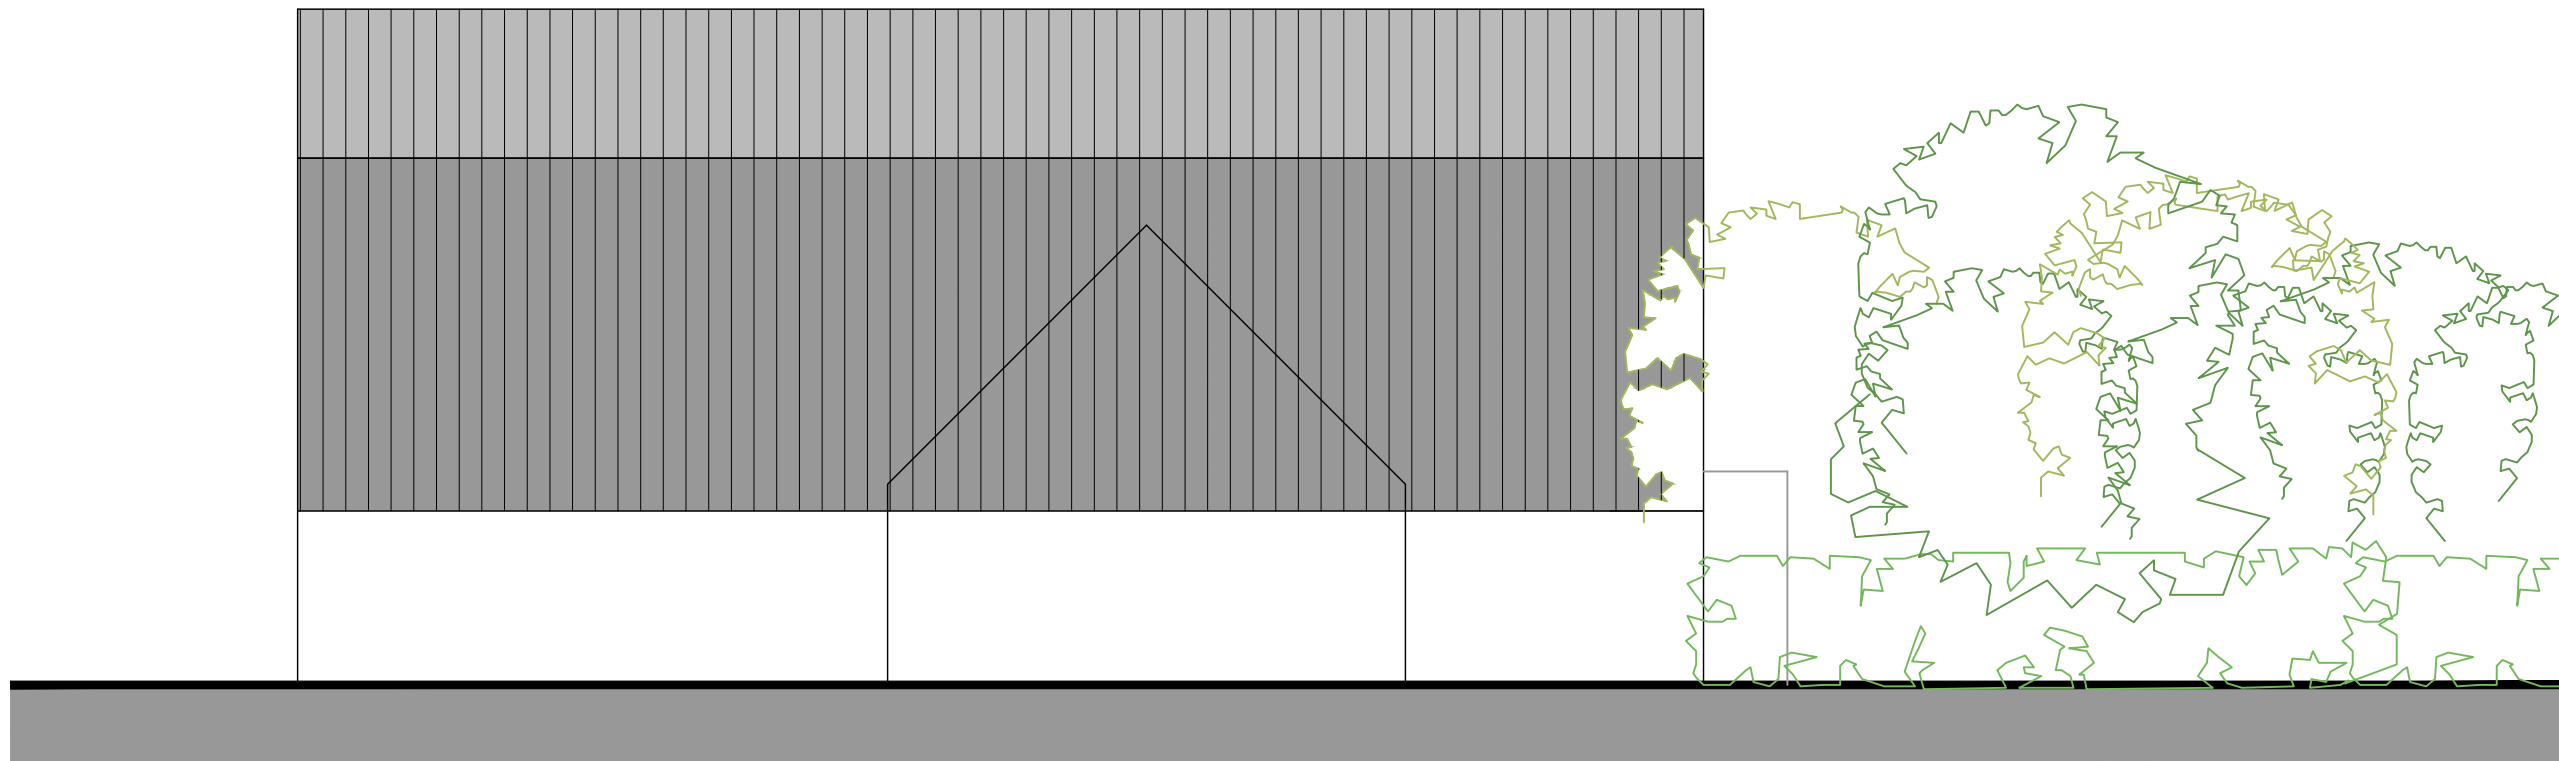

SIDE ELEVATION

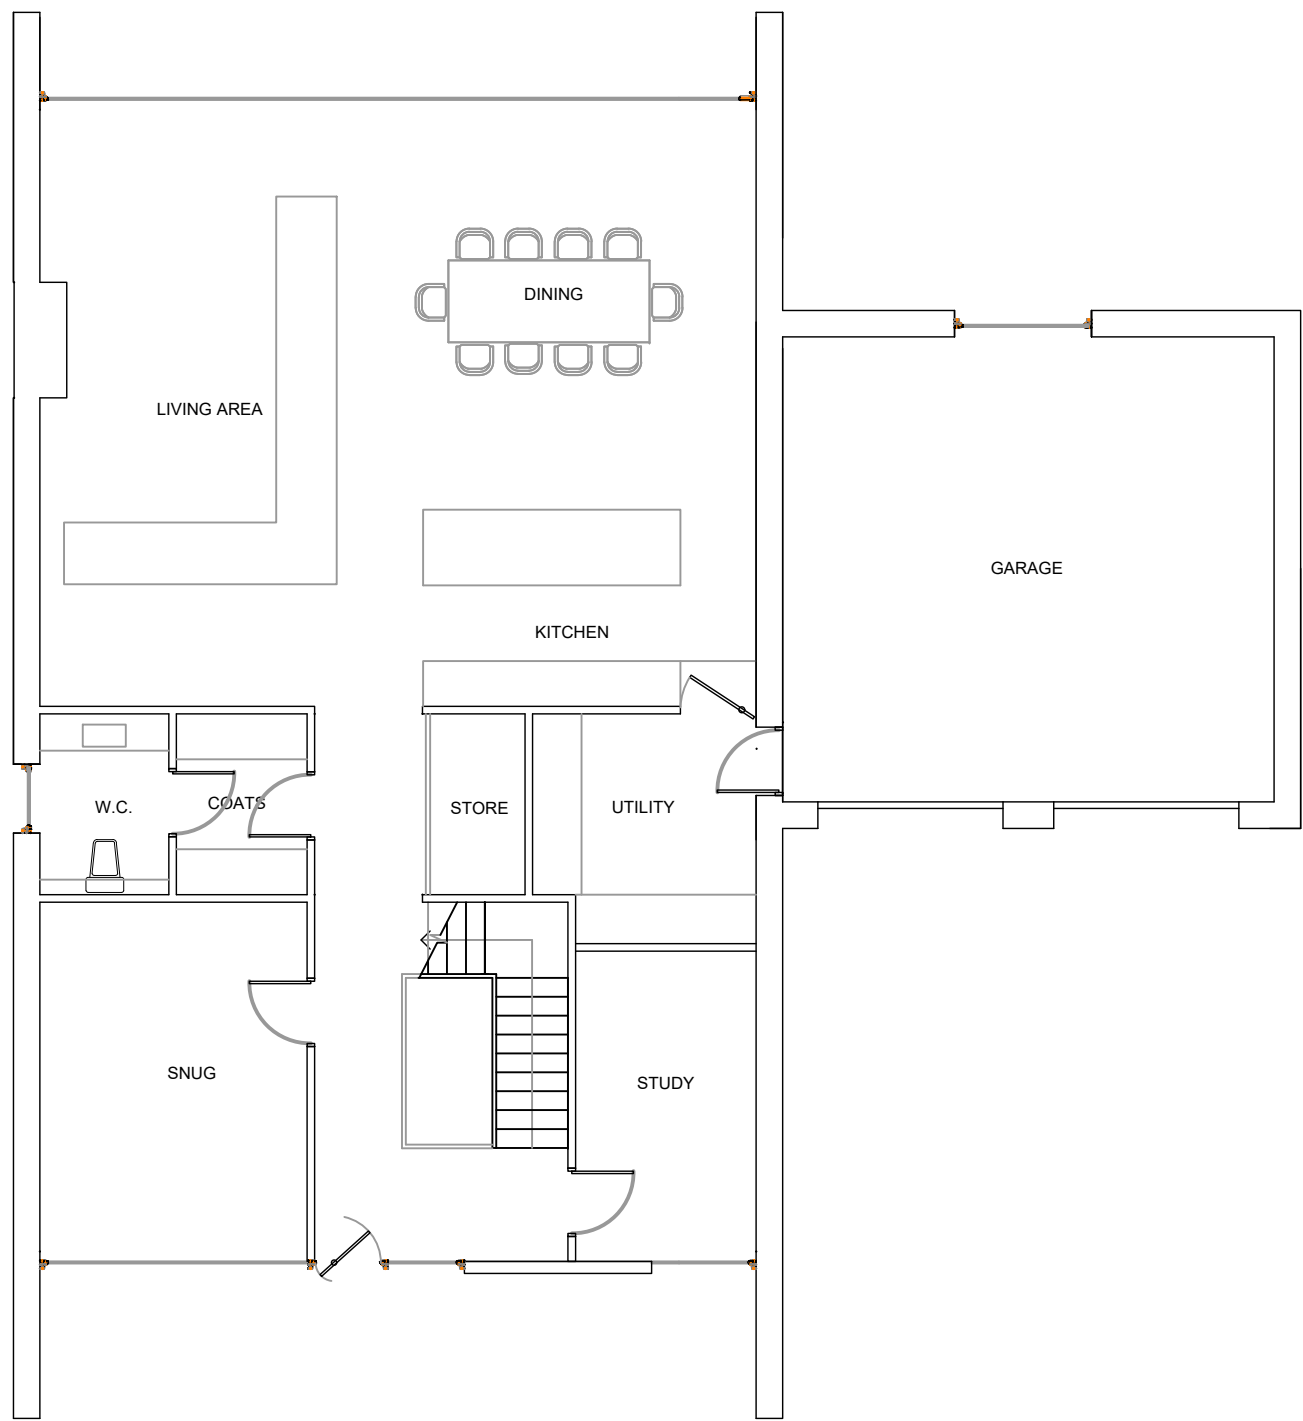

GROUND FLOOR PLAN

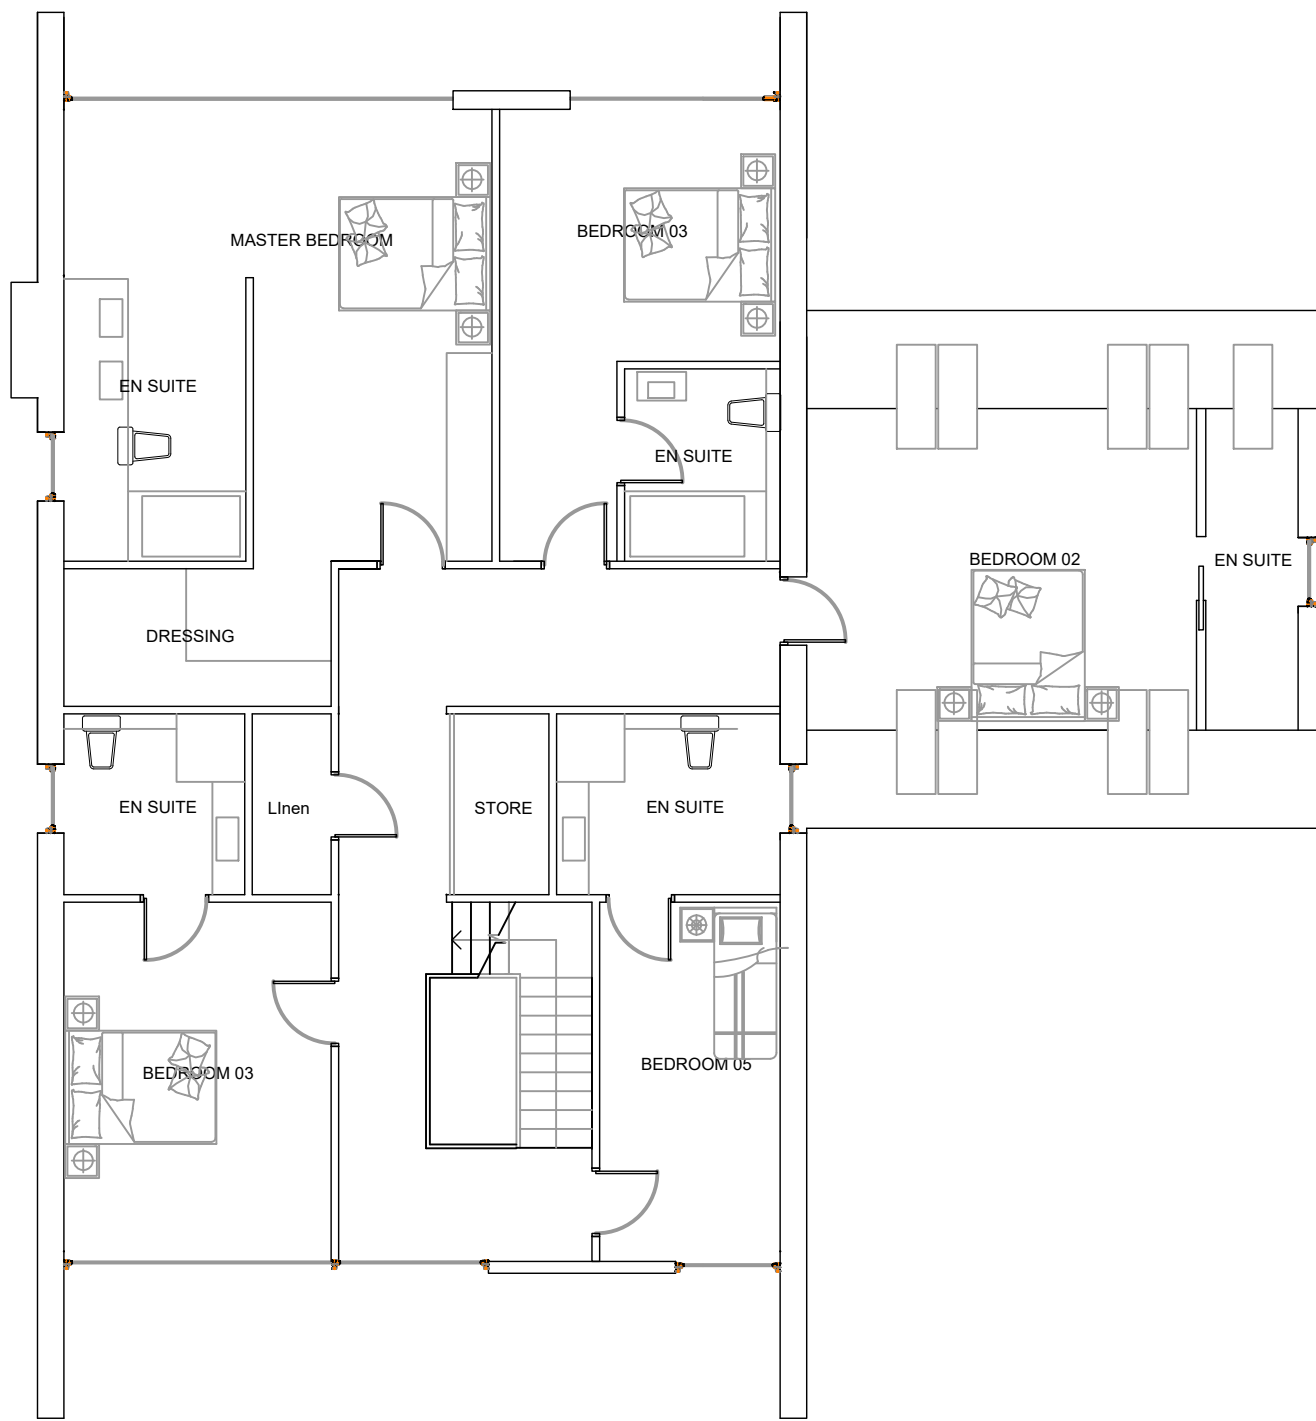

FIRST FLOOR PLAN

willacy horsewood architects

client
NATHAN CUNNINGHAM

job
PROPOSED REDEVELOPMENT OF GAMFORD FARM,
GAMFORD LANE ROSSET

title
PLOTS 03, 05 & 08 HOUSE TYPE GENERAL ARRANGEMENT

scale	date	job no.	drawing no.
1 : 100/A1	25 SEPT 22	MSW 110	PL03

Penmon House, 76, Hoole Road, Hoole, Chester CH2 3NL
www.willacyhorsewood.co.uk
Tel: 07973322953 or 01244 853 891 E-Mail: mark@willacyhorsewood.co.uk