



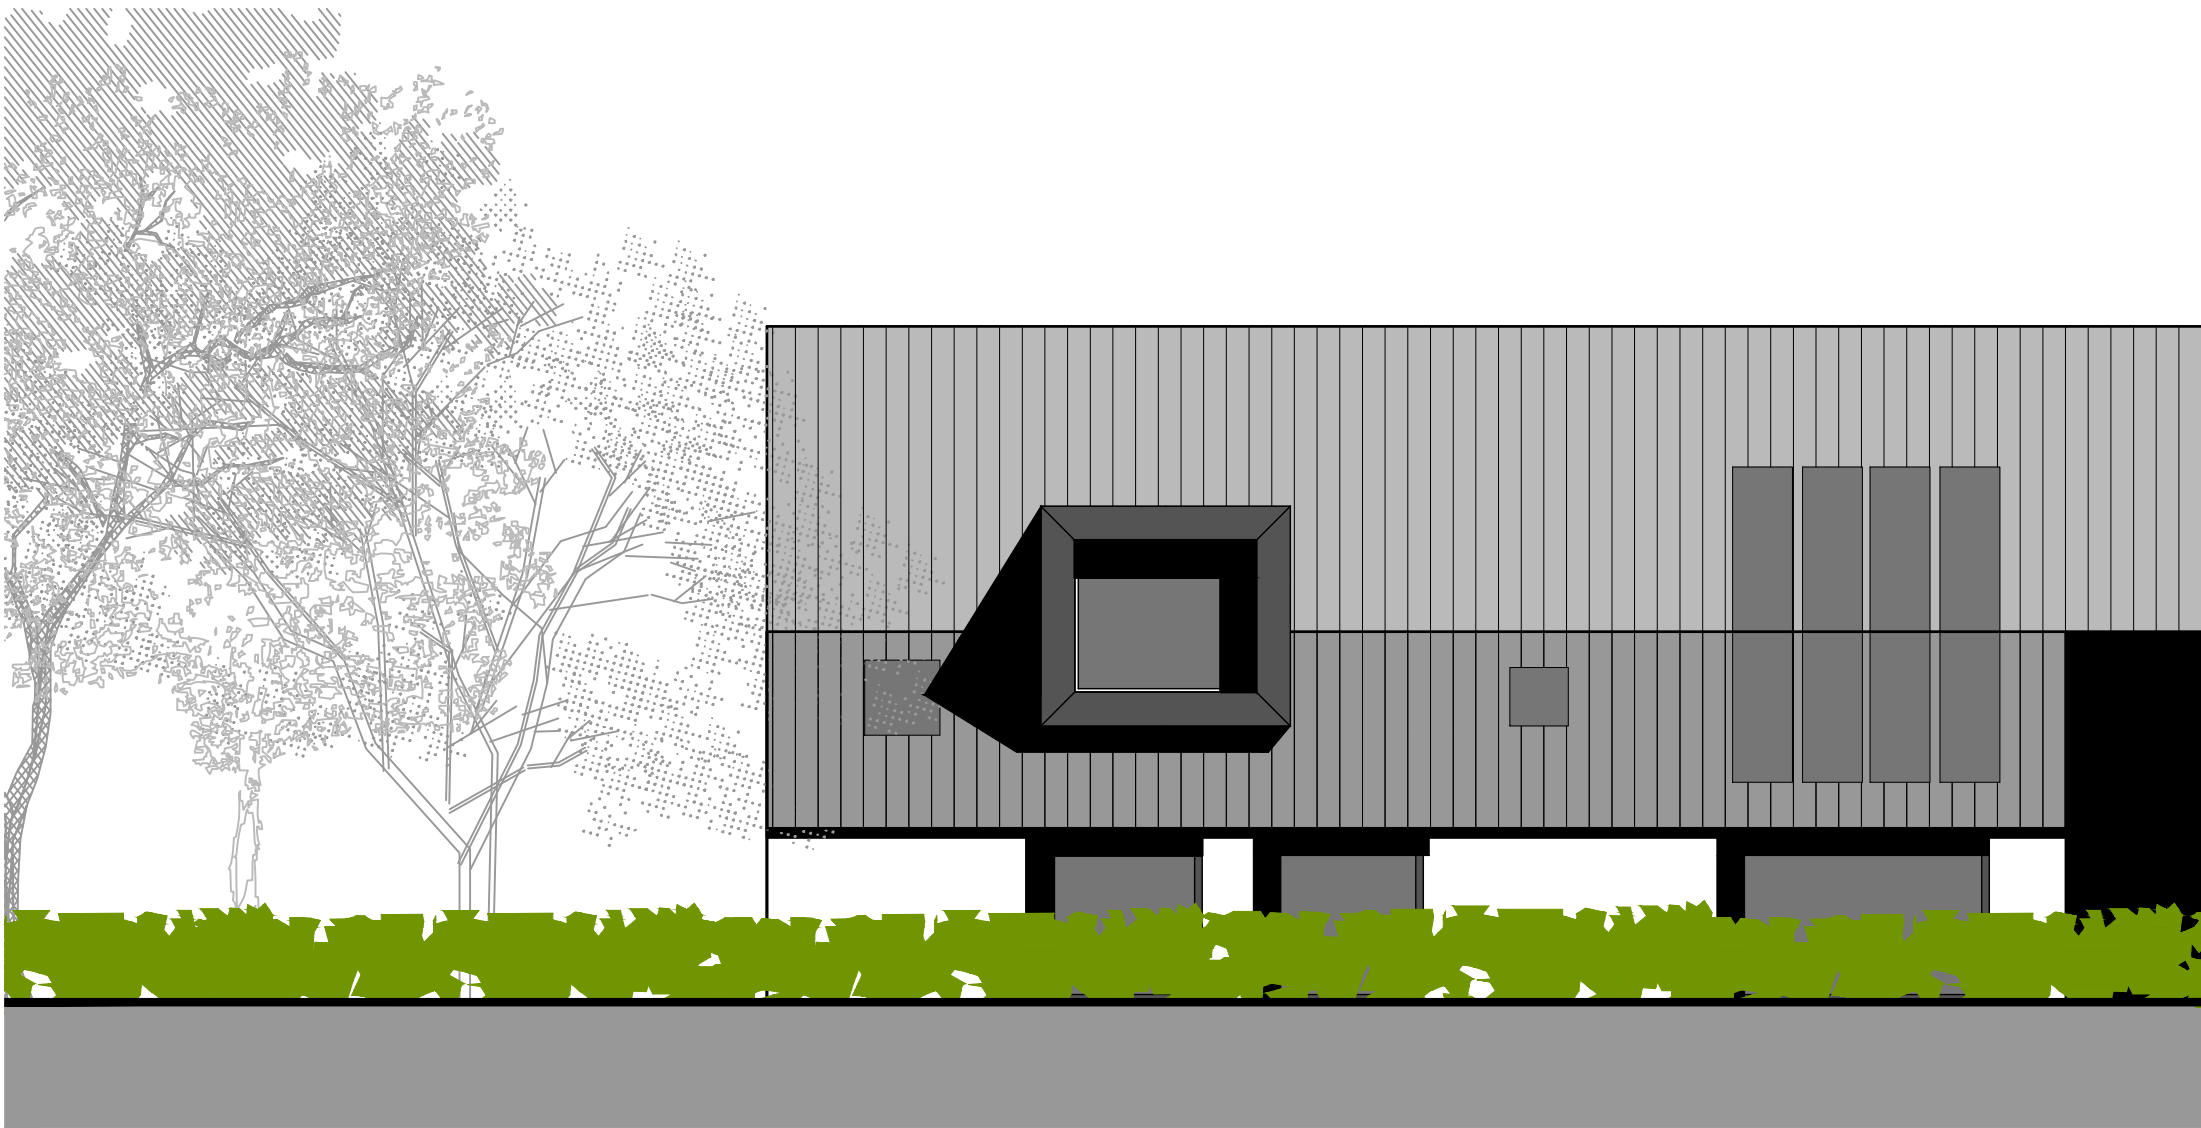


FRONT ELEVATION FACING GAMFORD LANE

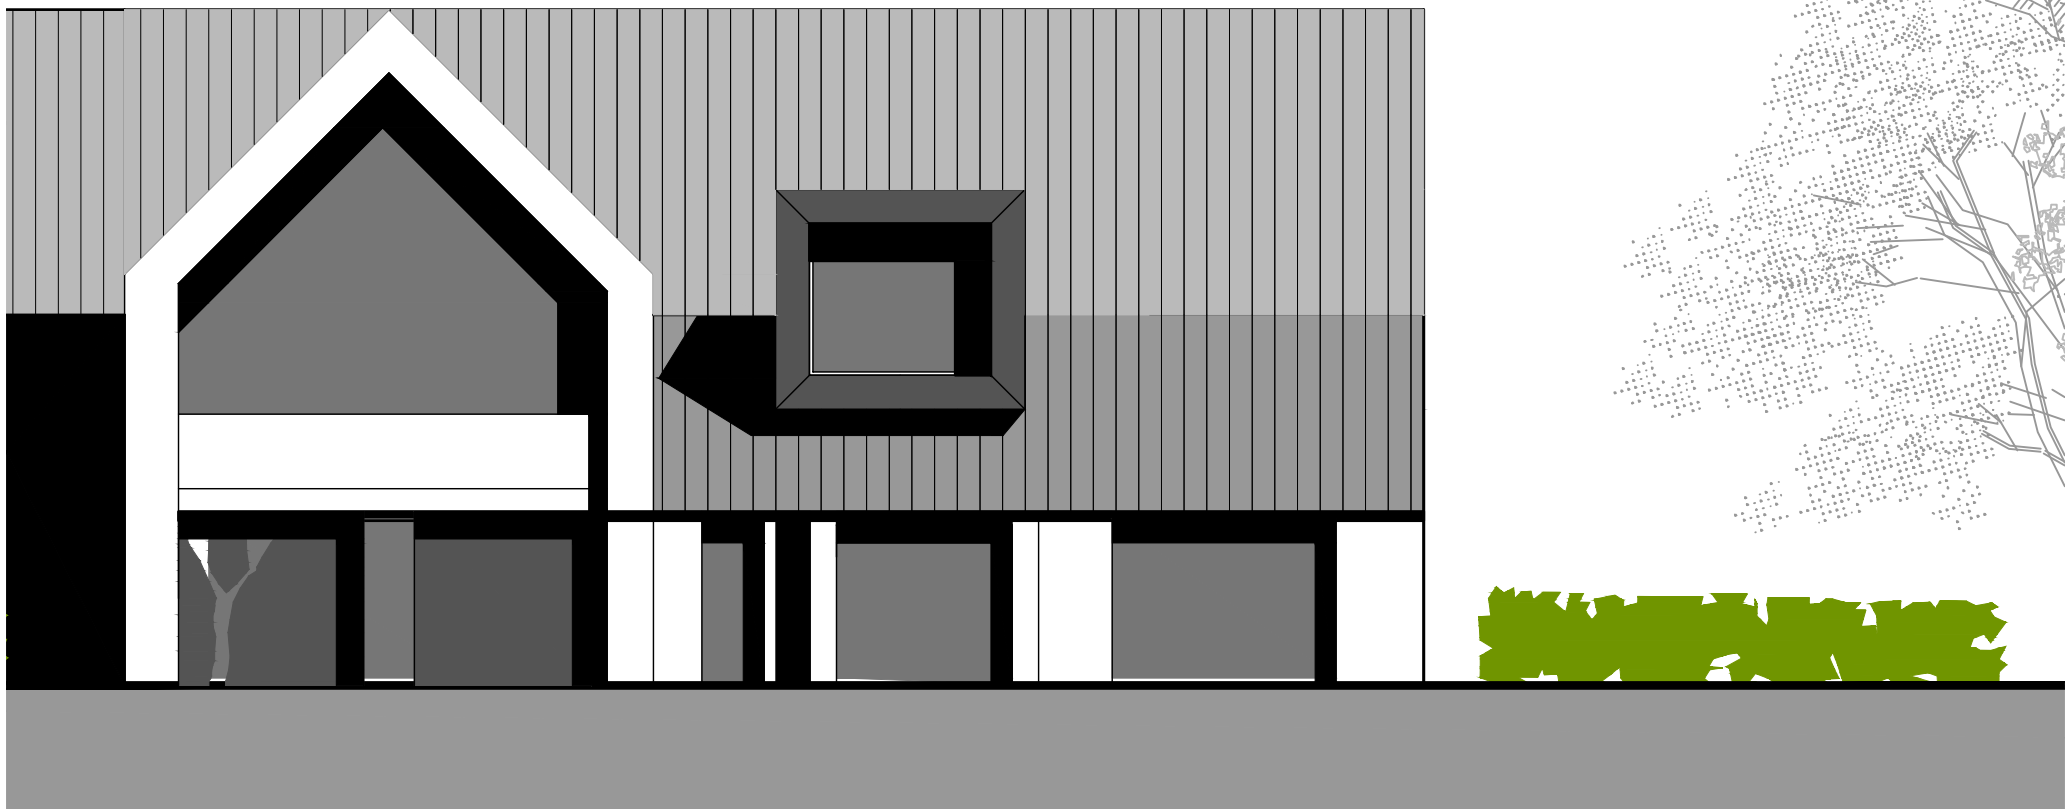


REAR ELEVATION FACING AWAY FROM GAMFORD LANE




SIDE ELEVATION FACING SOUTH WEST

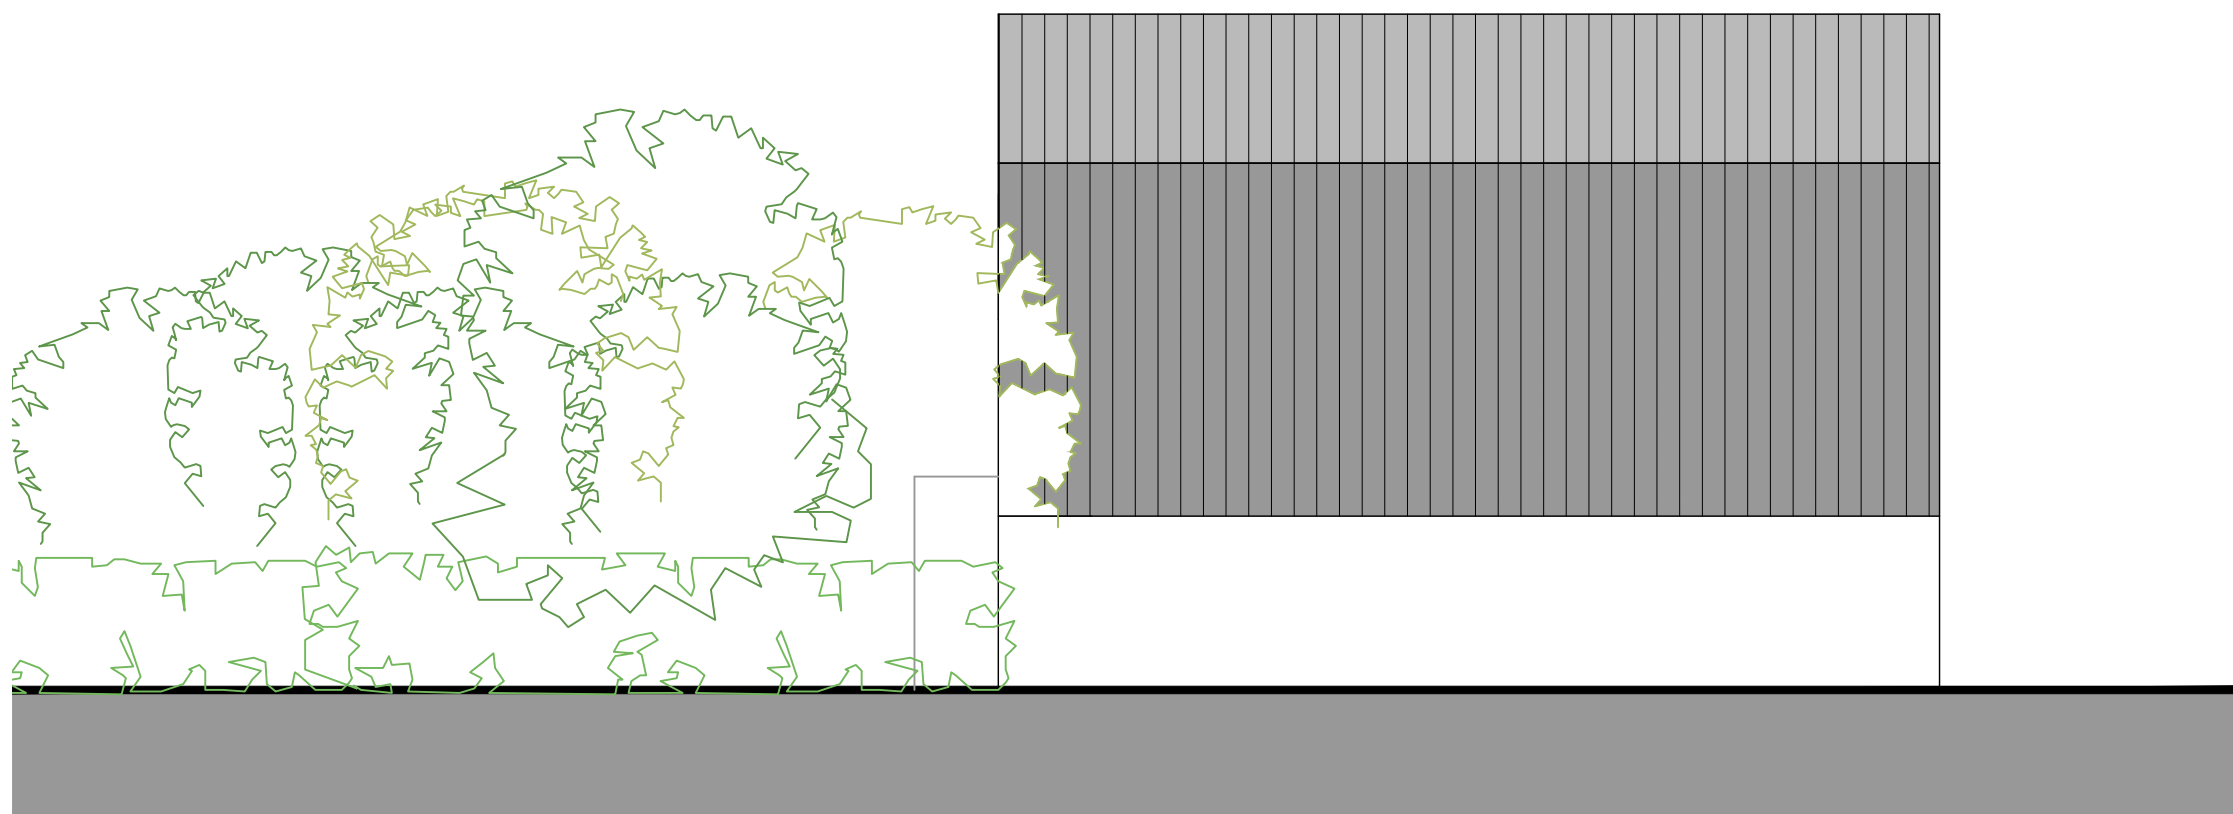

SIDE ELEVATION FACING NORTH EAST

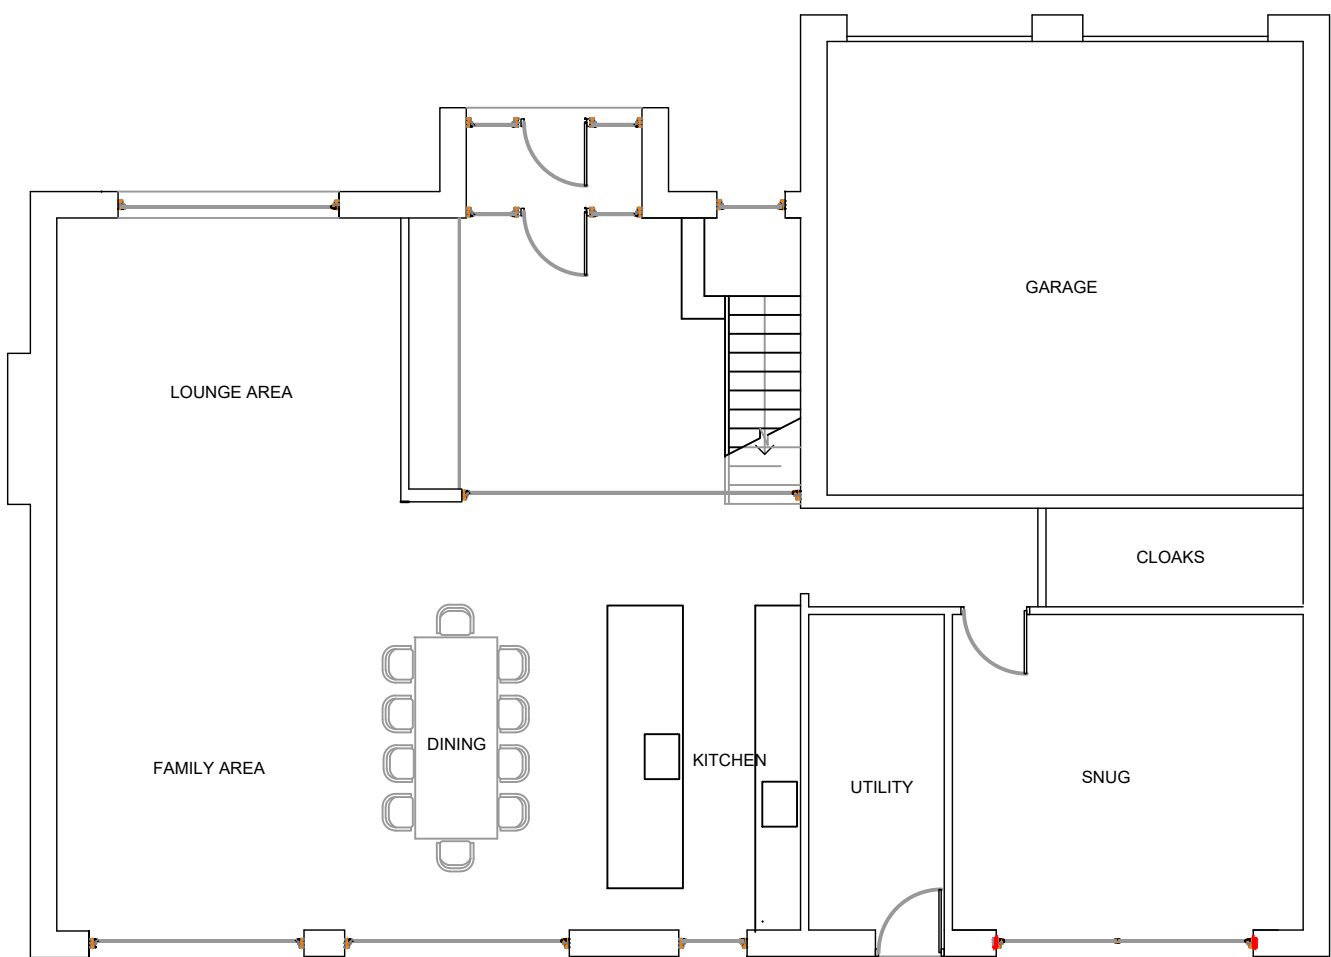

GROUND FLOOR PLAN

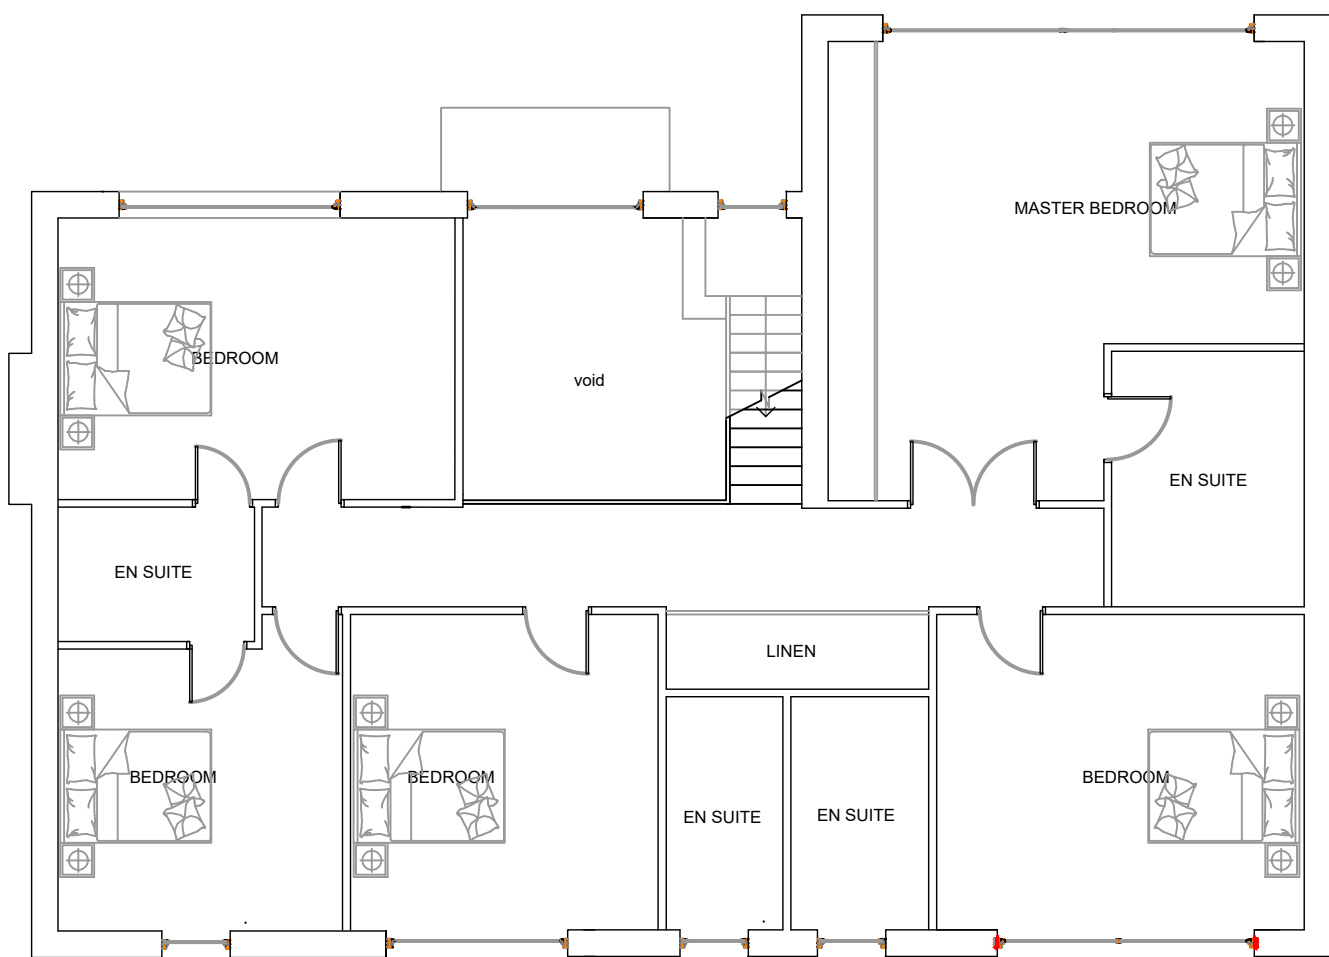

FIRST FLOOR PLAN

willacy horsewood architects

client	NATHAN CUNNINGHAM		
job	PROPOSED REDEVELOPMENT OF GAMFORD FARM, GAMFORD LANE ROSSET		
title	PLOT 02 HOUSE TYPE GENERAL ARRANGEMENT		
scale	date	job no.	drawing no.
1 : 100/A1	21 SEPT 22	MSW 110	PL02

Penmon House, 76, Hoole Road, Hoole, Chester CH2 3NL
www.willacyhorsewood.co.uk
Tel: 07973322953 Or 01244 853 891 E-Mail: mark@willacyhorsewood.co.uk