
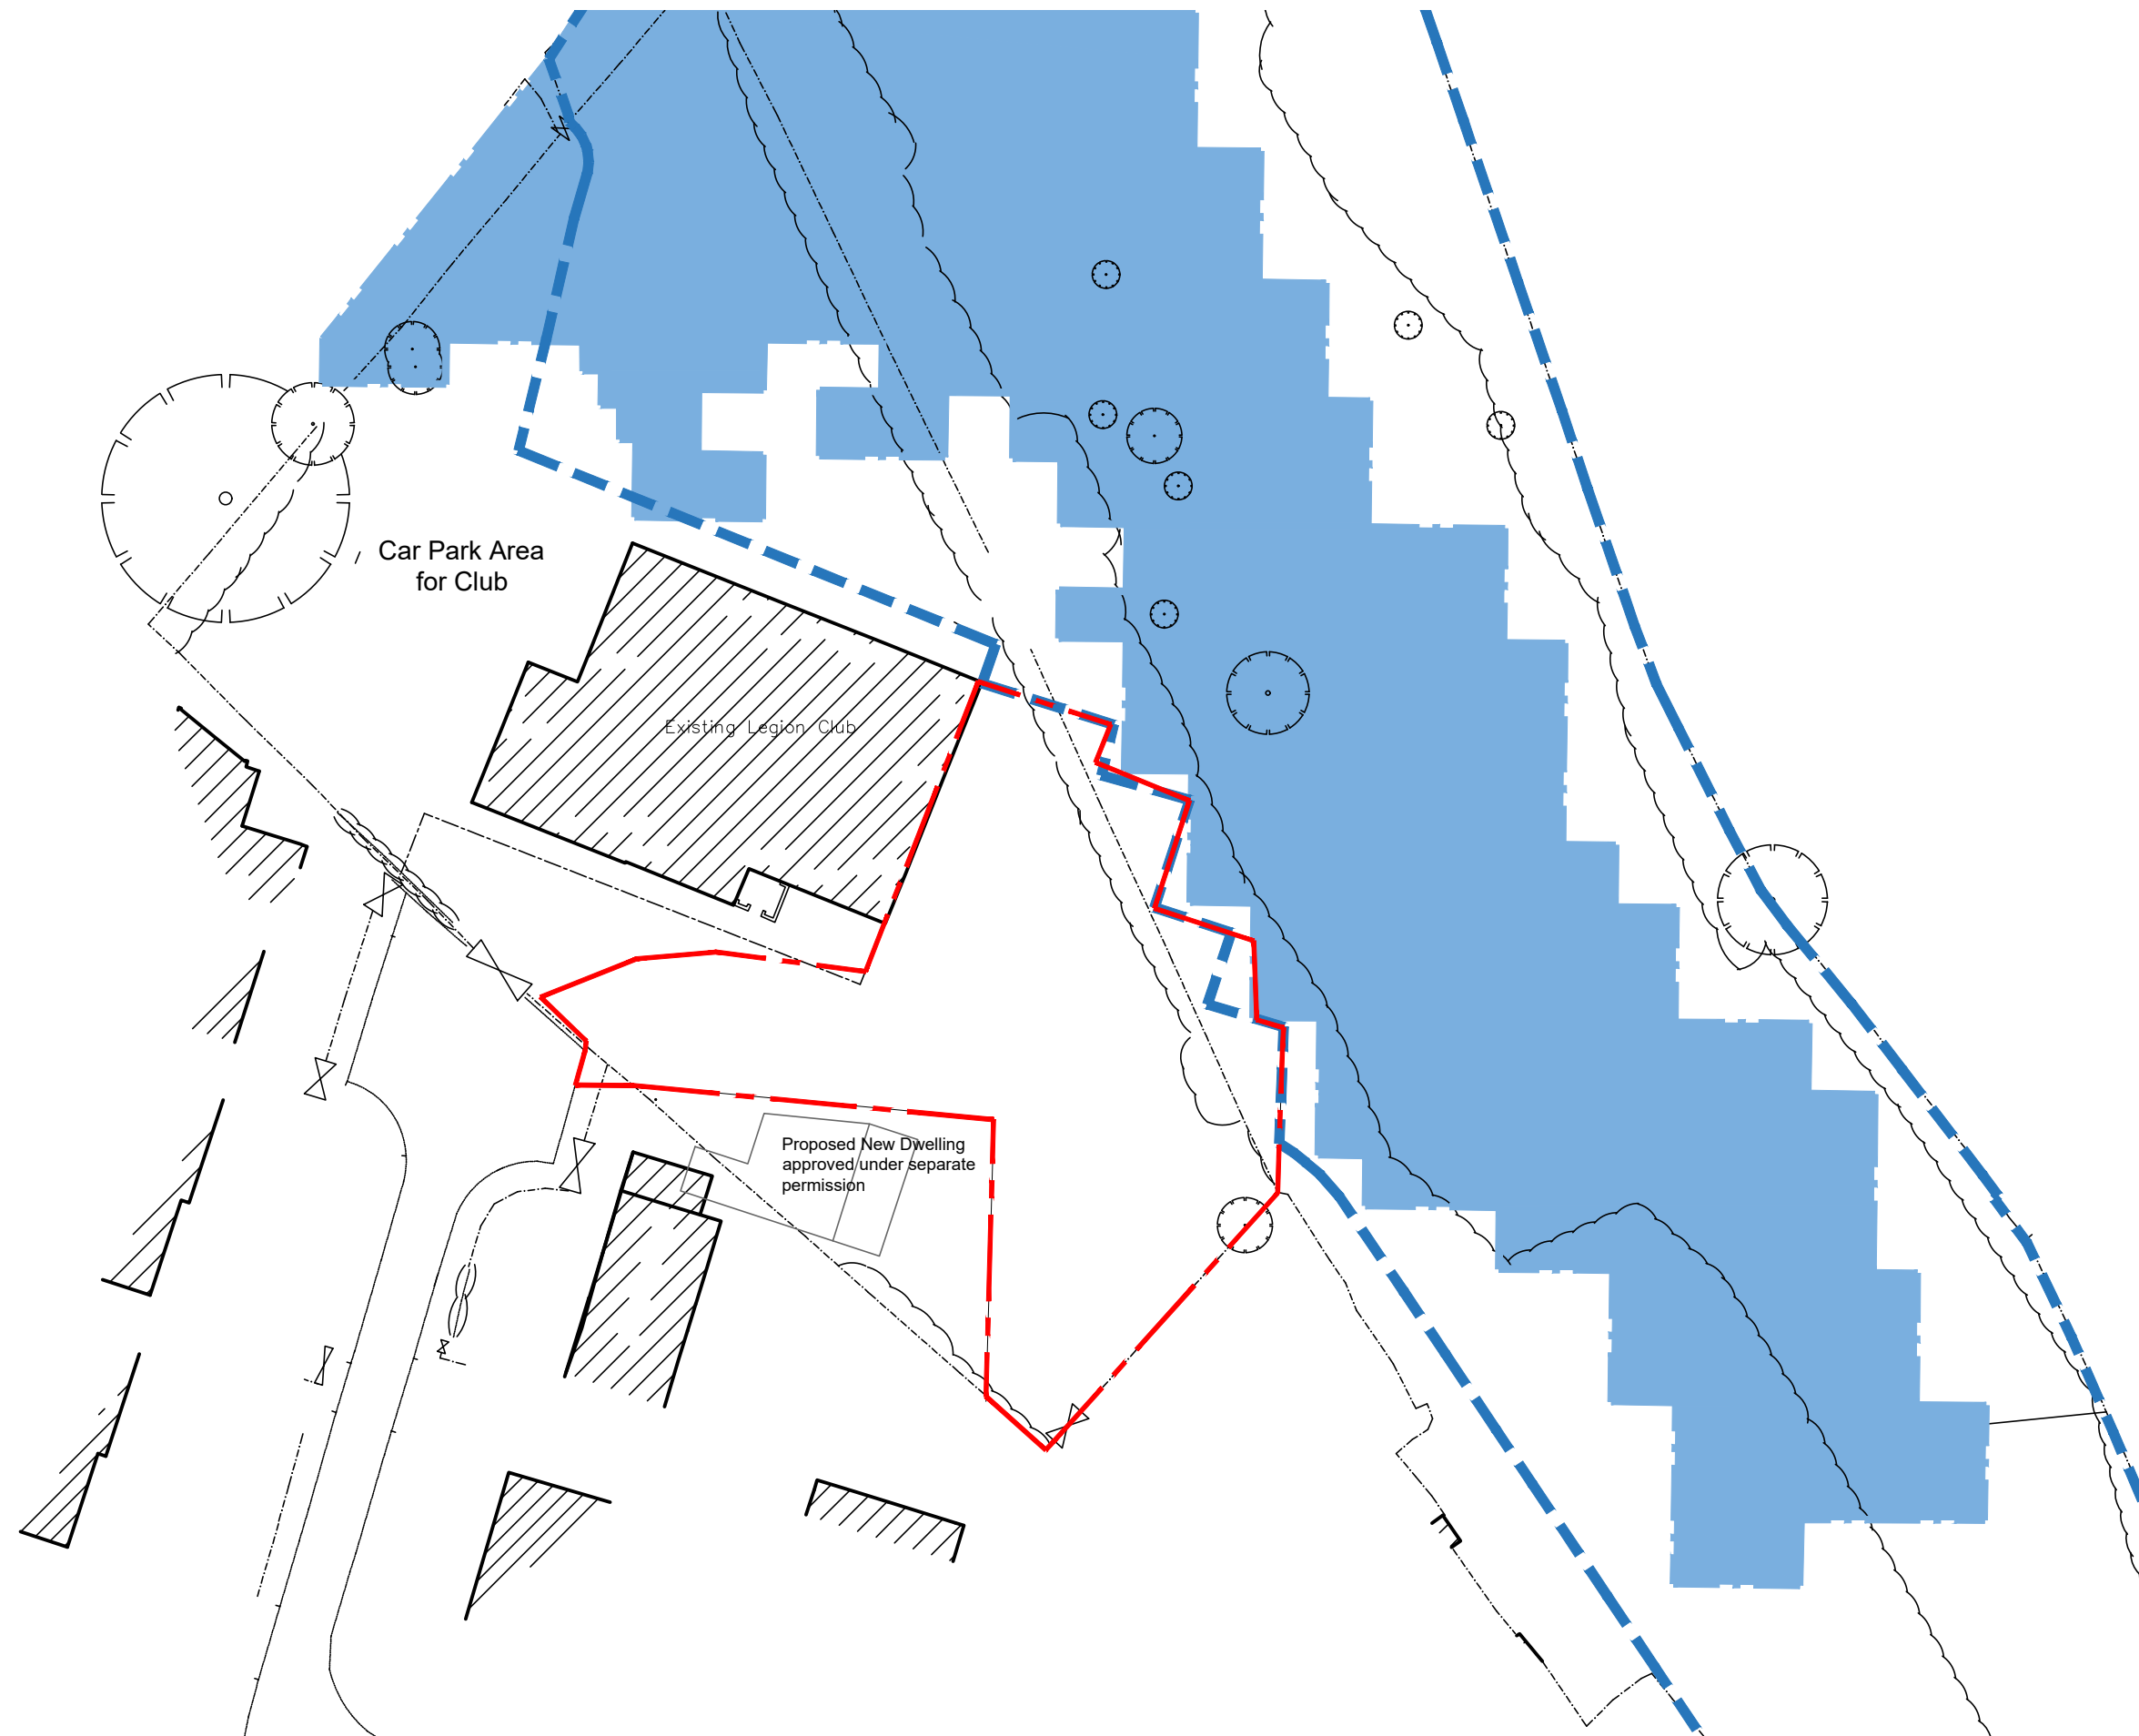


As Existing Site plan 1:200

 

Project; Land at British Legion, Ffordd Kayton, Cefn Mawr, Wrexham, LL14 3RB	
Title; Existing Site Plan	Scale (A3); 1:200
Dwg No; BL/PD/01	Date; January 2022
Revision;	