


First Floor



Ground Floor

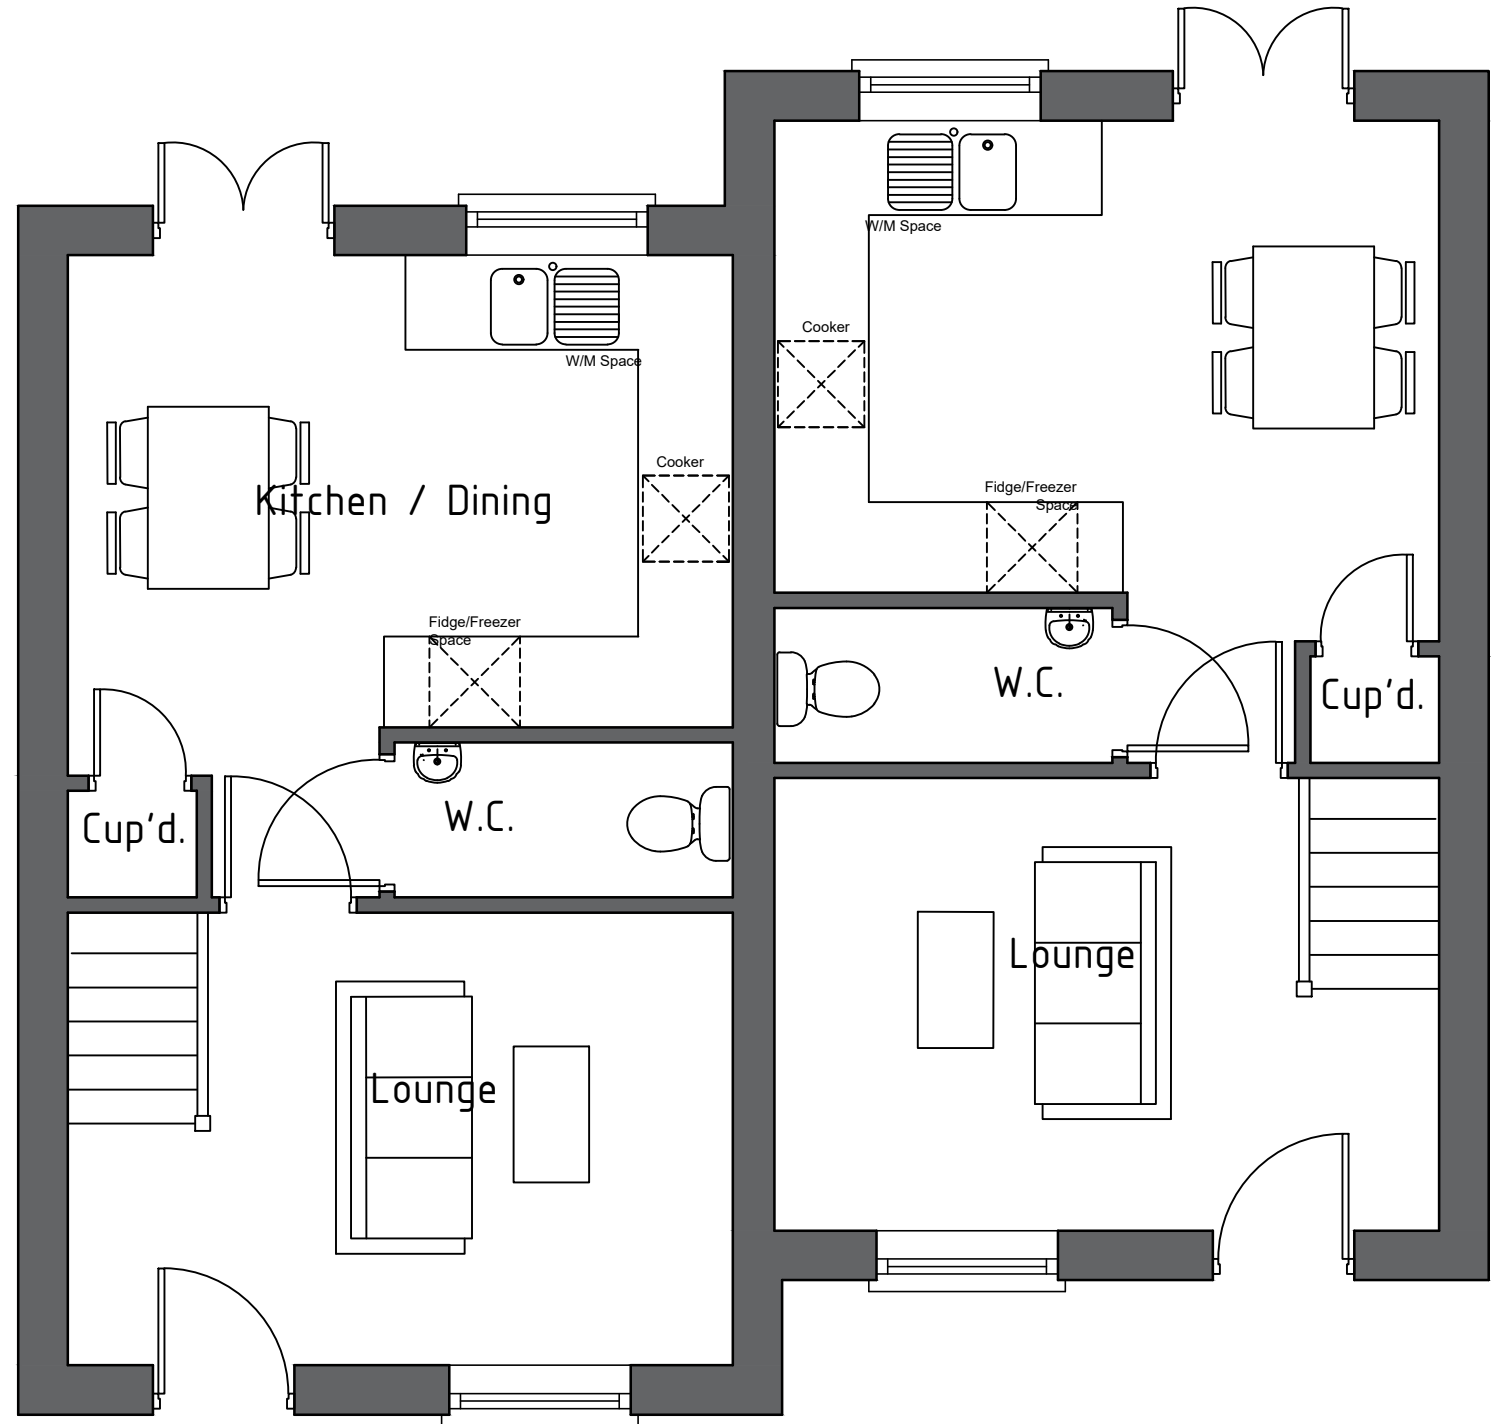

Plot 3

Plot 4



The Foundry, 15 York Street, Wrexham,
LL13 8LW
Tel (01978) 345250
www.hdsarchitectural.co.uk

Project; Land at British Legion, Ffordd Kayton, Cefn Mawr, Wrexham, LL14 3RB	
Title; Plot 3 & 4 Houses Floor Plans	Scale (A2); 1:100
Dwg No; BL/PDI/05	Date; January 2022
Revision;	