




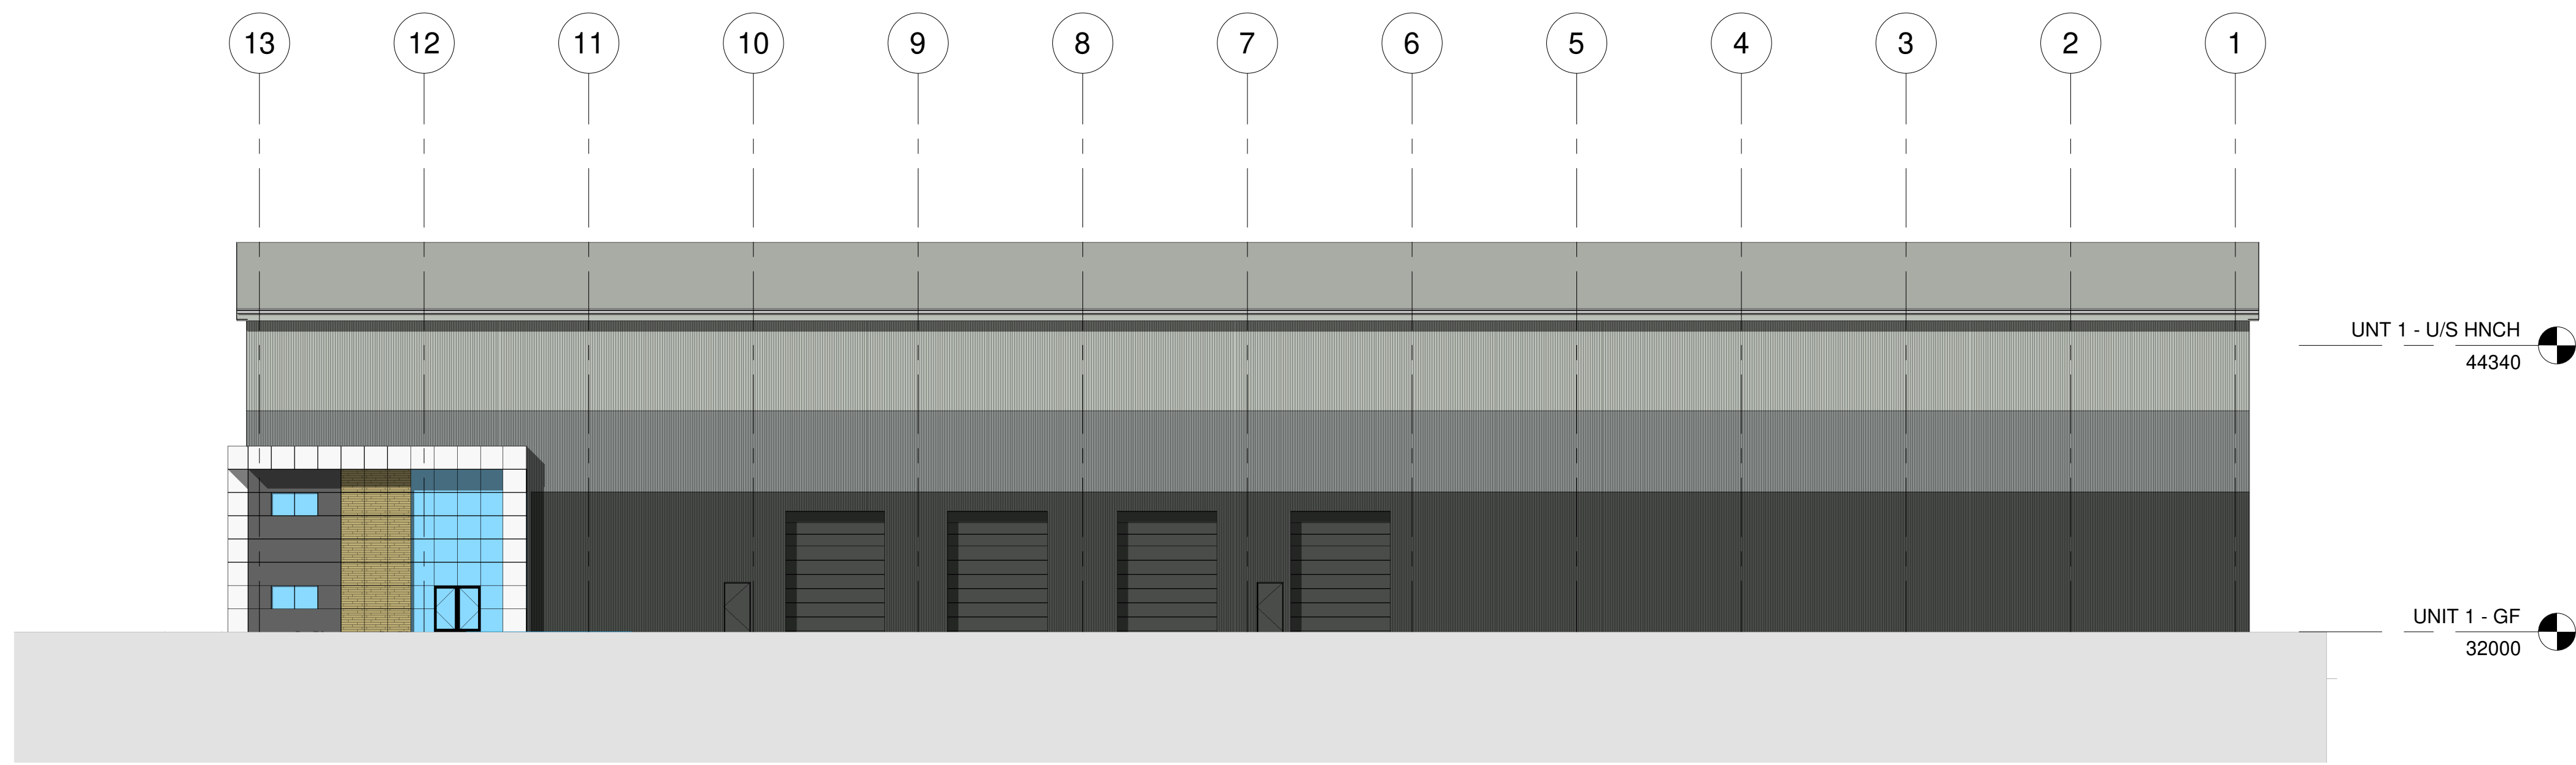


1 North Elevation
1 : 200

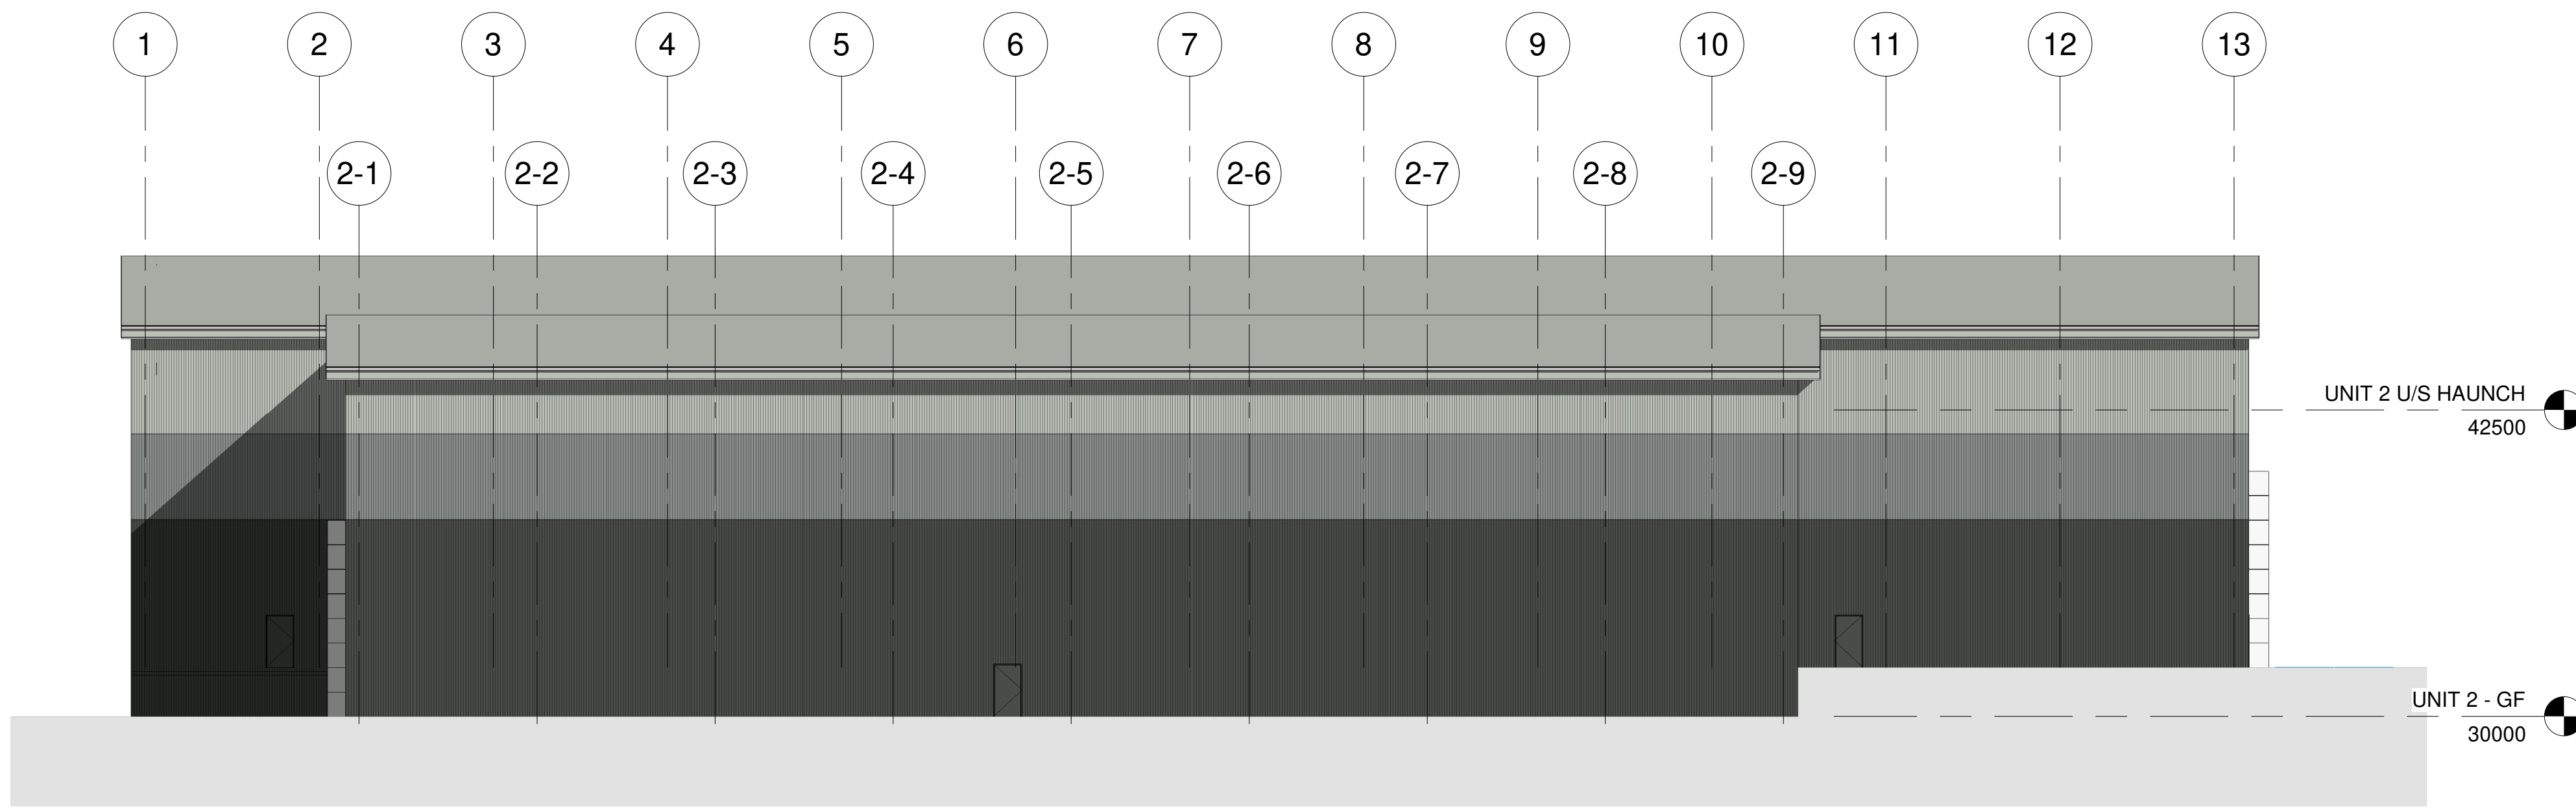

2 South Elevation
1 : 200

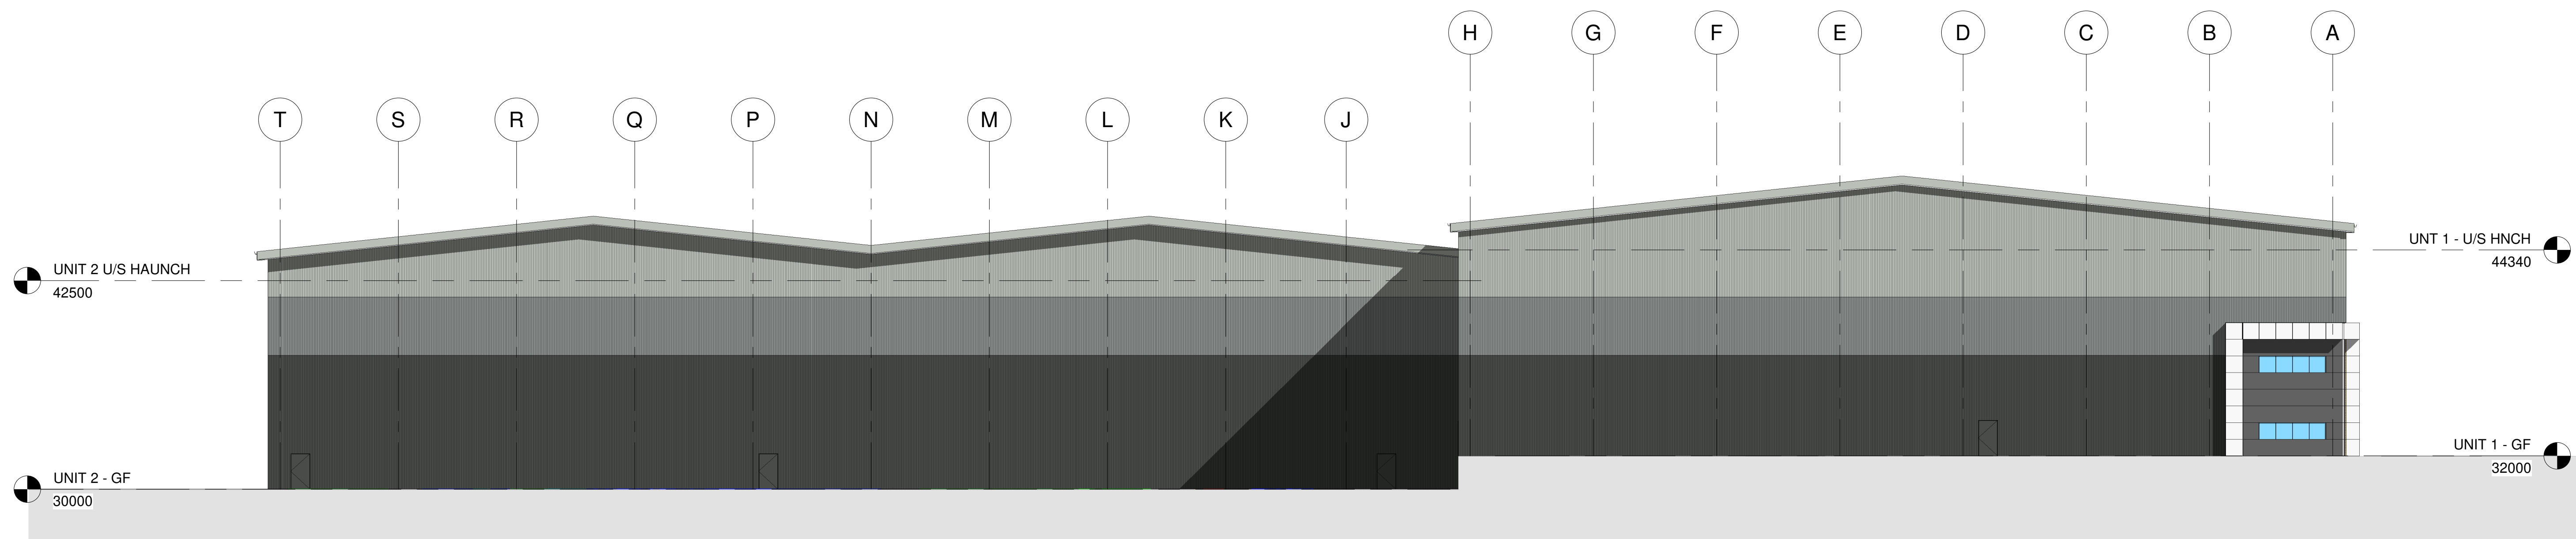


3 East Elevation
1 : 200

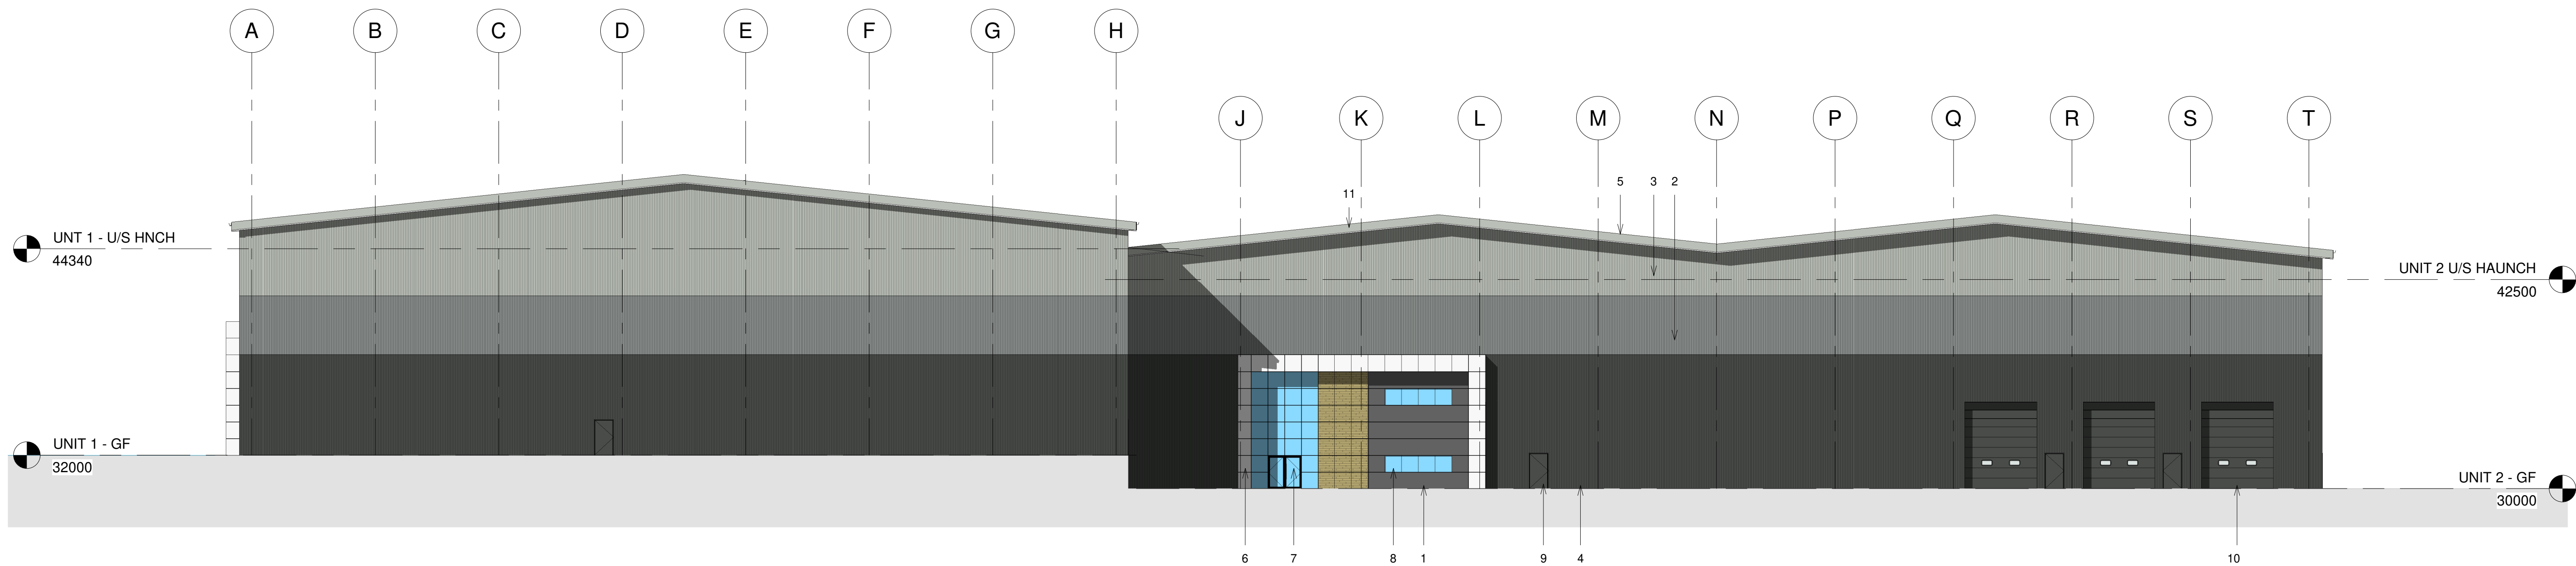

4 West Elevation
1 : 200

1. Horizontally laid micro-rib composite wall panels (RAL 7016 Anthracite)
2. Vertically laid trapezoidal profile built-up wall panels (RAL 190 40 05 Merlot Grey)
3. Vertically laid trapezoidal profile built-up wall cladding (RAL 7038 Goosewing Grey)
4. Profiled metal roof (RAL 7038 Goosewing Grey) - approx. 10% rooflights & photo-voltaic arrays.
5. Feature cladding panels & white cladding canopy to entrance
6. Glazed entrance doors and glazed screen
7. Window frames - (RAL 7016 Anthracite)
8. Personnel Doors - (RAL 7016 Anthracite)
9. Vehicle Doors - (RAL 7016 Anthracite)
10. Eaves, fascias, gutters - (RAL 7038 Goosewing Grey)
- 11.

 

CODE	SUITABILITY DESCRIPTION		
STATUS	PURPOSE OF ISSUE		
			
PROJECT			
BRYN LANE			
TITLE			
ELEVATIONS			
CLIENT			
Portal Construction NW Ltd			
DRAWN BY	CHECKED BY	DATE	
nc	na	03.04.23	
SCALE (@A0)		PROJECT NUMBER	
1 : 200		1175A	
DRAWING NUMBER			REV
1175 . P . 005 (A)			