


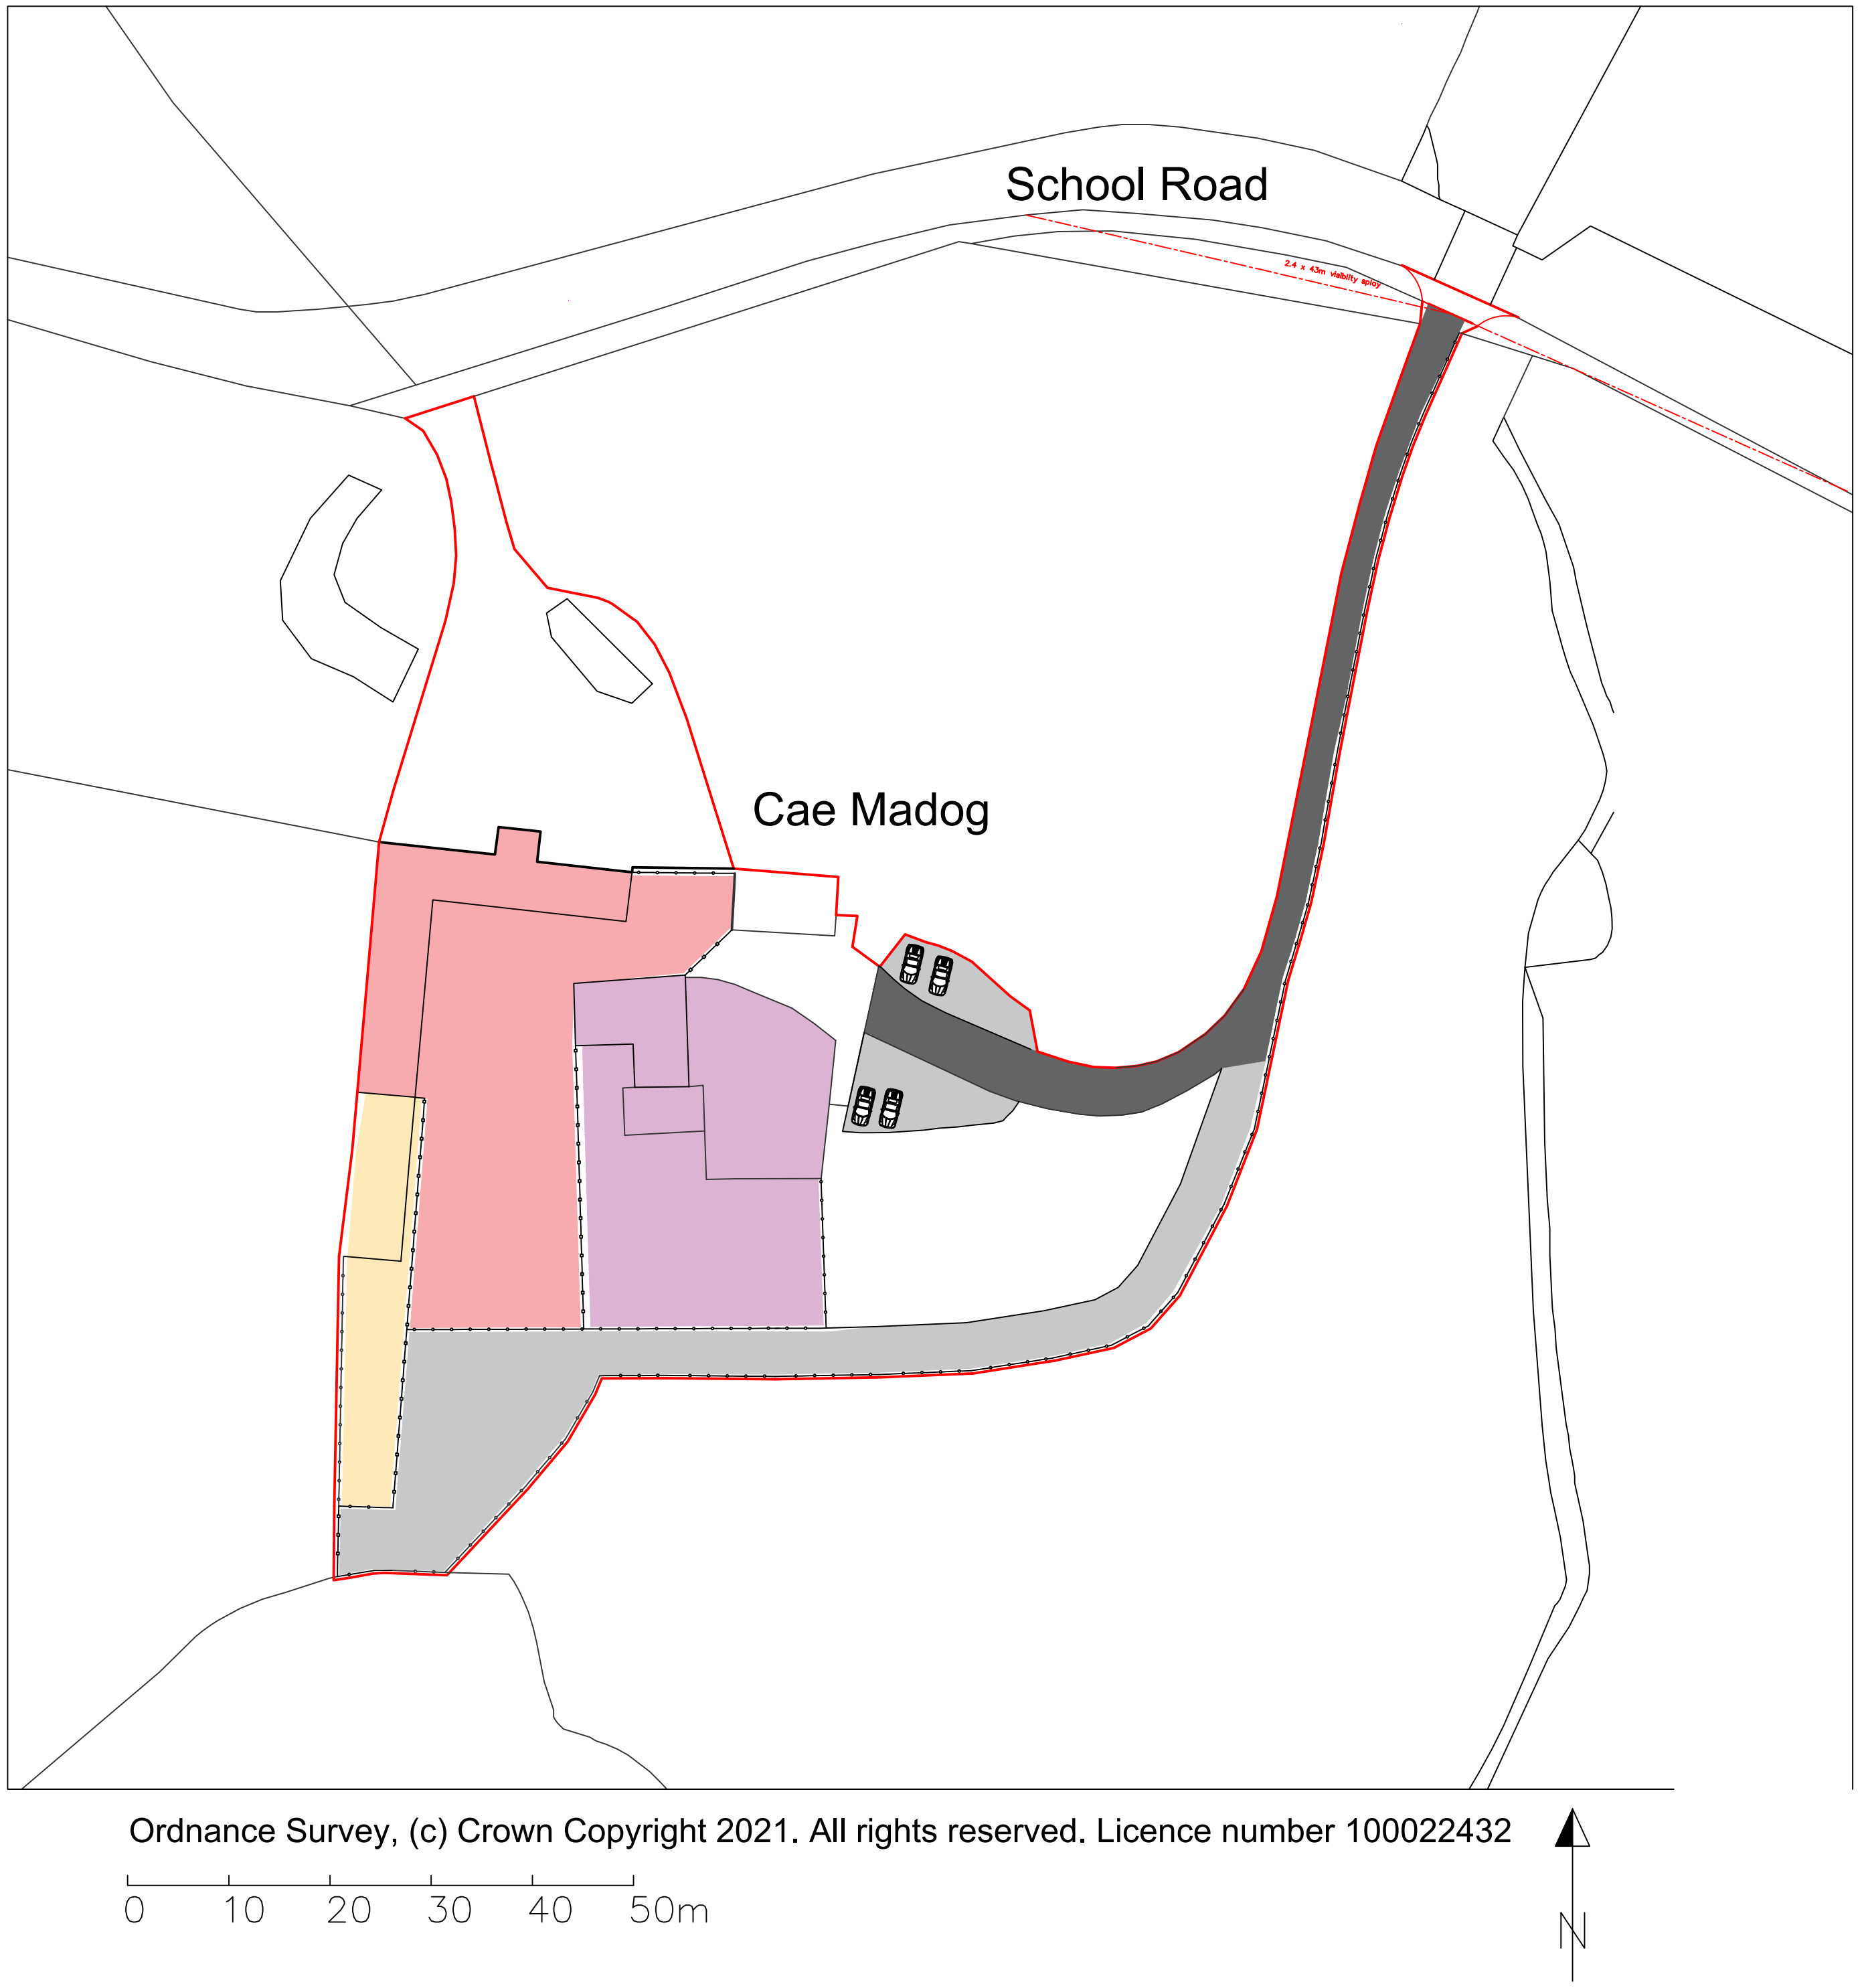

Ordnance Survey, (c) Crown Copyright 2021. All rights reserved. Licence number 100022432

Notes;

Dairy shed

Traditional barns

Farmhouse

Existing track

New track and new parking

Vertical boarded fence

Post and Rail fence

Site boundary markaton

Project; Cae Madog Barn Conversions	
Title; Site Plan	Scale (A2); 1:500
Dwg No; SP001	Date; 01/11/2021
Revision; B	